NOTES

THIS DRAWING HAS BEEN PREPARED FOR A PLOT TO A SCALING ACCURACY OF 1/50

ALL LEVELS ARE IN METRES AND RELATED TO AN ORDNANCE SURVEY BENCH MARK LOCATED ON NO.43 TUDBURY ROAD, TEWKESBURY. Ref: SO 8939 3277 (value 14.594m)

THE CO-ORDINATE GRID IS BASED ON ASSUMED GRID VALUES. THE NORTH POINT IS RELATED TO GRID NORTH.

ALL ELEVATIONS ARE DRAWN PERPENDICULAR TO THE MAIN BODY OF THE BUILDING, APART FROM THE TUDOR ROOM, ON ELEVATION No.3

A.O.D Above Ordnance Datum
J.b Junction box (electrics)

EAST ELEVATION
No.1 A.O.D 14.00m

EAST ELEVATION
No.4 A.O.D 14.00m

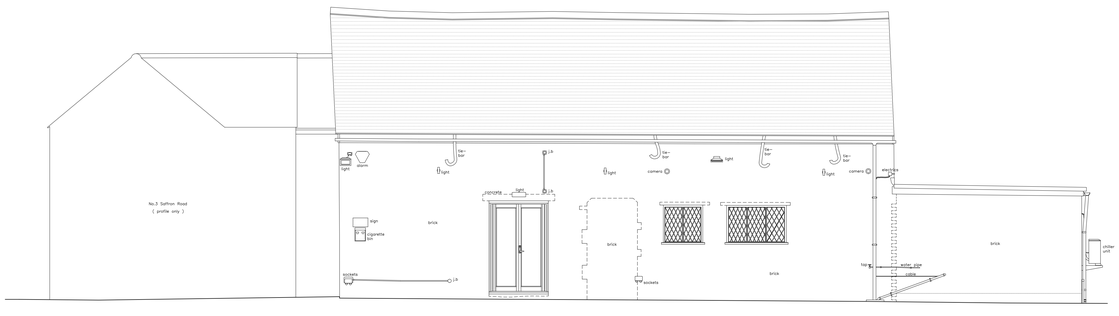

EAST ELEVATION
No.5 A.O.D 14.00m

Scale = 1 : 50
1.0 0.0 1.0 2.0 3.0

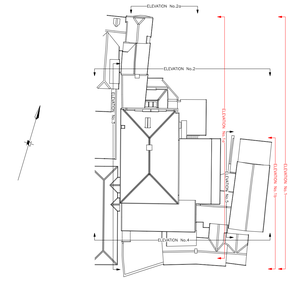

Reference Plan

FOSTER SURVEYS
Land & Building Surveyors
89 ALEXANDRA ROAD
ARLEDON
GLOUCESTER
GL51 4QZ
Tel: 0345 009 3322 Fax: 0870 7063078
E-mail: mail@fostersurveys.co.uk
www.fostersurveys.co.uk

© FOSTER SURVEYS 2023

JOB: WATSON HALL 43 TUDBURY TEWKESBURY GLOUCESTERSHIRE GL20 5PX.	CLIENT: NICK JOYCE ARCHITECTS Ltd 66 TOLLEY ST TEWKESBURY TOWN COUNCIL
TITLE: EAST EXTERNAL ELEVATIONS	DRAWING No: FSS-155/5/1
SCALE: 1:50 (A0)	DATE: FEBRUARY 2023