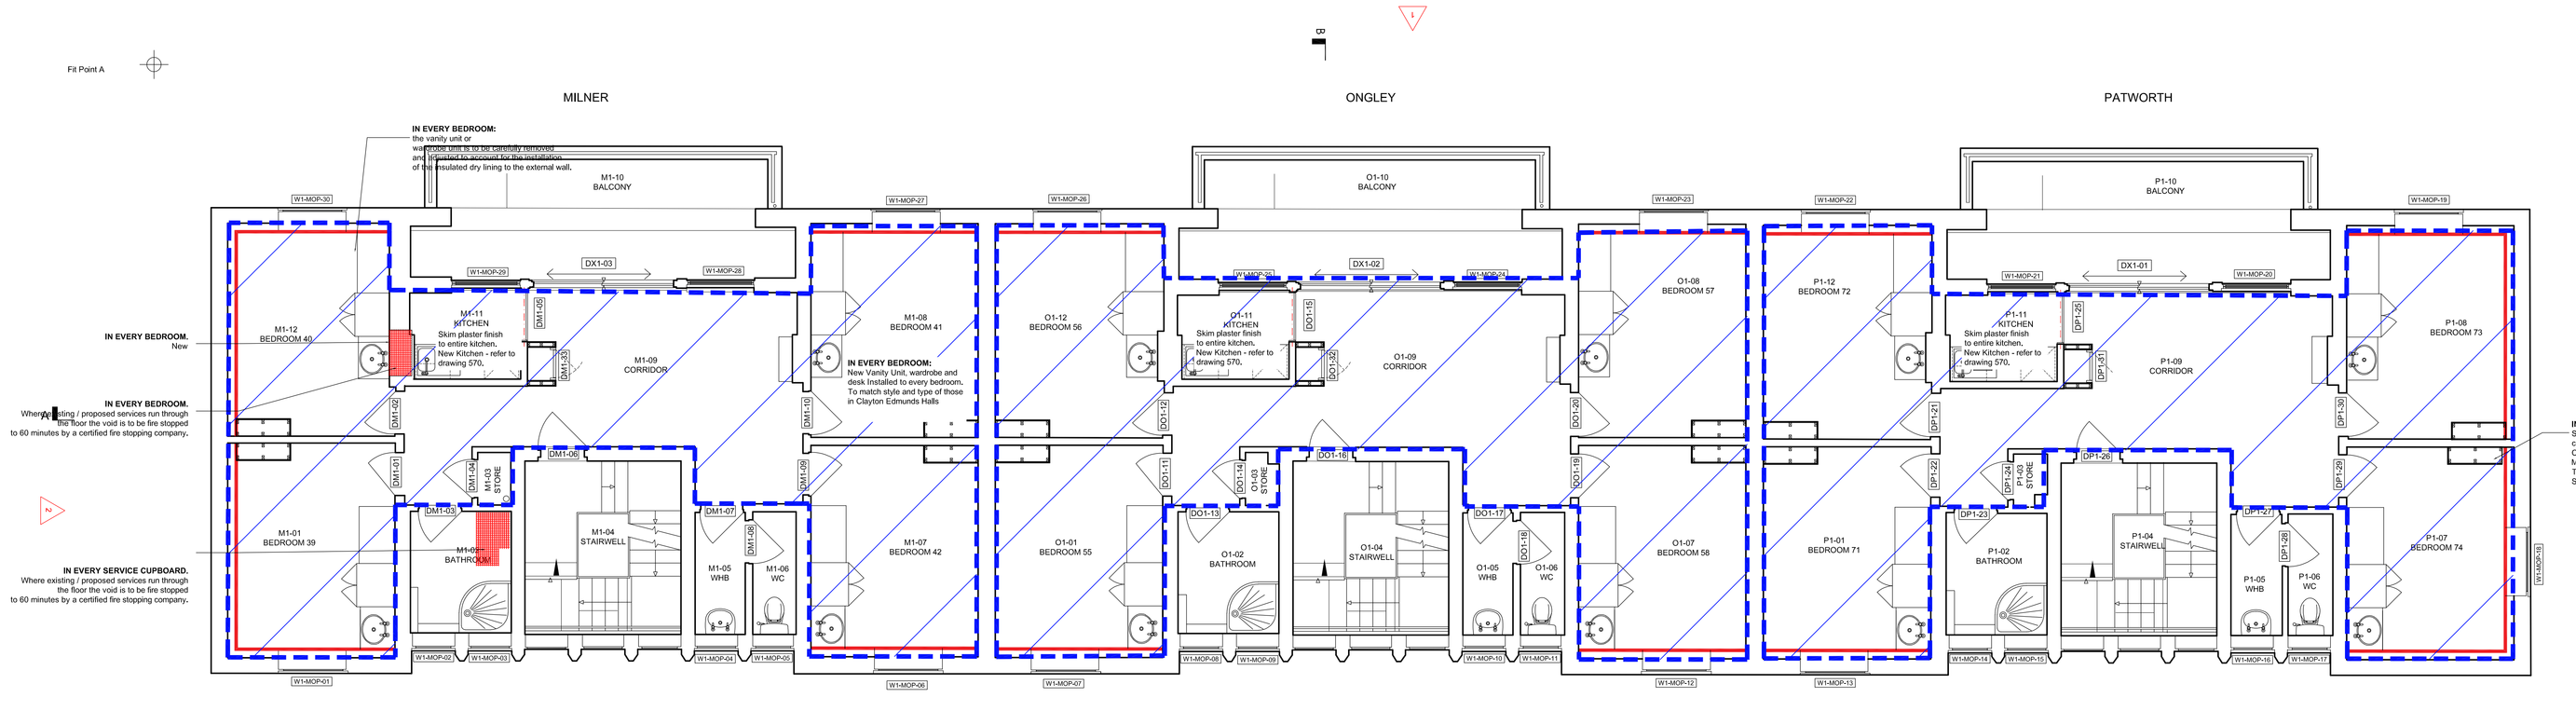

PROPOSED FIRST FLOOR PLAN
SCALE 1:50 @ A1

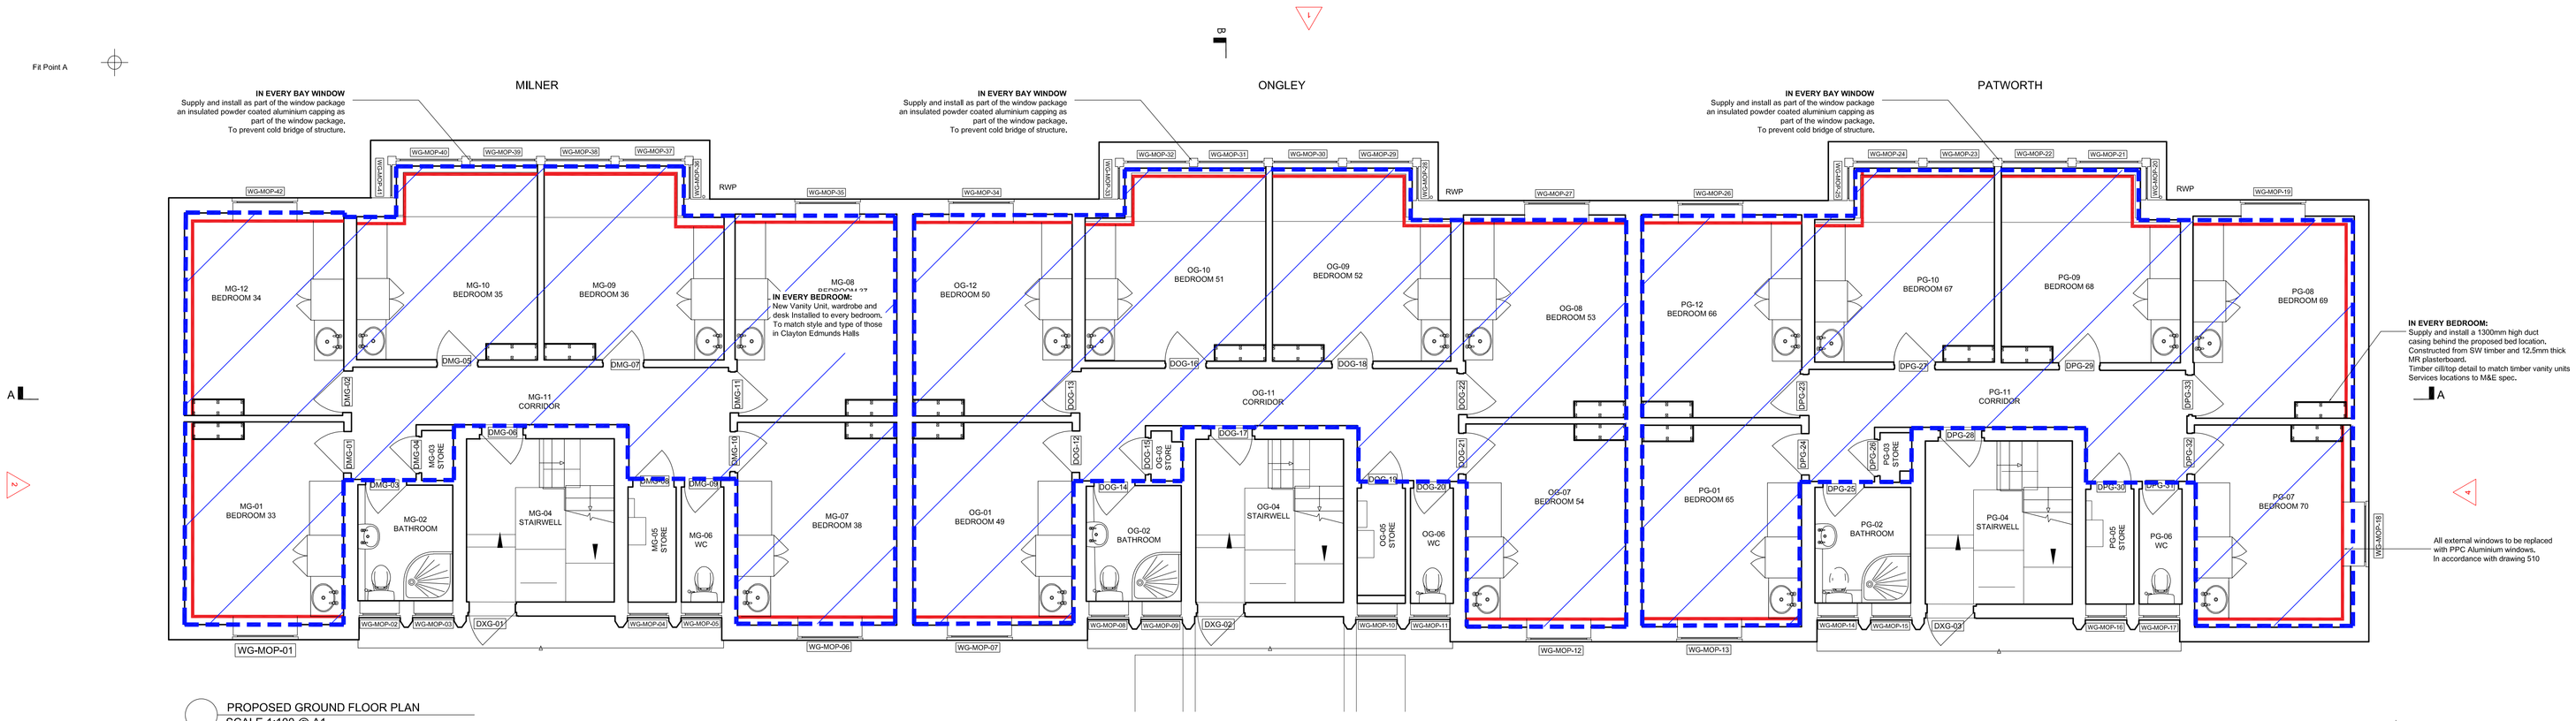

PROPOSED GROUND FLOOR PLAN
SCALE 1:100 @ A1

NOTES

External wall to be lined in accordance with details shown on drawing 510.
U-Value 0.16w/m2/k

Generally all bedrooms to have the external walls lined.
Bathrooms and staircases to remain as existing.

Area of floor screed to be removed.
NB services run within the floor build-up.

Following removal of screed supply and installed Ardex SD-T B Rapid drying Industrial Base Mix scree at circa 20mm (TBC on site) to provide a level base underfloor heating boards to be installed.
NB formwork and framing to be included.

New underfloor heating installed to M&E consultant's specification.
Continal system.

Supply and install latex floor covering as per Contina specifiation.
New floor finishes.
New skirting throughout to match existing.

INTERNAL DOORS.

New internal door sets and architraves installed throughout all residential blocks.

1:50 0 1000 2000 3000 4000 5000
1:1 0 10 20 30 40 50 60 70 80 90 100

T2 14.11.23 SD Pre-Tender Issue
Rev. Date Drawn Description

DEVONSHIRE ARCHITECTS
Dombey Court, Pilgrim Centre, Brickhill Drive, Bedford, MK41 7PZ
da@devonshirearchitects.co.uk
T: 01234 247697

Project,

SHUTTLEWORTH CAMPUS
SALIX PROJECT

Drawing;

MOP HALLS
PROPOSED GF + 1F PLANS

Stage TENDER

Scale:	Date:	Drawn:
1:50@A0	OCT 2023	SD
Project:	DRG NO:	REV:
	2211-DA-00-DR-A-312_T2	

COPYRIGHT IN THIS DRAWING IS VESTED IN DEVONSHIRE ARCHITECTS LIMITED AND MUST NOT BE REPRODUCED WITHOUT PRIOR APPROVAL OF DEVONSHIRE ARCHITECTS

DO NOT SCALE FROM THIS DRAWING - SCALING FOR PLANNING PURPOSES IS ALLOWED
ALL LEVELS MUST BE CHECKED ON SITE
ALL DIMENSIONS MUST BE CHECKED ON SITE
ALL SETTING OUT MUST BE CHECKED ON SITE
THIS DRAWING MUST NOT BE USED FOR CONSTRUCTION UNLESS ISSUED FOR CONSTRUCTION
IF THERE IS ANY DOUBT ENQUIRE WITH THE AUTHOR