A1

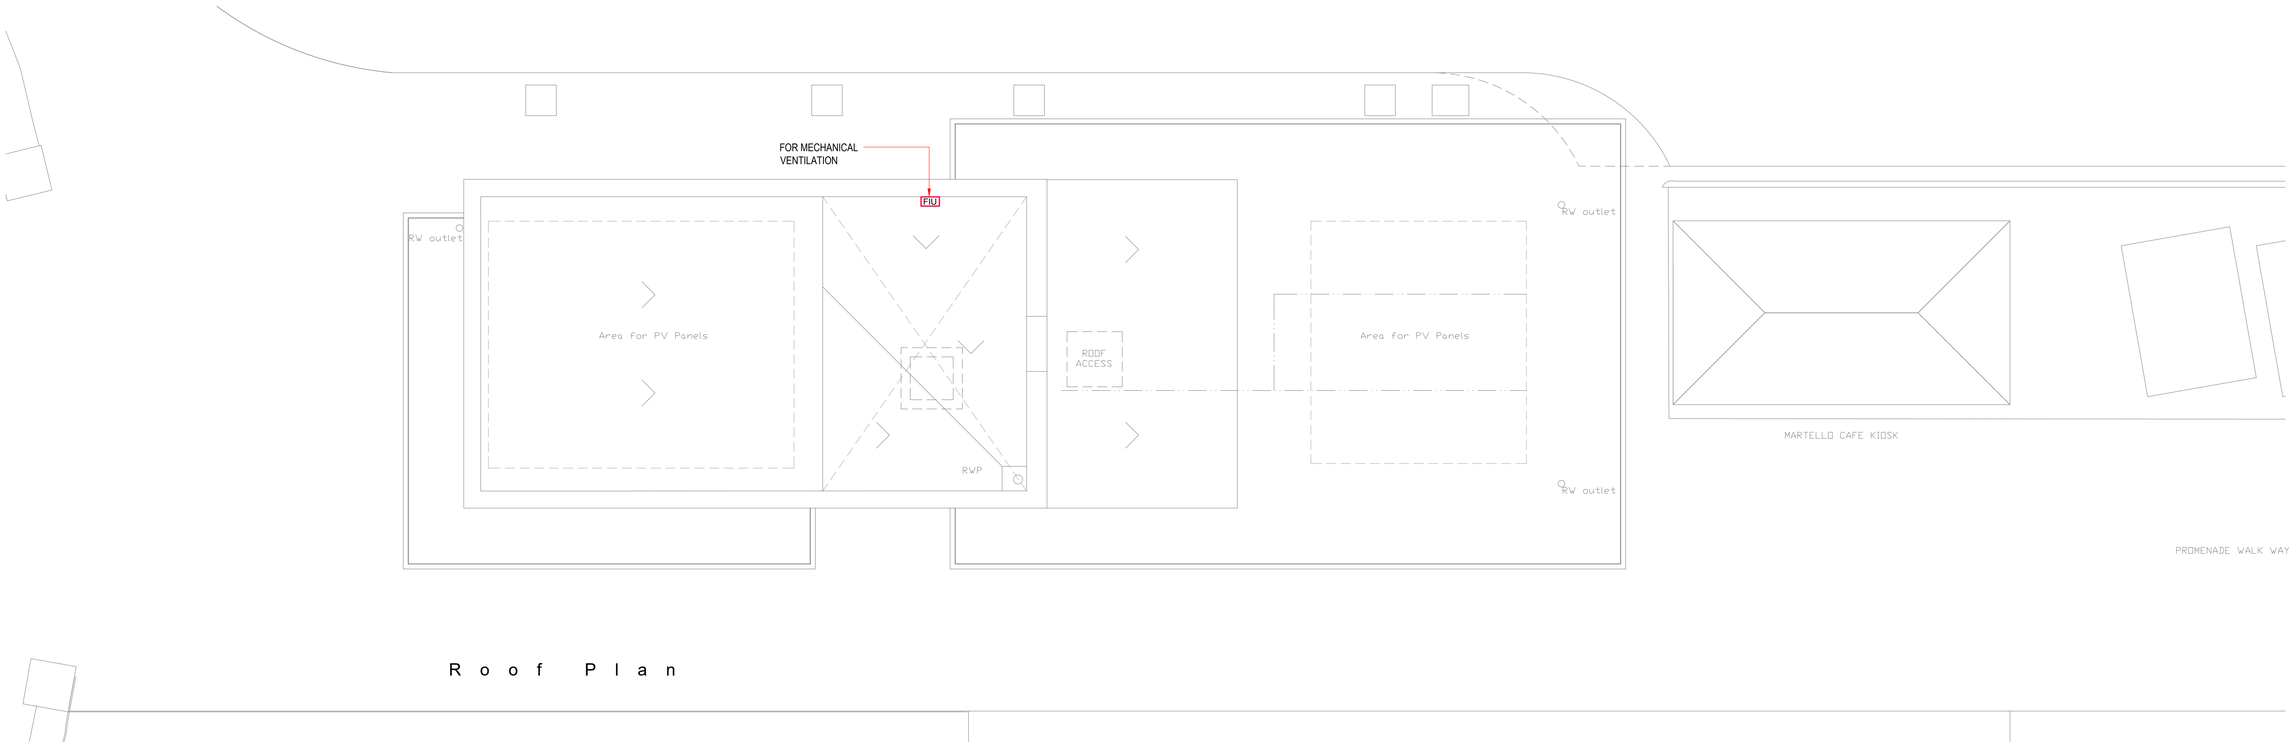

R o o f P l a n

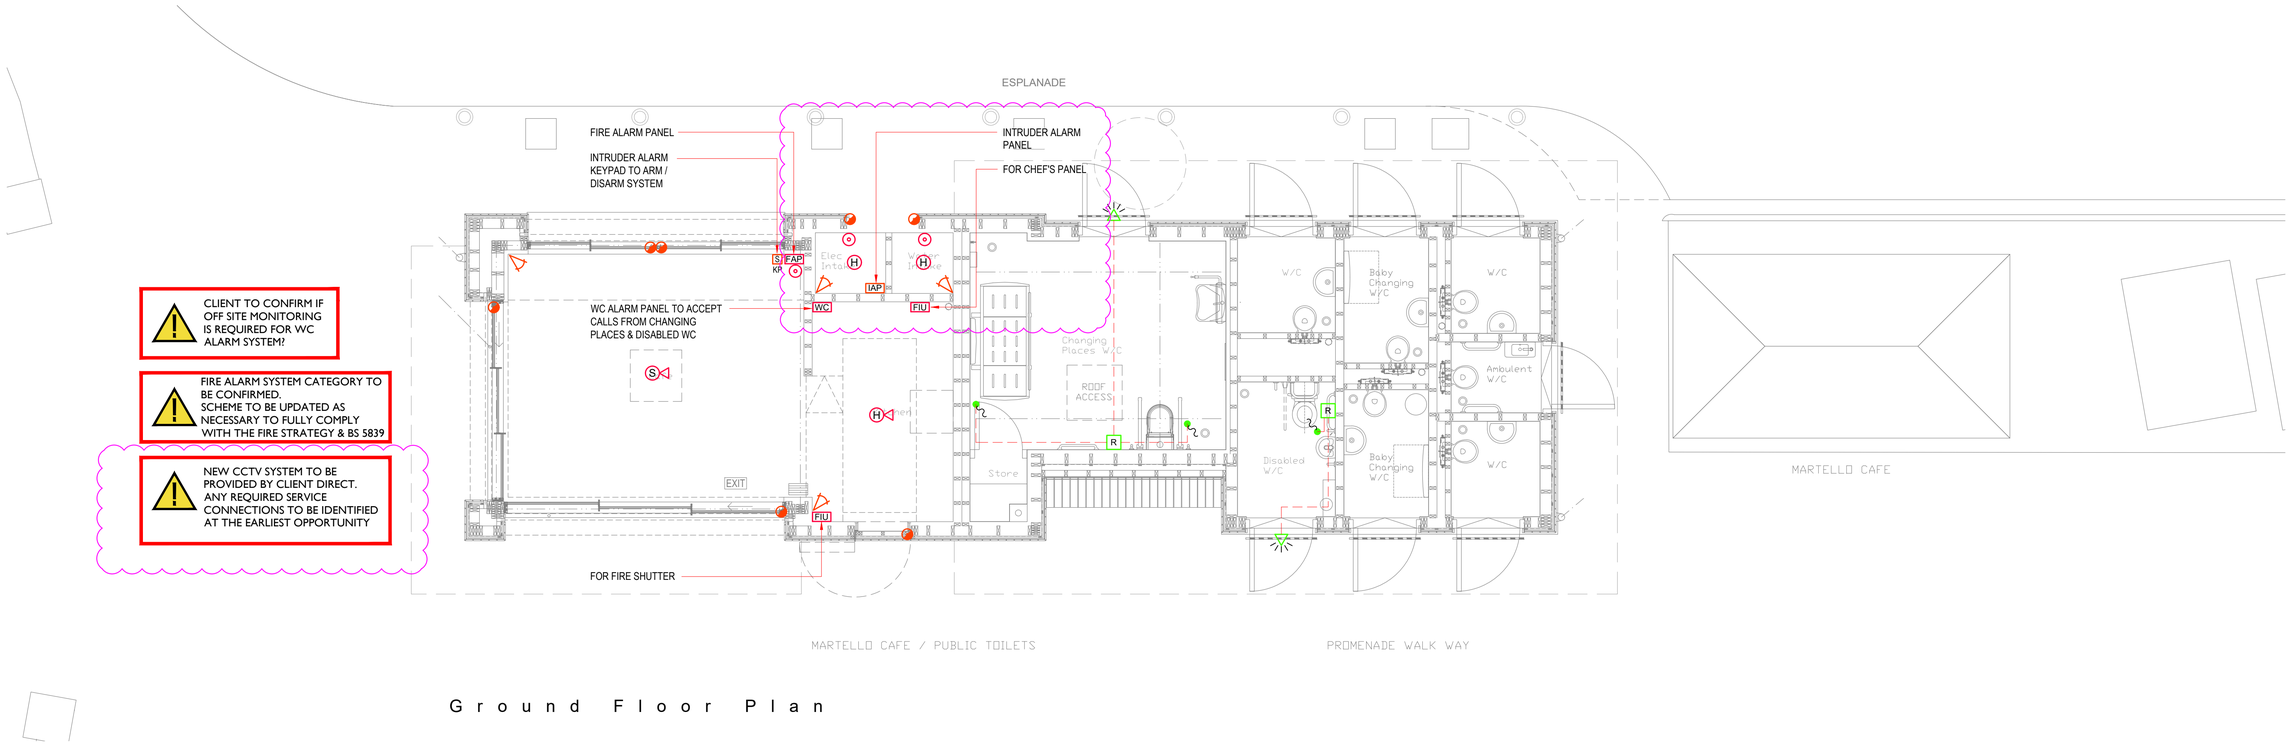

CLIENT TO CONFIRM IF OFF SITE MONITORING IS REQUIRED FOR WC ALARM SYSTEM?

FIRE ALARM SYSTEM CATEGORY TO BE CONFIRMED. SCHEME TO BE UPDATED AS NECESSARY TO FULLY COMPLY WITH THE FIRE STRATEGY & BS 5839

NEW CCTV SYSTEM TO BE PROVIDED BY CLIENT DIRECT. ANY REQUIRED SERVICE CONNECTIONS TO BE IDENTIFIED AT THE EARLIEST OPPORTUNITY

G r o u n d F l o o r P l a n

1. For symbols + abbreviations refer to drawing 21060-DGE-XX-XX-DR-M-5001 & 21060-DGE-XX-XX-DR-E-6001

Rev	Date	Revision Notes
P03	24.02.2022	STAGE 4 - TENDER ISSUE REVISED AS CLOUDED
P02	28.01.2022	STAGE 4 - TENDER ISSUE REVISED AS CLOUDED
P01	22.12.2021	STAGE 4 - TENDER ISSUE

'Copyright':
This drawing is copyright and may not be altered, reproduced or used other than for the Contract Works for which it is issued without the written permission of Delta Green (DG).

This drawing represents DG design intent only.

'Related Documents':
This drawing must be read in conjunction with the DG specification & schedules & relevant Architectural, Structural & Specialist Drawings & specification(s).

Any discrepancy in or between the drawings, specifications & schedules must be brought to the attention of the Engineer prior to undertaking any works.

All other services shown are purely indicative & must be verified & coordinated by qualified parties prior to the commencement of any work on site.

All dimensions shown are in millimetres & do not take into account applied finishes unless specifically indicated otherwise. Only figured dimensions to be followed. Do not scale.
For setting out information refer to the Architectural drawings. Do not set out from this drawing.

The Contractor shall submit coordinated working drawings for approval (based on site dimensions) prior to commencement of any site works or placing of any orders & or manufacture of any fittings, fixtures & components shown. The Contractor shall only work from coordinated & approved working drawings.

All materials shall be approved by the Engineer / Architect prior to undertaking any works.

'Uncontrolled':
Please note that this document, once issued, is effectively 'uncontrolled' and as such the reader should verify that this is the latest revision.

Client/Contractor: Seaford Town Council

Project: MARTELLO CAFE & PUBLIC TOILETS
ESPLANDE, SEAFORD
SUSSEX.

Delta Green environmental design

Drawing Title: ELECTRICAL SERVICES
FIRE & SECURITY LAYOUTS
GROUND FLOOR & ROOF LEVEL

Date	Scale@A1	Design/Drawn	Chkd/App
DECEMBER 2021	1:50	AC-SRS	JwP

Status: TENDER — A1

Project	Originator	Zone	Level	Type	Role	Number	Suitability	Rev
21060	DGE	XX	ZZ	DR	E	6101	D2	P03