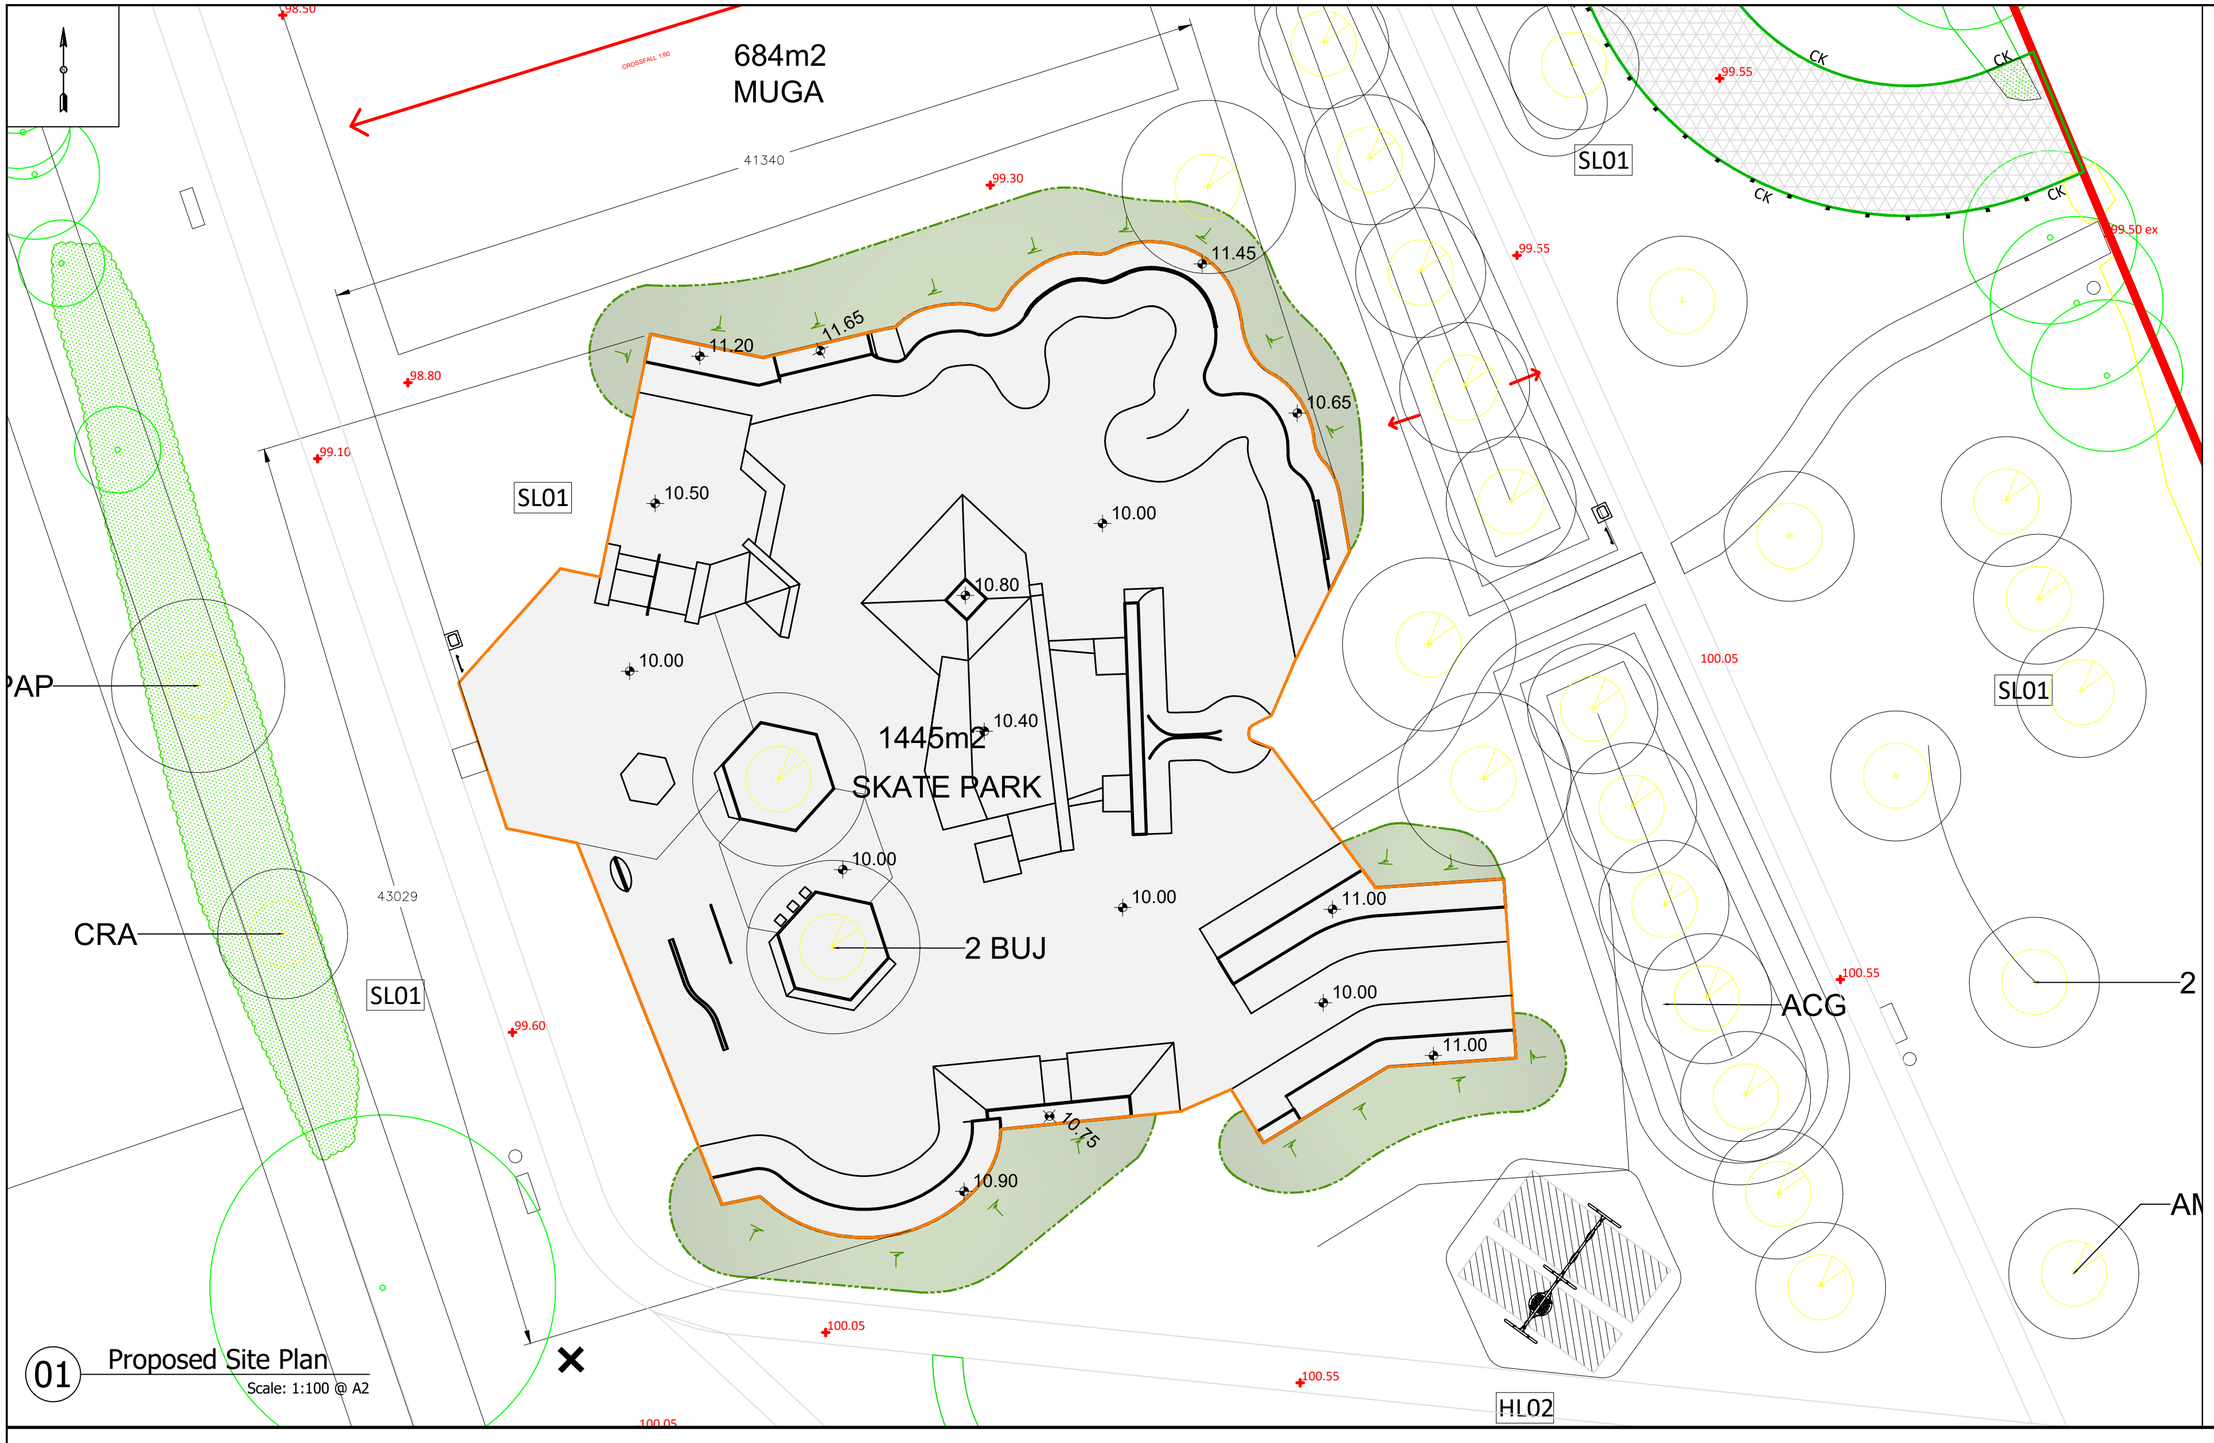

01 Proposed Site Plan
Scale: 1:100 @ A2

CANVAS

Canvas Spaces Limited
Polygon Yard, 39a Islington Road
Bristol BS3 1QB, UK

+44 (0)117 379 0881
www.canvasspaces.co.uk
info@canvasspaces.co.uk

Canvas Spaces Limited. Reg Co no. 08723592
All content © Canvas Spaces Limited

Site Address
Gerry Park
Park Road
Camborne
TR14 8DA

Client
Camborne Town Council

PARK GERRY SKATEPARK

Drawing Title
Proposed Site Plan
-

Status
PRELIMINARY

Rev
B

Scale	Size
As Shown	A2

Date	Drn	Ckd	Sgd
27.02.24	DW	-	-

Drawing no.
697-P01-01