If you require clarification of any dimensions please contact:
Mclean Architectural Limited
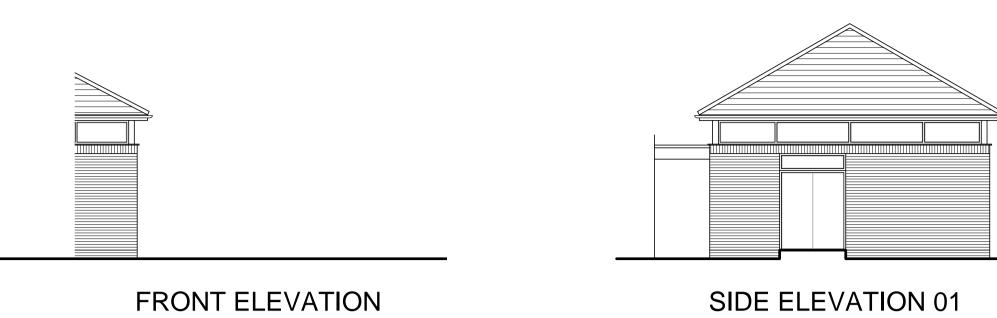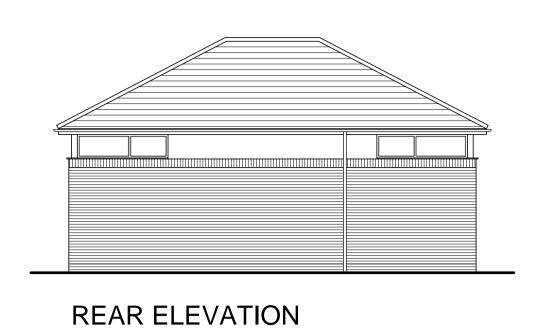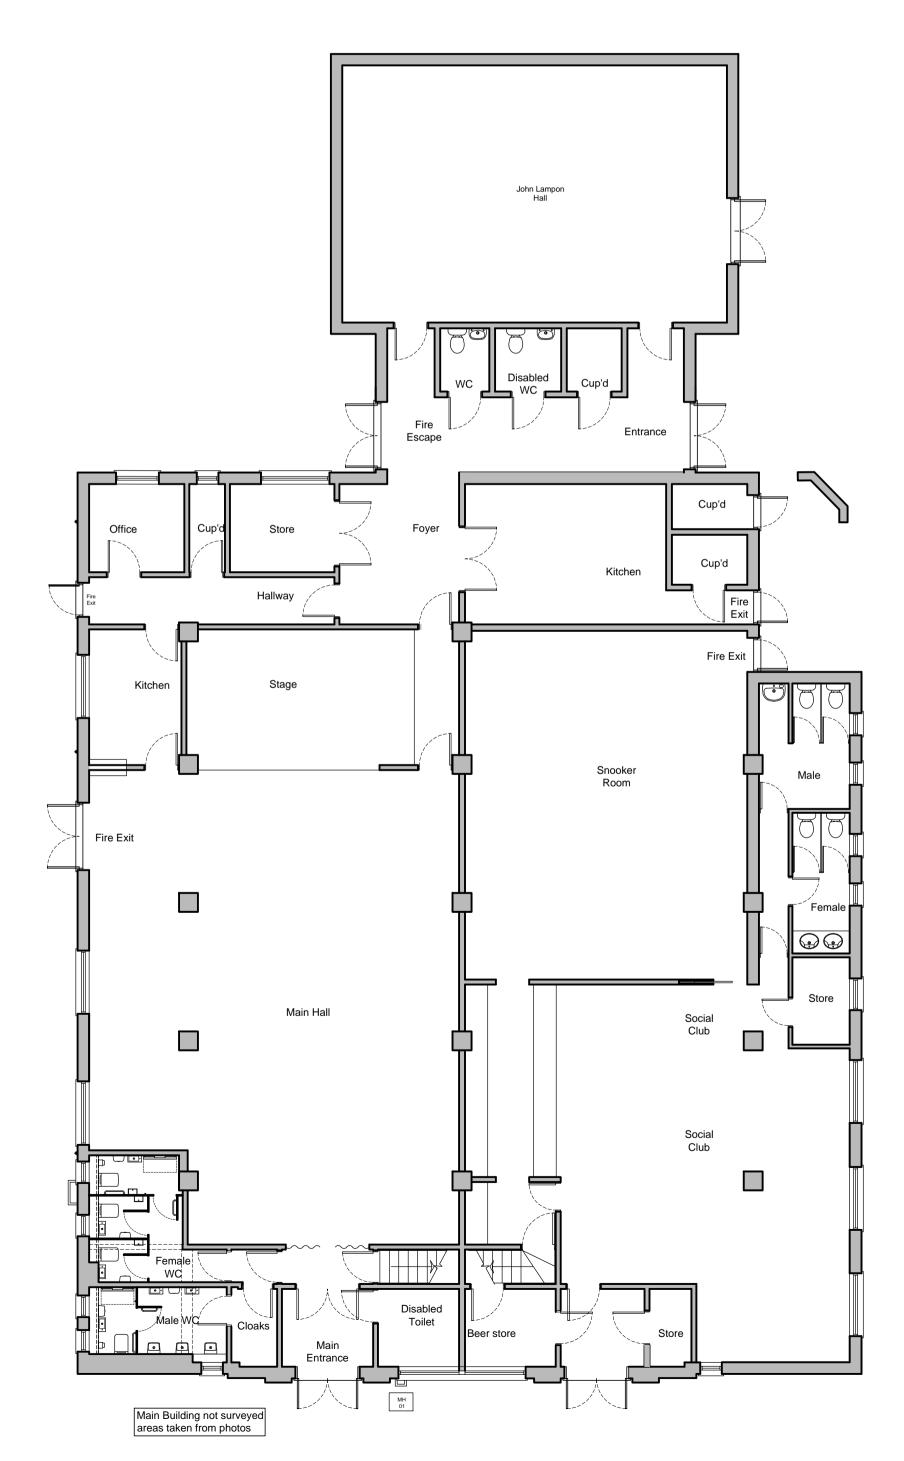
NOTE:
When printing from PDF, ensure print scaling is set to none.
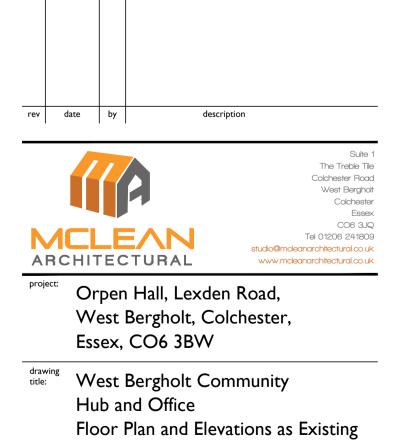(File → Print → Page Handling → Page Scaling → None)

A1
SHEET

FRONT ELEVATION
Scale 1:100

SIDE ELEVATION 01

REAR ELEVATION

SIDE ELEVATION 02

GROUND FLOOR PLAN

John Lampon
Hall

WC

Disabled
WC

Cup'd

Fire
Escape

Entrance

Office

Cup'd

Store

Foyer

Cup'd

Hallway

Kitchen

Cup'd

Fire
Exit

Kitchen

Stage

Fire Exit

Snooker
Room

Male

Fire Exit

Female

Main Hall

Store

Social
Club

Social
Club

Female
WC

Male WC

Cloaks

Main
Entrance

Disabled
Toilet

Beer store

Store

Main Building not surveyed
areas taken from photos

rev	date	by	description