ALL DIMENSIONS IN MM UNLESS OTHERWISE STATED

ALL DIMENSIONS TO BE CHECKED ON SITE AND VERIFIED PRIOR TO COMMENCING WORKS/ MANUFACTURE, ANY DISCREPANCIES TO BE REPORTED TO MATTHEWS JOHNS ASSOCIATES

THIS DRAWING IS PROTECTED BY COPYRIGHT, IT MAY NOT BE PRODUCED IN ANY FORM OR BY ANY MEANS FOR ANY PURPOSE WITHOUT WRITTEN PERMISSION FROM MATTHEWS JOHNS ASSOCIATES

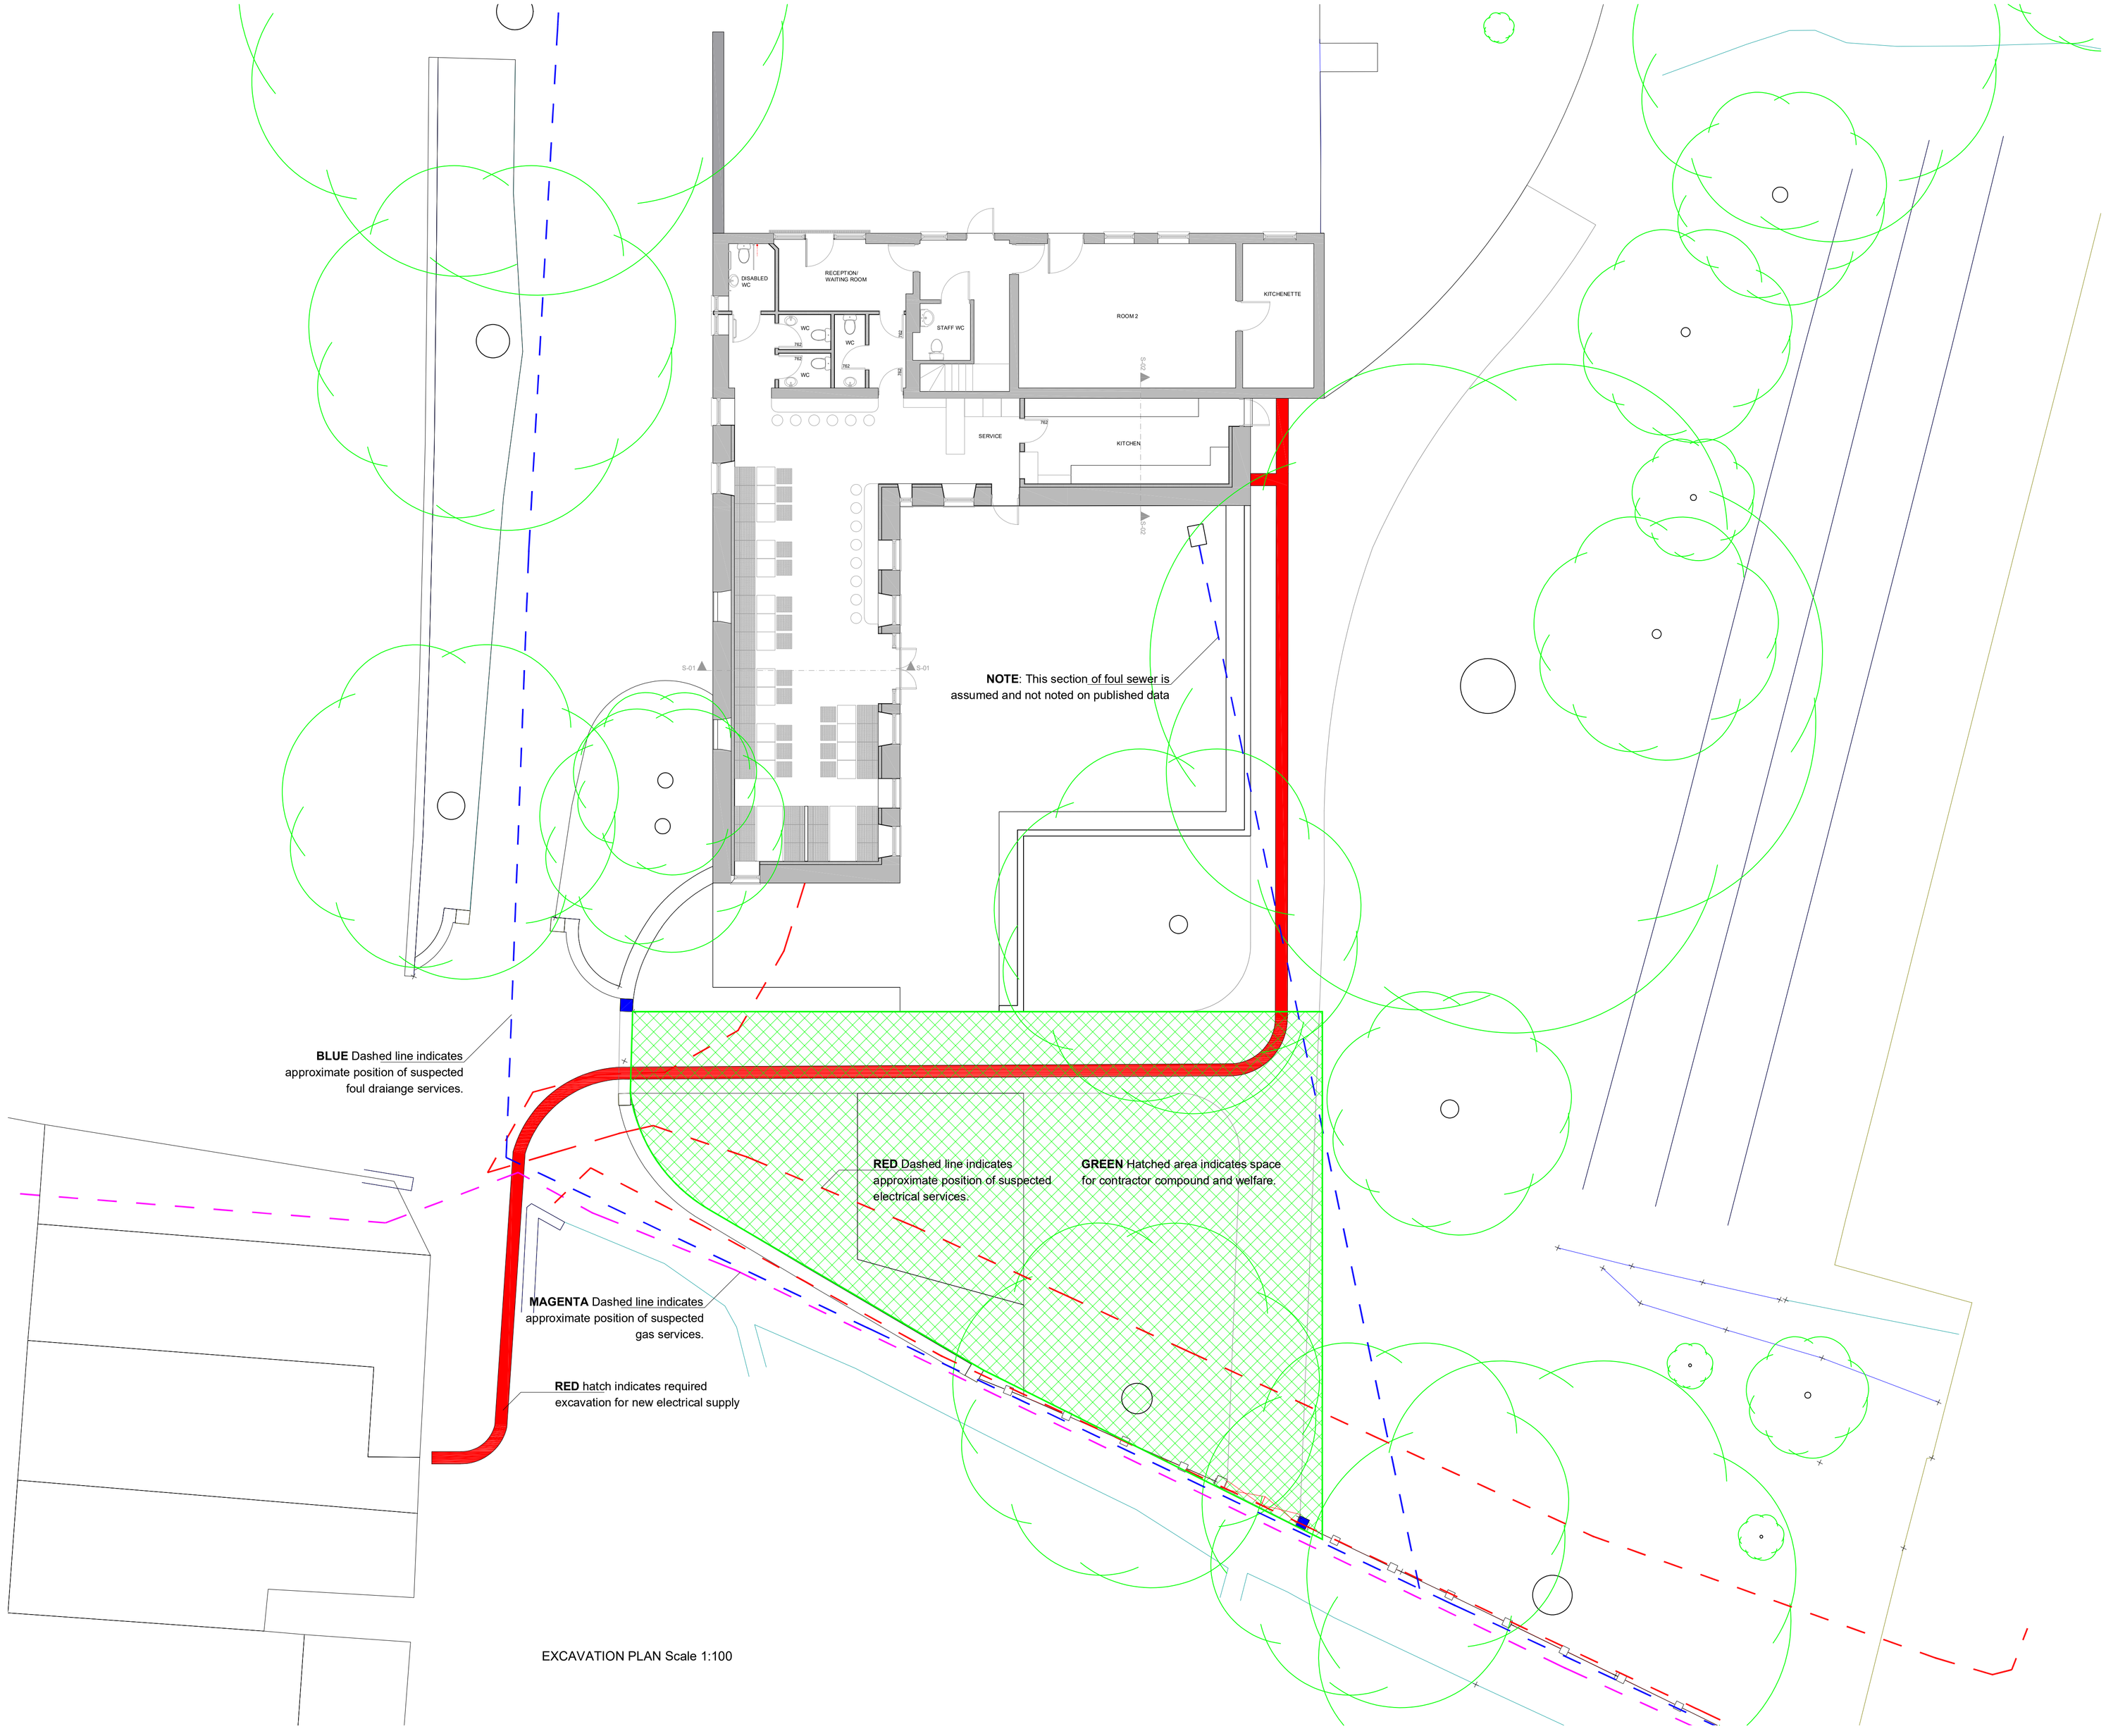

EXCAVATION PLAN Scale 1:100

REV	DATE	NATURE OF REVISION
0	07/02/2025	TENDER ISSUE

REVISIONS

MJ ASSOCIATES
ARCHITECTURAL DESIGN & BUILDING SURVEYORS

Matthews Johns Associates
Unit 17, Dowren House, Hayle, Cornwall, TR27 4HD
tel: (01736) 759555

Architectural Design, Chartered Building Surveyors

CLIENT
PENLEE HOUSE/ PENZANCE TOWN COUNCIL

PROJECT
THE COACH HOUSE

DRAWING TITLE
EXCAVATION AND SITE PLAN

ORIGINATOR	CJ	APPROVED BY	CJ
CHECKED BY	SM	PAPER SIZE	A1

SCALE
AS SHOWN

DRAWING NUMBER
MJ027/06

REVISION
--