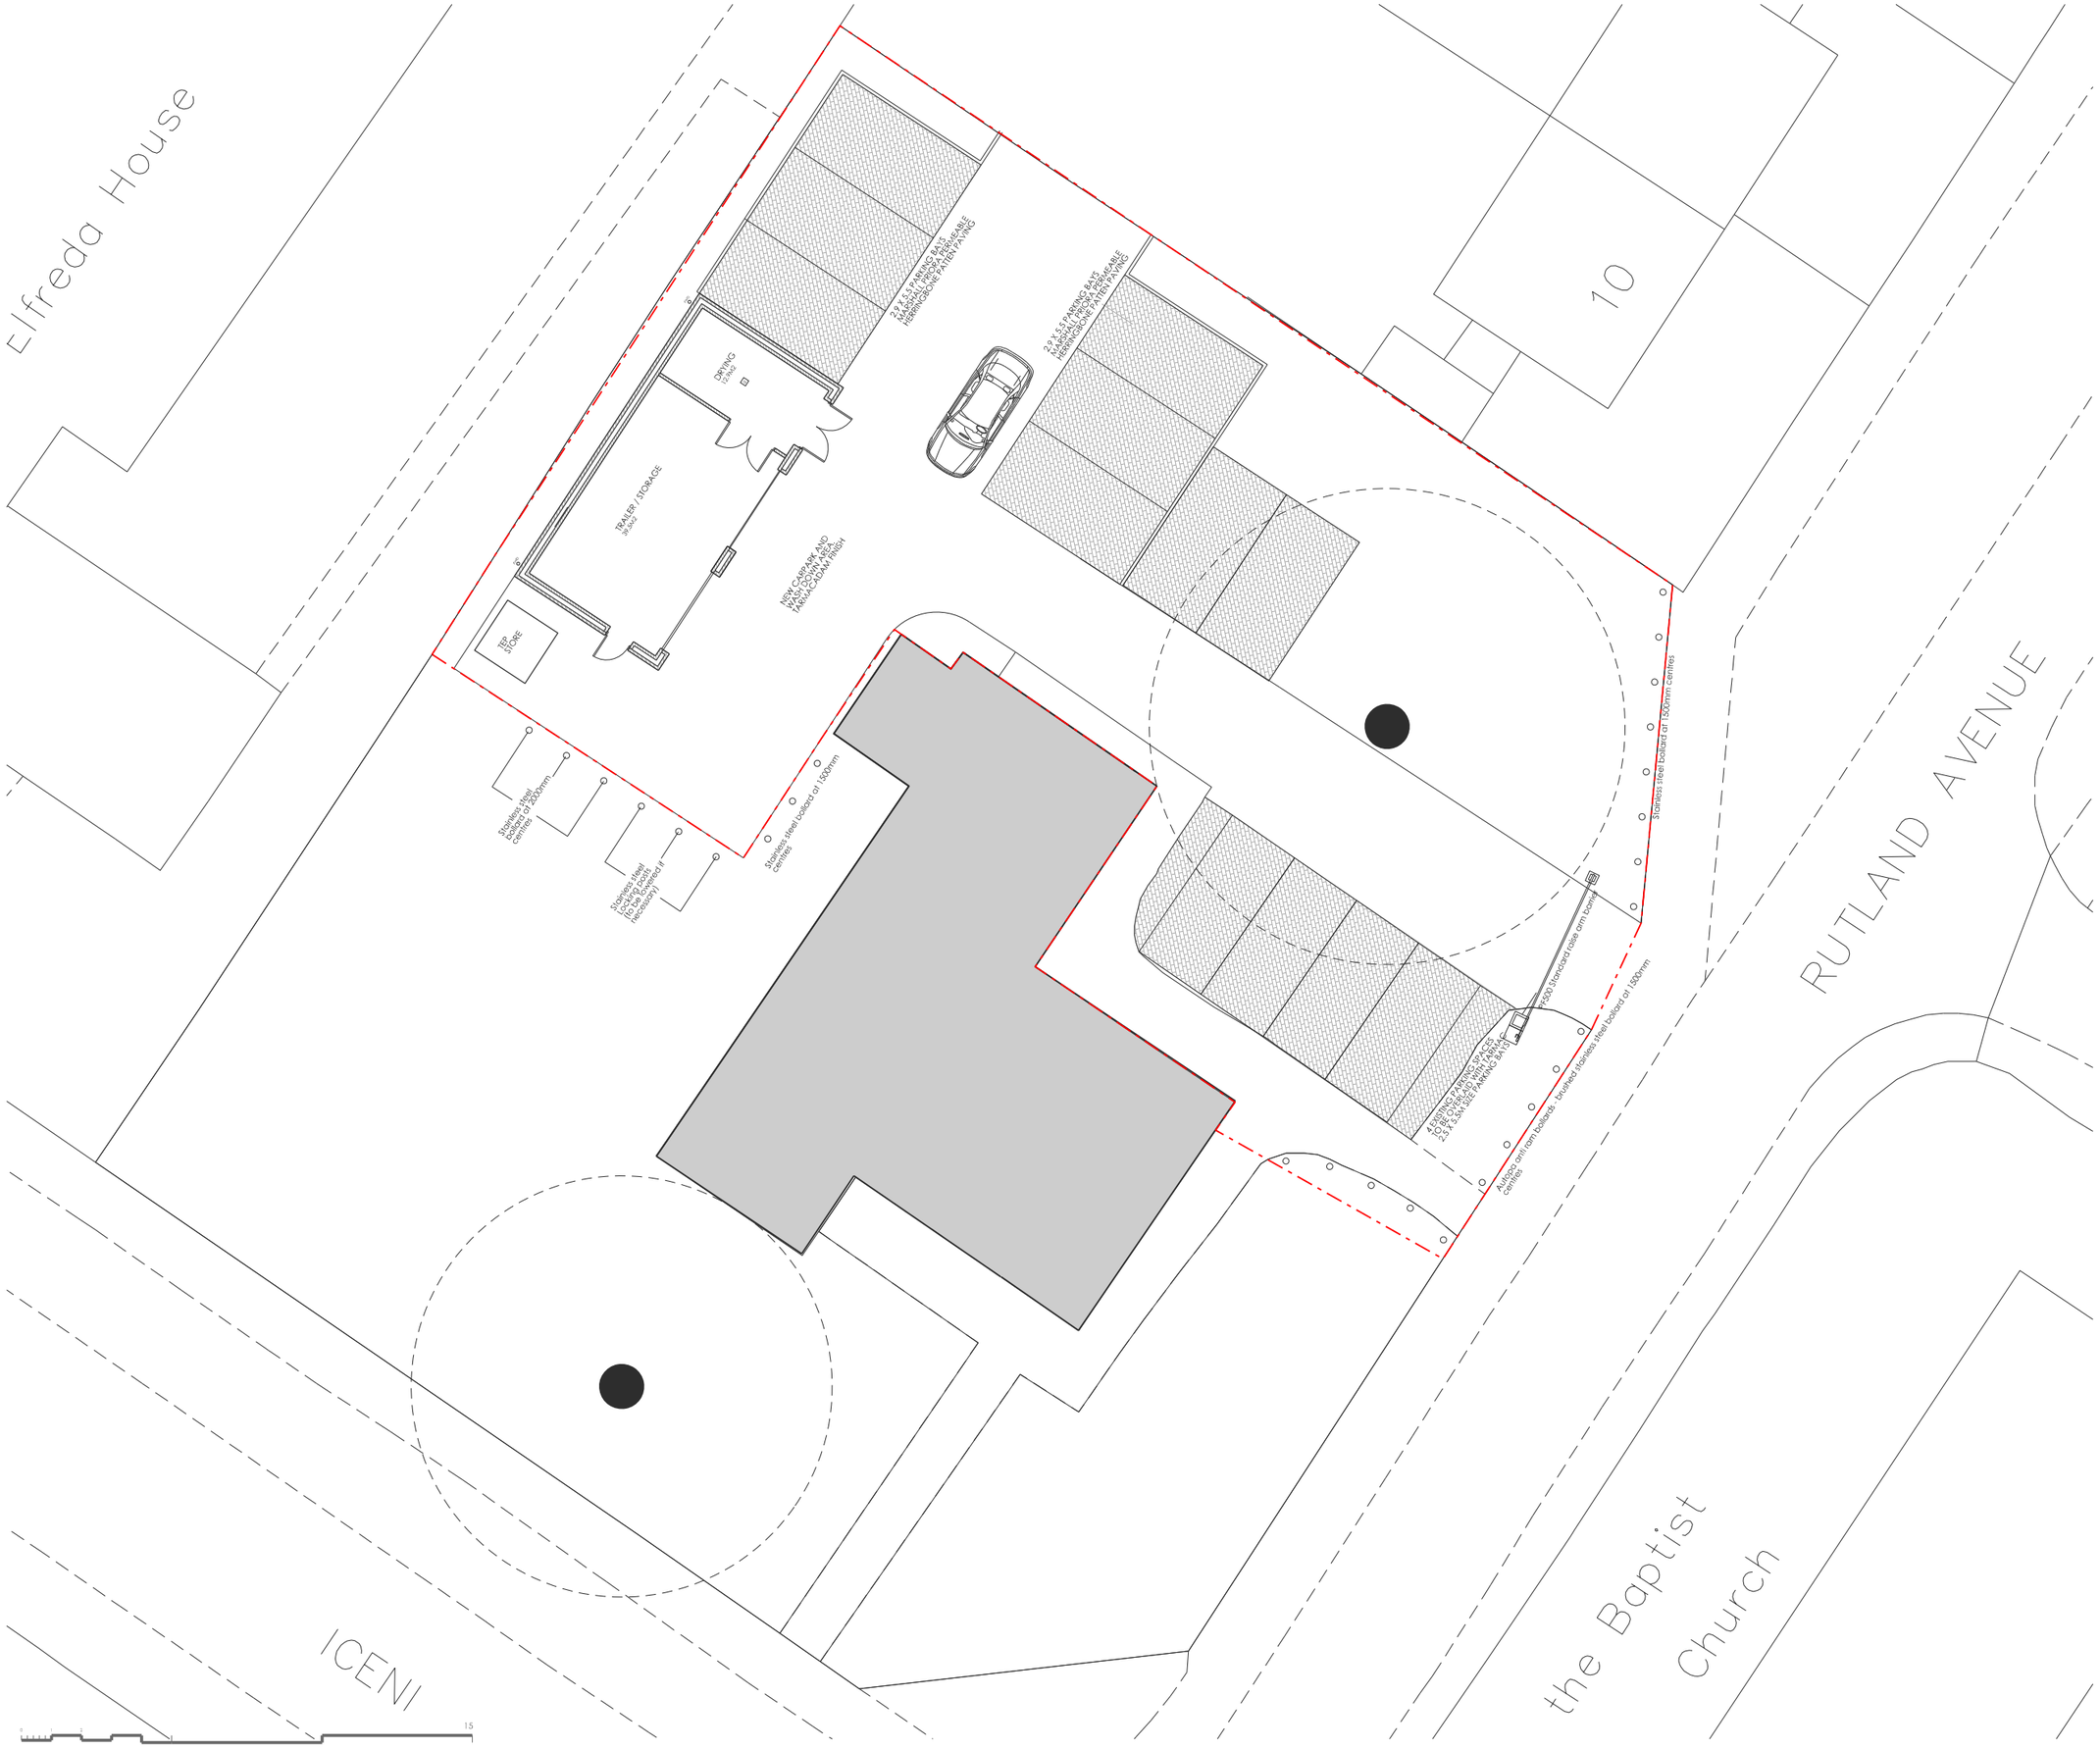

DO NOT SCALE FROM THIS DRAWING. WORK TO FIGURED DIMENSIONS.
THIS DRAWING IS THE COPYRIGHT OF STANLEY BRAGG ARCHITECTS LTD
AND SHOULD ONLY BE REPRODUCED WITH THEIR EXPRESS PERMISSION.

REV	NOTE	DRN	DATE
B	TENDER SUBMISSION - SPACING OF BOLLARDS REVISEd	JR	01.12.17
A	PLANNING SUBMISSION -ADDITION OF BOLLARD AND ENTRANCE BARRIER - NUMBERS OF CAR PARK RECONFIGURED	JR	24.10.17

	SKETCH	BUILDING REGS	X
	PRELIMINARY	TENDER	X
	APPROVAL	CONSTRUCTION	
	PLANNING	H&S FILE	

Stanley Bragg
ARCHITECTS
STANLEY BRAGG ARCHITECTS LIMITED
ABBEYGATE ONE, 8 WHITEWELL ROAD, COLCHESTER C02 7DF
T 01206 571371 F 01206 766497
3rd FLOOR ELDON HOUSE, ELDON STREET,LONDON EC2M 7LS
T 0203 6675 925
E.architects@stanleybragg.co.uk

CLIENT
MARITIME & COASTGUARD AGENCY

PROJECT
NEW GARAGE-SHRUB END ROAD

DRAWING
PROPOSED SITE PLAN

SCALE	DRAWN	CHECKED
1:200 @ A3	JR	GR

DATE	REVISION
OCT / 2017	B

DRAWING NUMBER
6229 / 1102