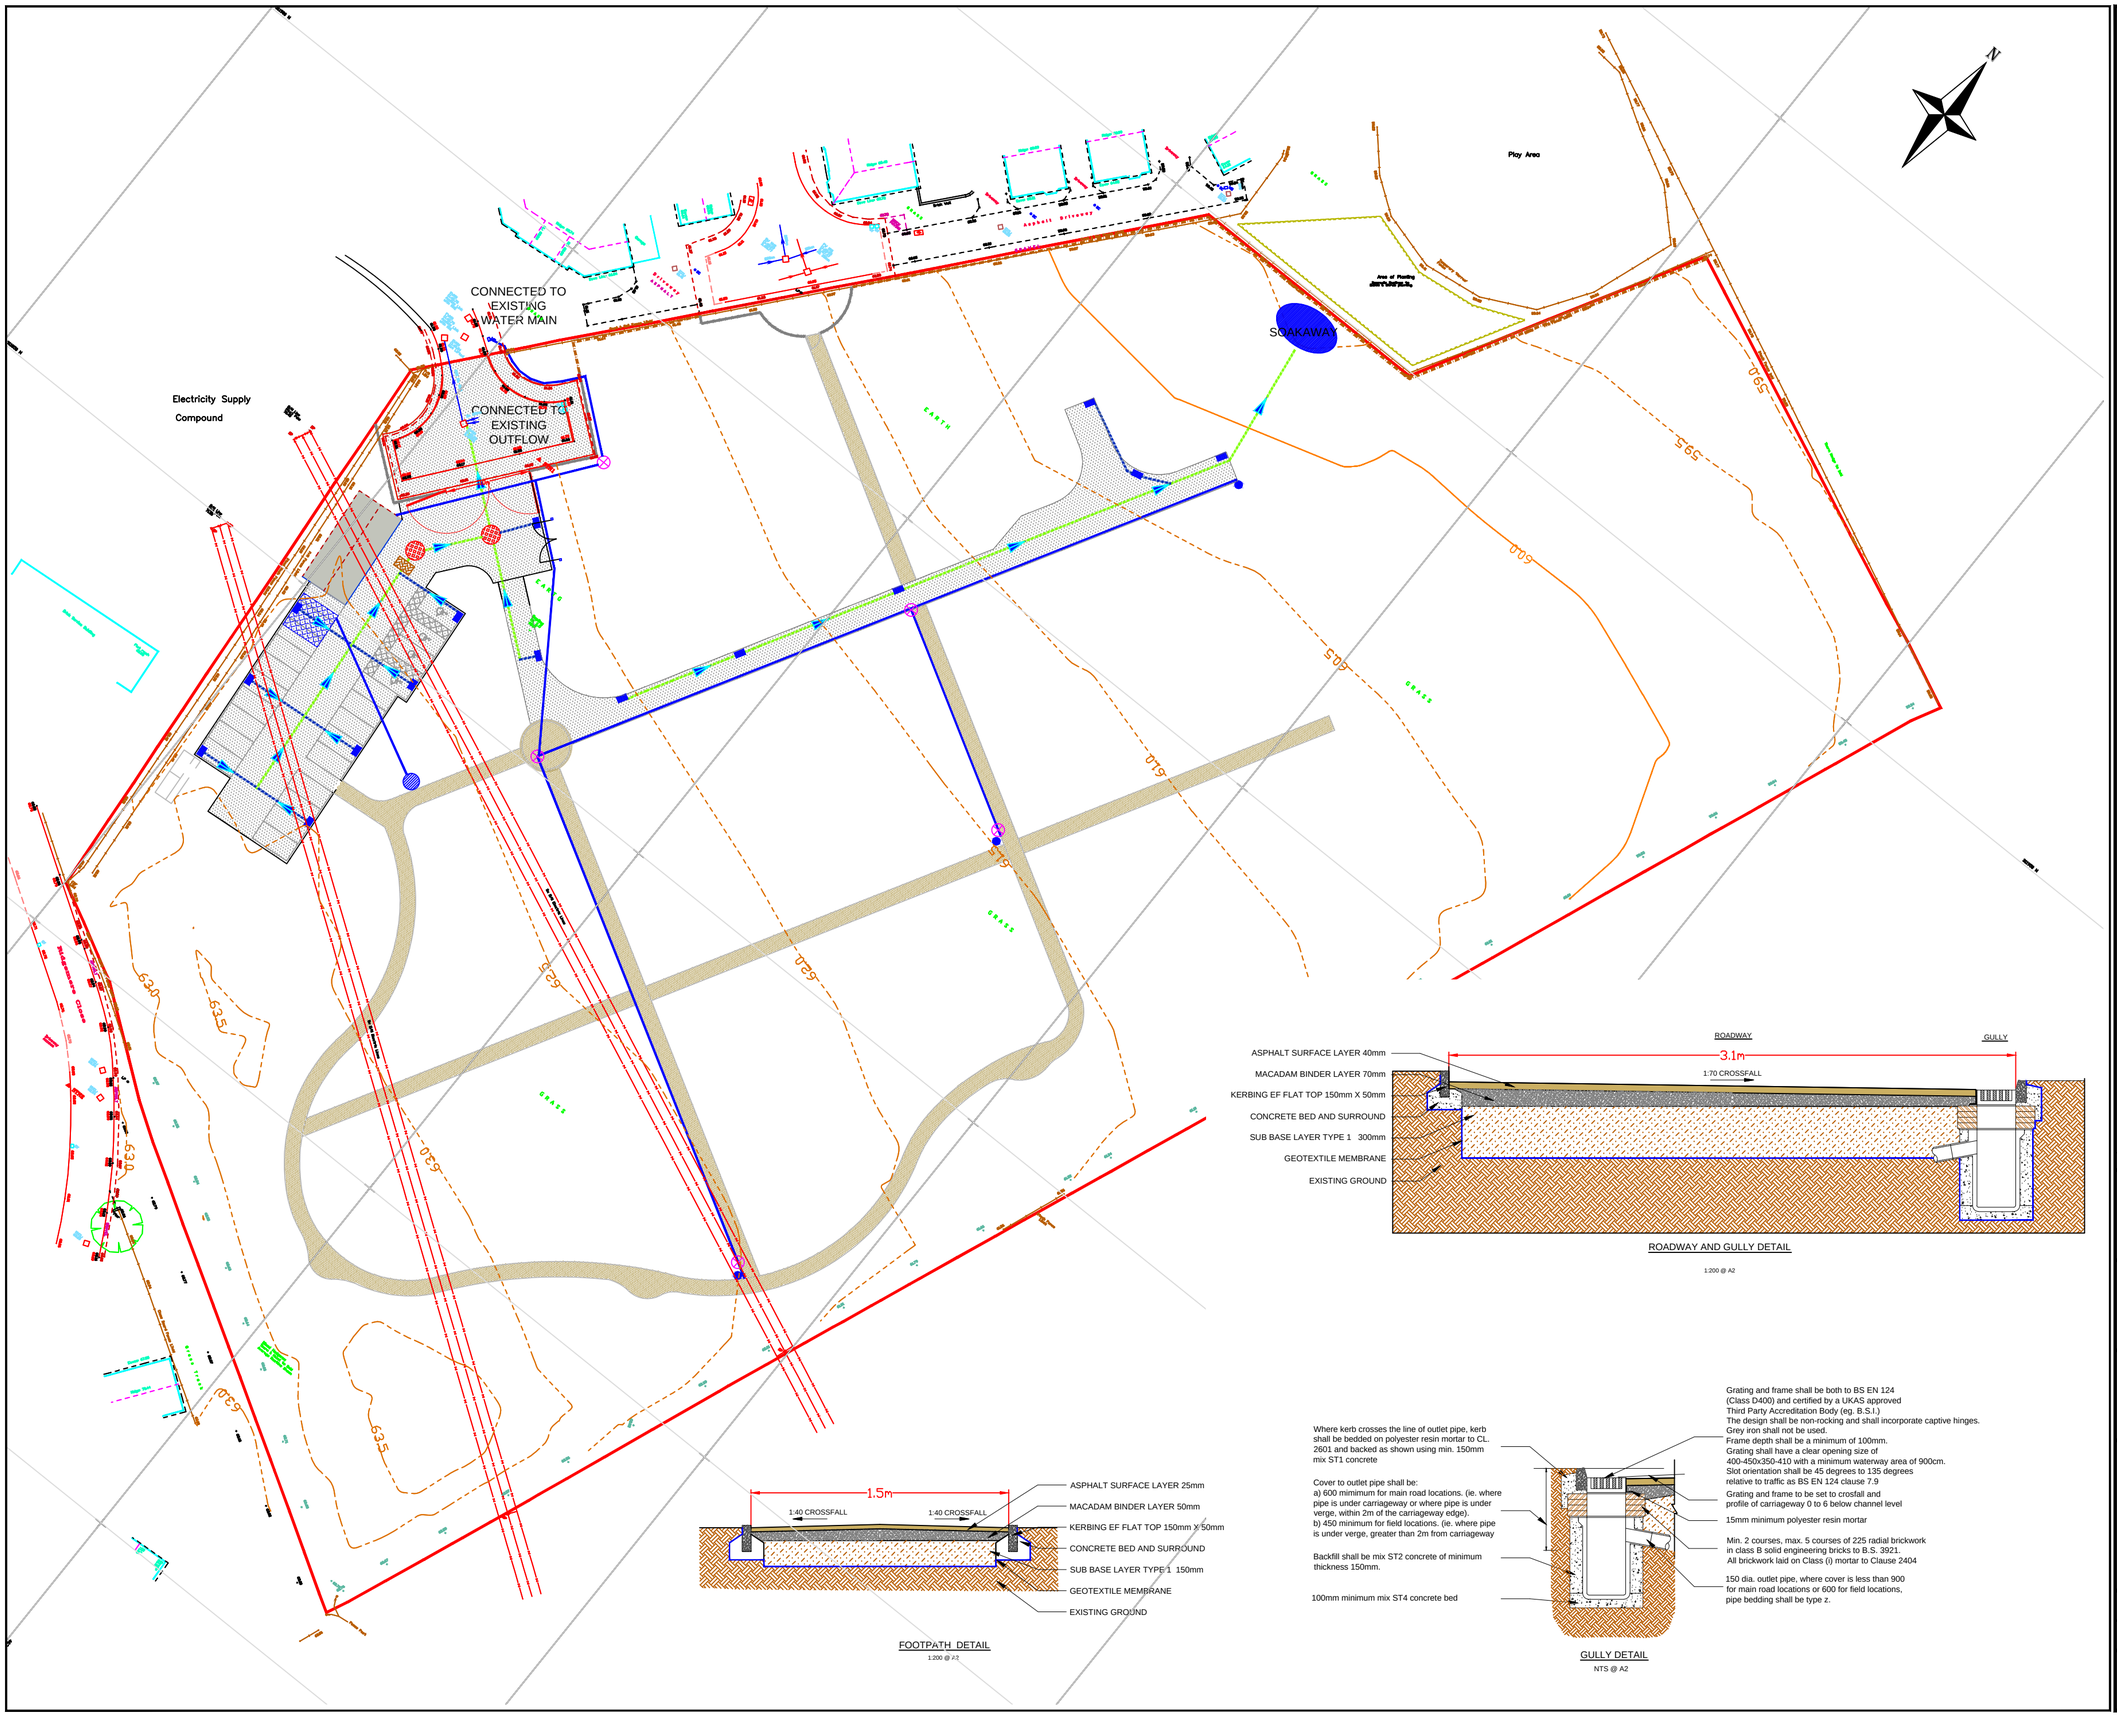

ROADWAY AND GULLY DETAIL

1:200 @ A2

FOOTPATH DETAIL

1:200 @ A2

GULLY DETAIL

NTS @ A2

APPLICATION BOUNDARY
ROADWAY
CAR PARK
FOOTPATH
PAVILION
100mm COLLECTOR DRAIN
60mm LATERAL DRAIN
FLOW DIRECTION
INSPECTION CHAMBER
GULLY
OIL TRAP
RAINWATER STORAGE TANK
NEW WATER SUPPLY POINT
WATER COLLECTION POINT
63mm WATER PIPE
WATER SUPPLY STOP COCK

Rev	Date	Description	By
00	00.00.18	x	XX

CLIENT

SYSTON TOWN COUNCIL

PROJECT

SYSTON CEMETERY

TITLE

DRAINAGE LAYOUT

CDSL
Capability House
Building 31
Wrest Park
Silsoe
Bedfordshire
MK45 4HR

Tel: 01525 864387

Cemetery Development Services

email: info@cem-dev.co.uk
web: www.cem-dev.co.uk

Drawn by: PC	Approved by: JJS	Drawing Status: DRAFT
Scale 1:500 @ A2 Sheet 1 of 1		Date: MAR 2018
Drawing No: CDS_SYS_TON_05		Rev: 01