WEST ELEVATION

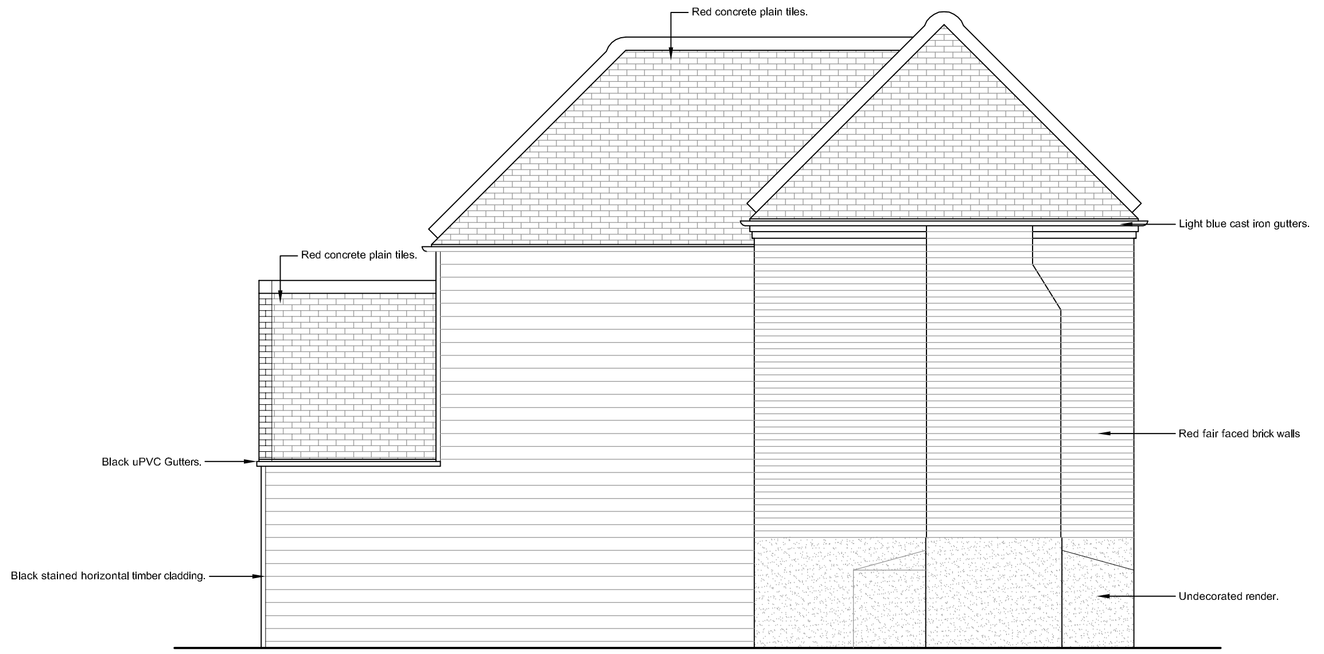

SOUTH ELEVATION

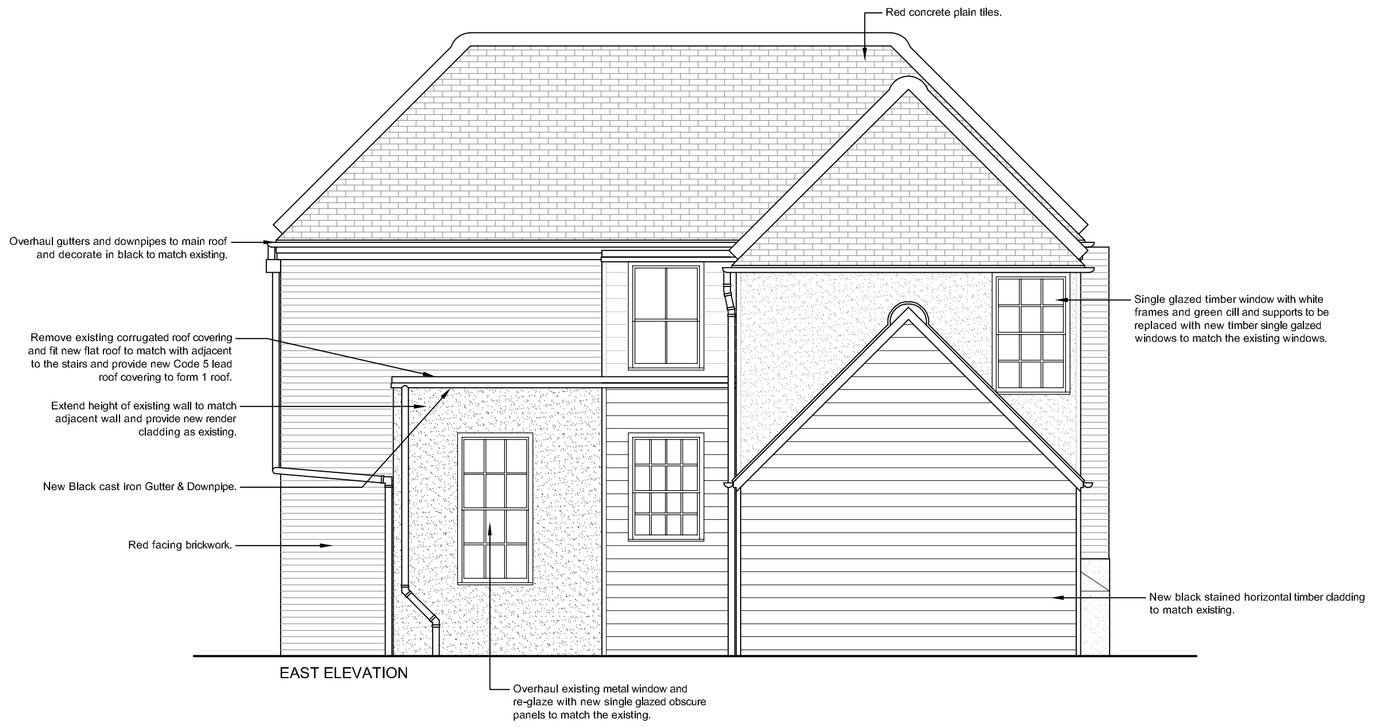

EAST ELEVATION

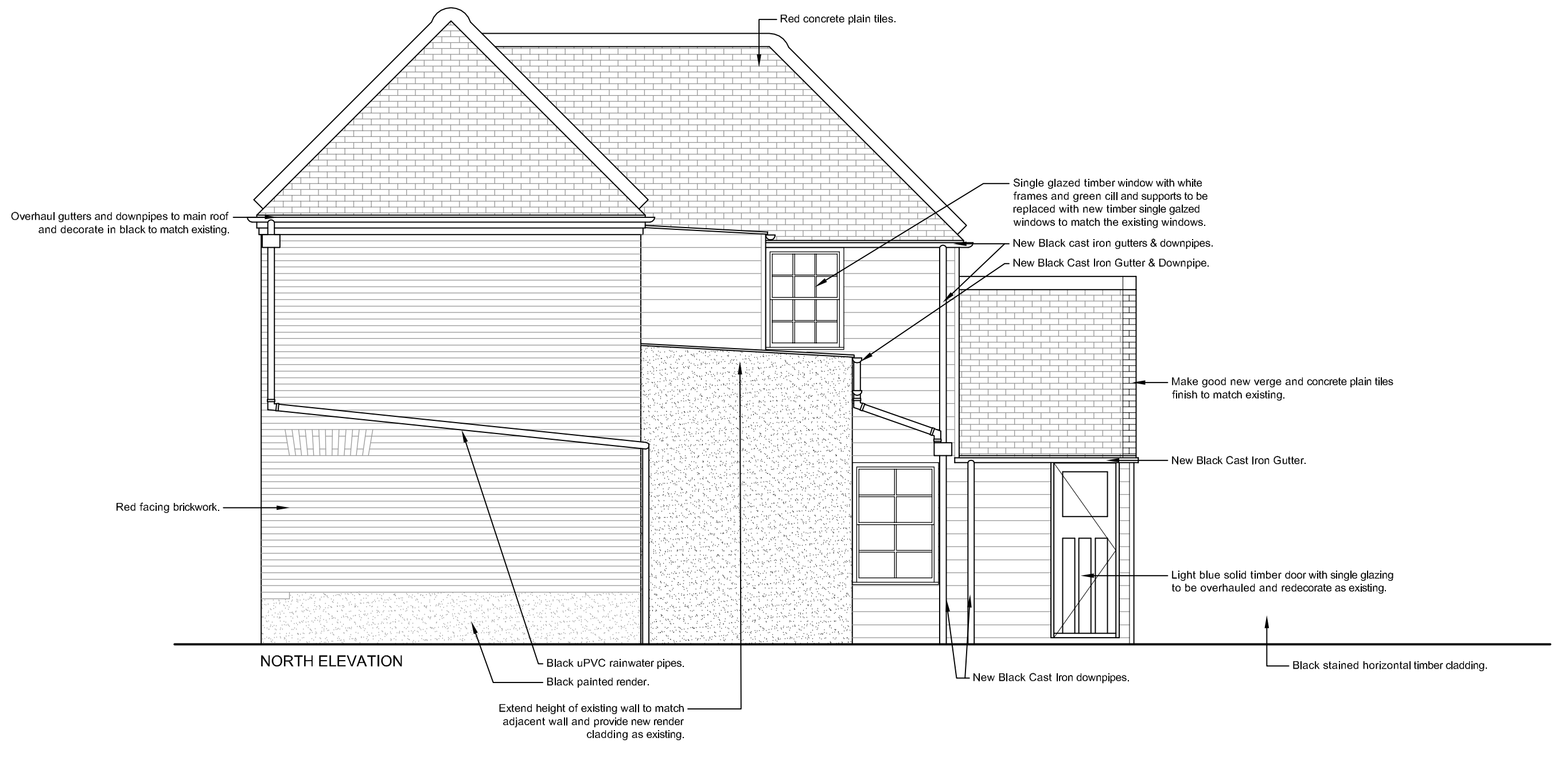

NORTH ELEVATION

NOTES:

FOR ANY PURPOSE OTHER THAN PLANNING & BUILDING REGULATIONS, DO NOT SCALE FROM THIS DRAWING

ALL DIMENSIONS ARE TO BE CHECKED ON SITE PRIOR TO WORK COMMENCING OR PREPARATIONS OF SHOP WORKING DRAWINGS. ANY DISCREPANCIES SHOULD BE NOTIFIED IMMEDIATELY.

©THIS DRAWING IS THE COPYRIGHT OF PLAYLE AND PARTNERS LLP AND SHOULD NOT BE REPRODUCED WITHOUT PRIOR WRITTEN APPROVAL

THIS DRAWING IS TO BE READ IN CONJUNCTION WITH ALL RELEVANT STRUCTURAL/CIVIL ENGINEERS DRAWINGS & SPECIFICATIONS.

REV	COMMENT	DATE

PLAYLE & PARTNERS LLP
CONSTRUCTION & PROPERTY CONSULTANTS
Crest House • 138 Main Road • Sidcup • Kent DA14 6NY
Telephone 020 8300 6811 • Fax 020 8300 2260
Email sidcup@playleandpartners.co.uk

PROJECT: **8 Station Road North, Egham, Surrey, TW20 9LE**

TITLE: **Proposed Elevations**

CLIENT: **Runnymede Borough Council**

DRAWN	CHECKED
CD	

DATE	SCALE
08/11/2016	1:50 @ A1

DWG No: **8862/P06** REV: