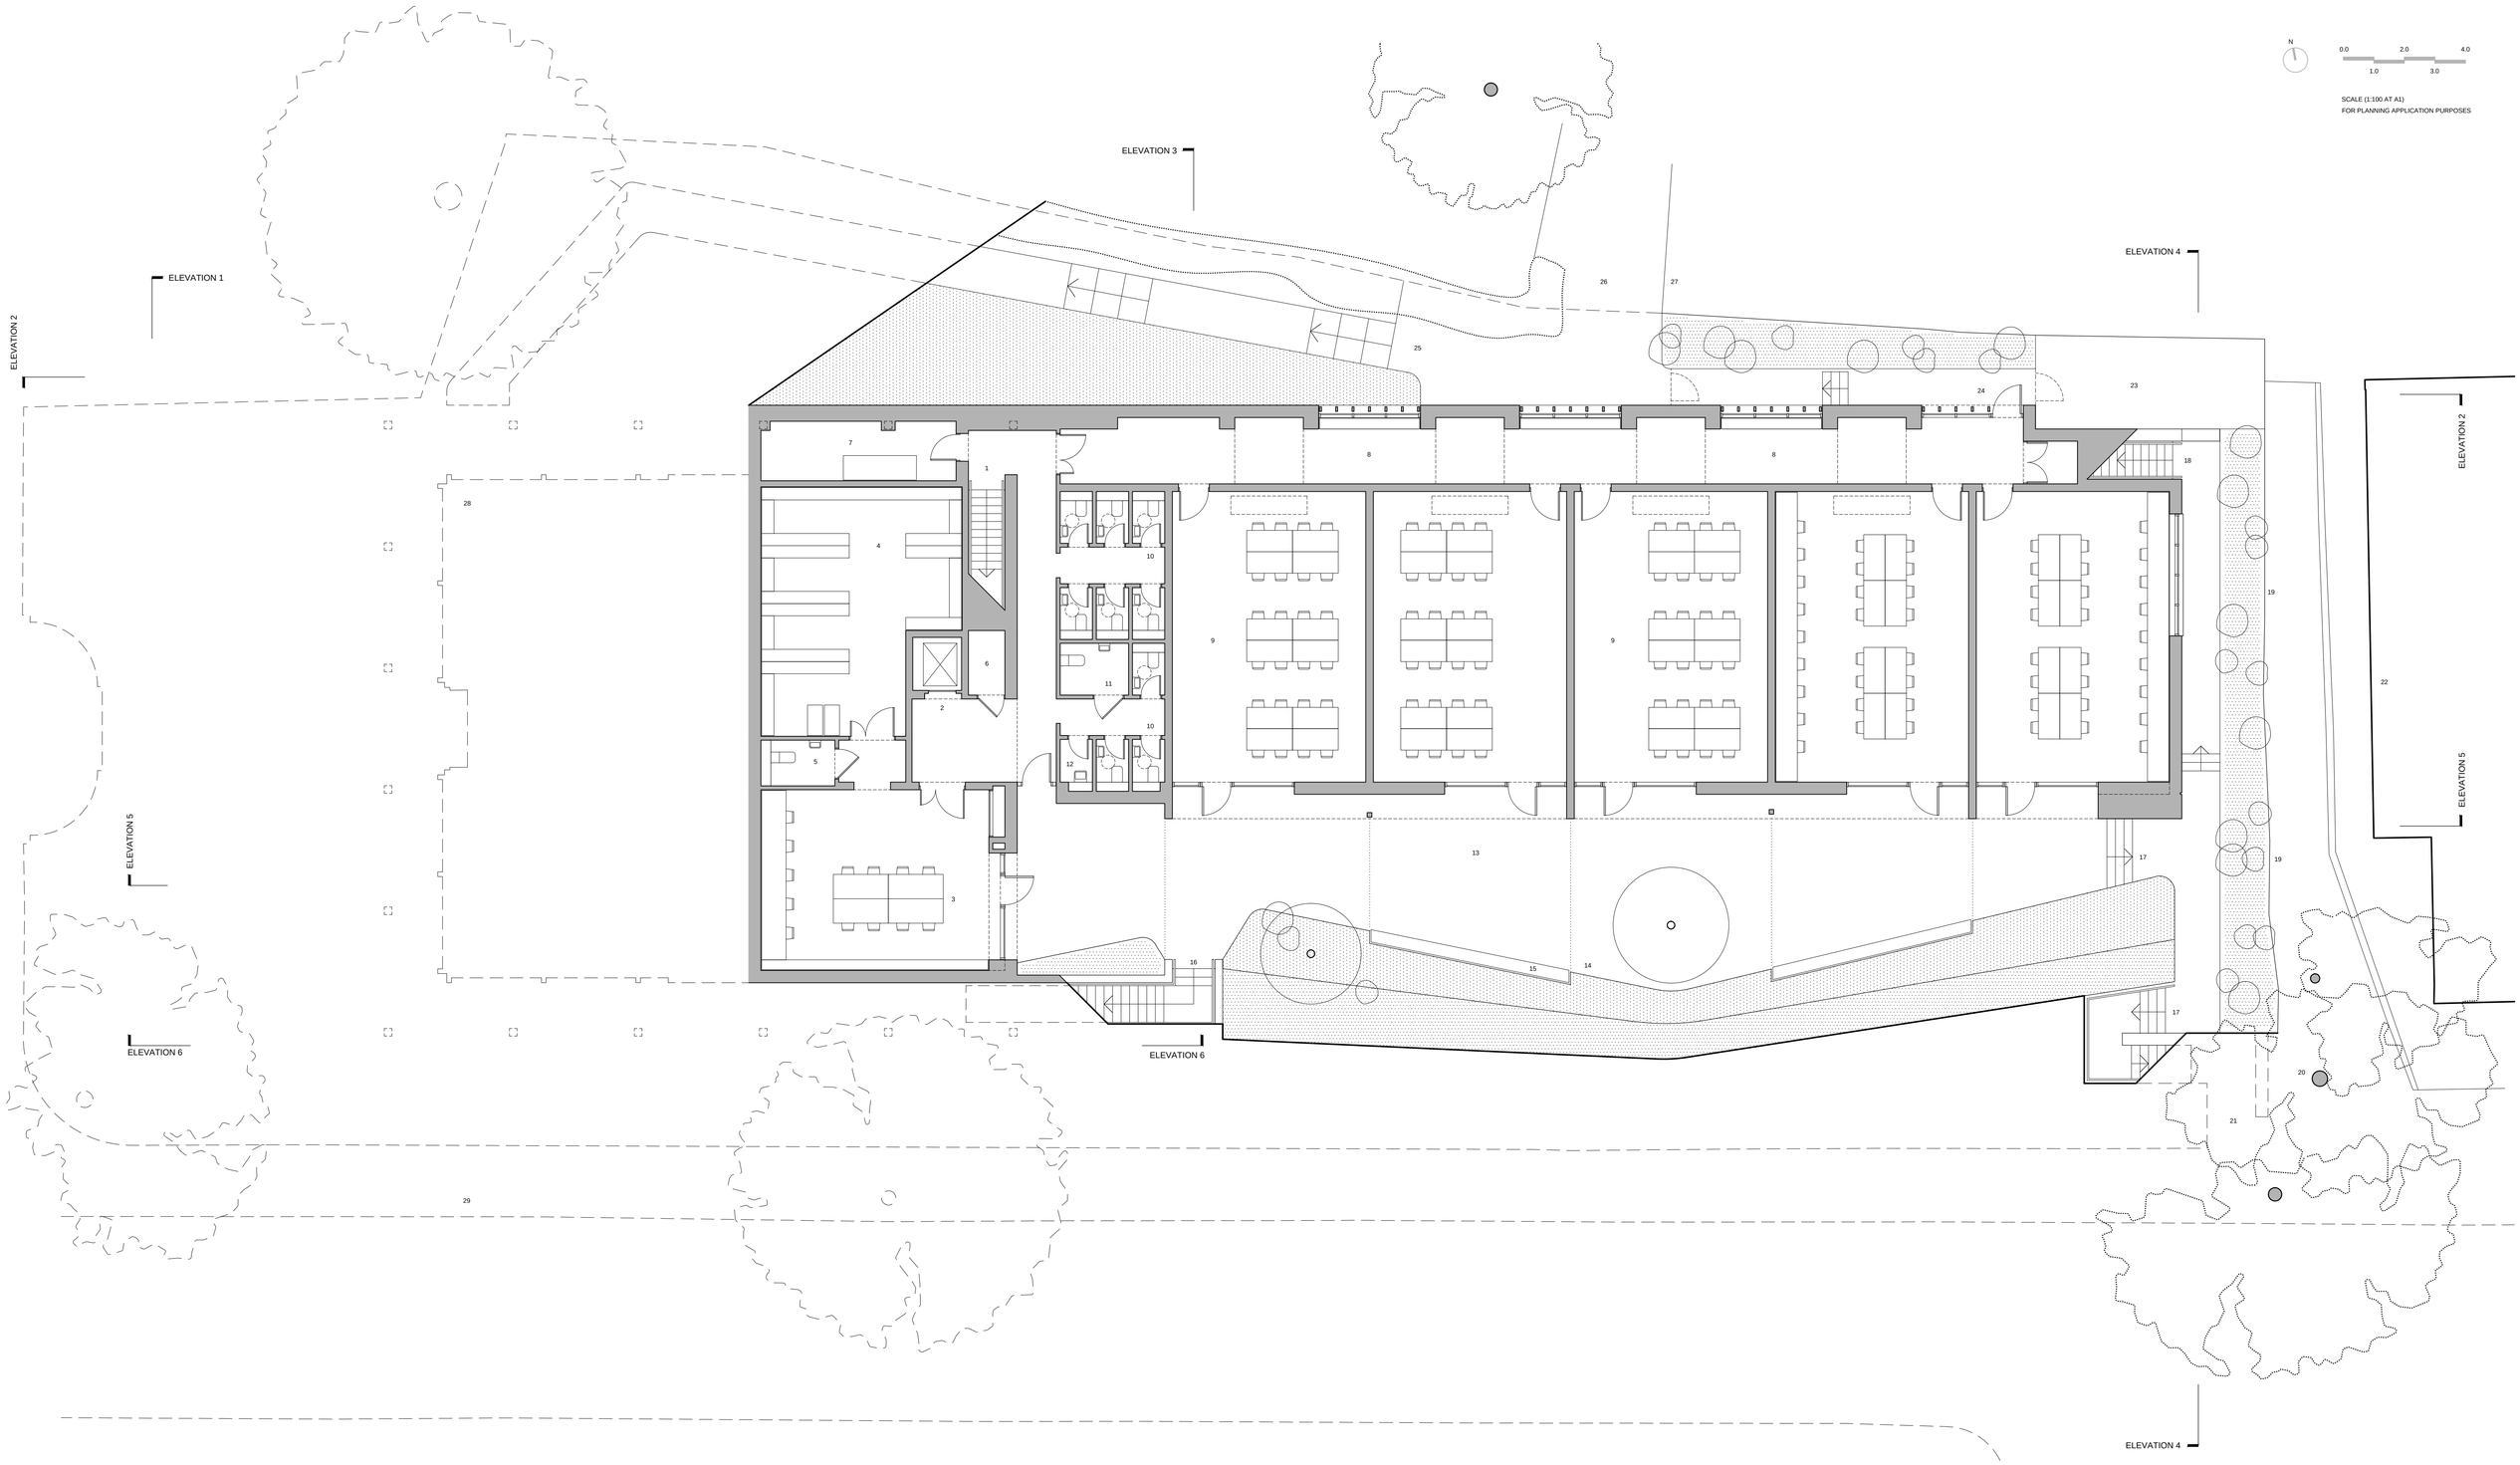

A 2023.07.24 RWB ISSUED FOR PLANNING APPROVAL

3xa DESIGN

enquiries@3xa-design.co.uk 01274 588998 www.3xa-design.co.uk piazza offices, salts mill, saltaire, bd18 3lr

project: CAHFT CENTRE
location: SALTAIRE
client: SHIPLEY COLLEGE
drawing: LOWER GROUND FLOOR PLAN (PROPOSED)

scale: 1:100 at A1
date: FEBRUARY 2023
drawn: RWB

reference: 255 - P.111
revision: A