Fit Point A

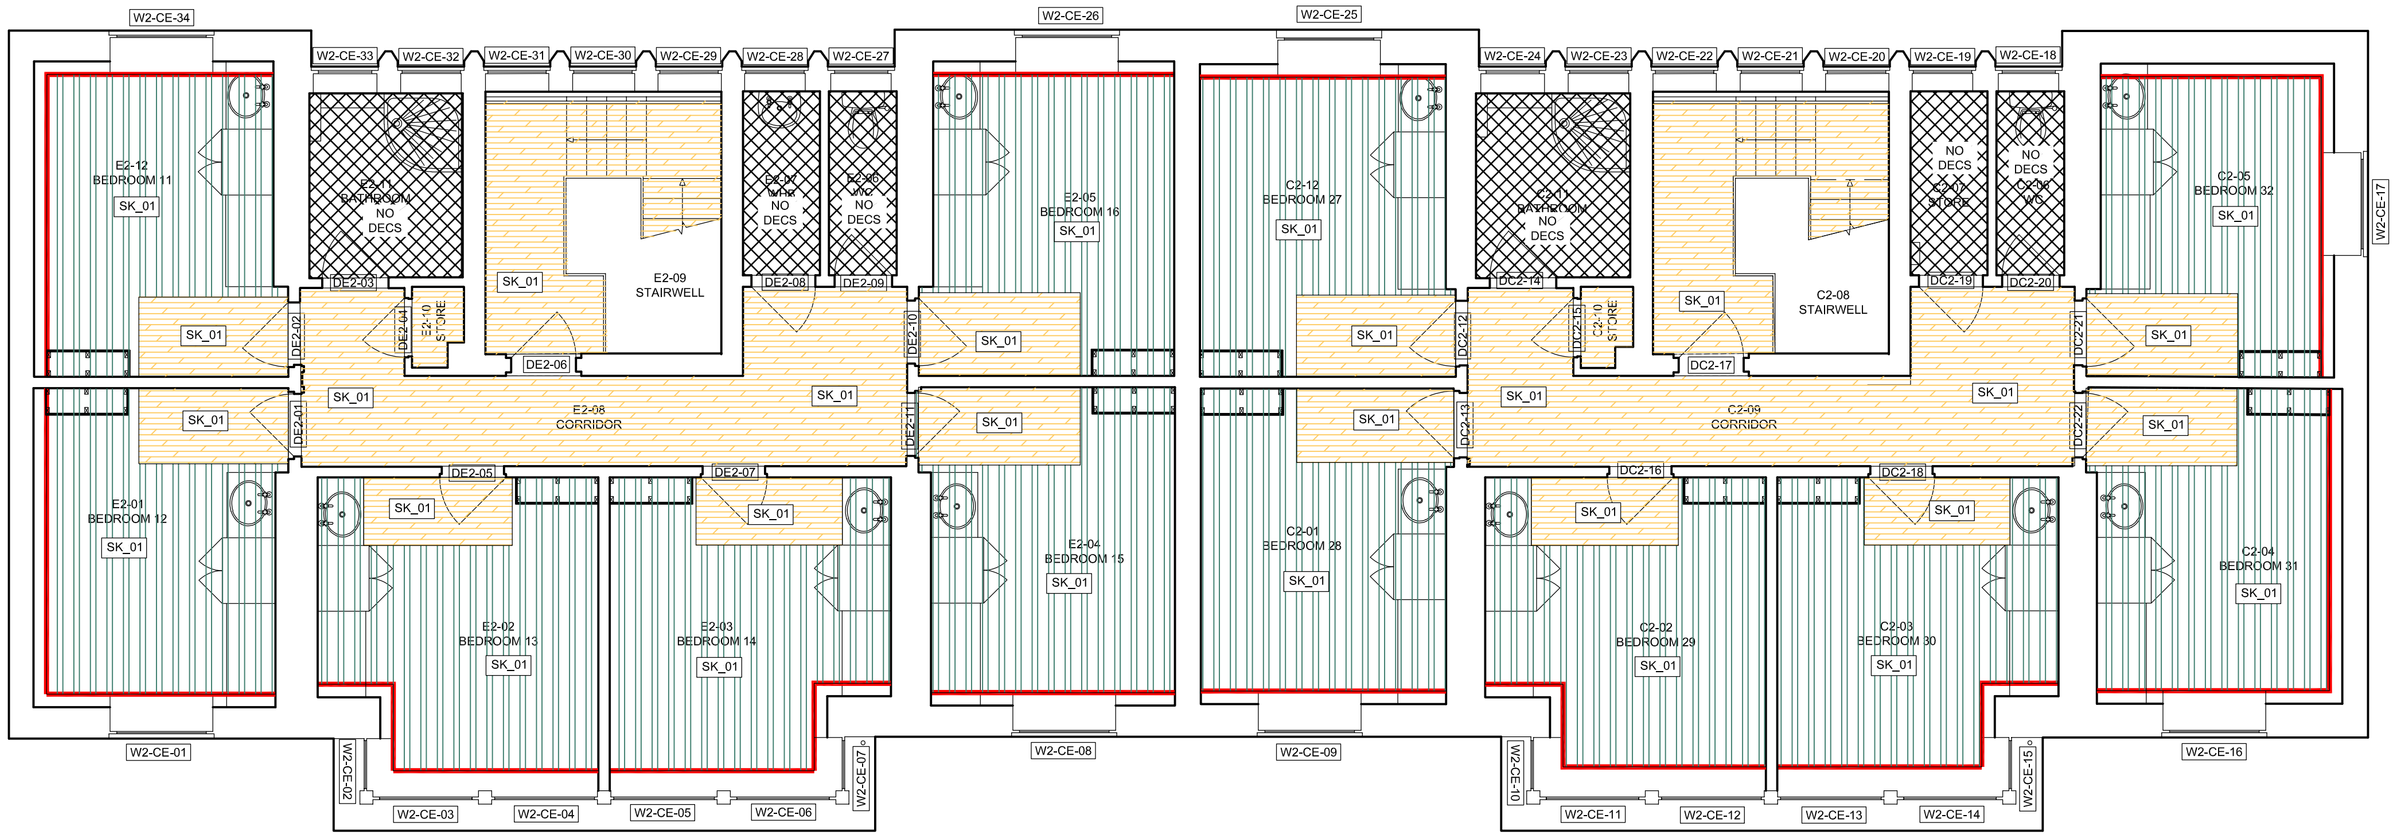

EDMUNDS HALL

CLAYTON HALL

PROPOSED SECOND FLOOR_FLOOR FINISHES
SCALE 1:50 @ A1

Fit Point B

KEY

REFLECTED CEILING PLAN LEGEND

FF_1
VINYL FLOOR FINISH
Corridors and Entrance Areas

FF_2
CARPET FLOOR FINISH
Bedrooms.
Type TBC.

FF_3
VINYL FLOOR FINISH
Dining and Kitchen

FF_4
Existing floor finish retained.
No Works

FF_5
Entrance Barrier Matting.
Heckmondwicke Hippo

SKIRTING:

SK_1: 100x18mm MR MDF Skirting,
Pencil edge detail.
1 no undercoated, 2 no top coats
Dulux Trade Gloss

SK_2: Vinyl coved formed upstand.

FINISHES SCHEDULE

Floors

GENERAL FLOOR FINISHES NOTES.

REQUIREMENT FOR MOVEMENT JOINTS FOLLOWING SCREED INSTALL TBA ON SITE.

Allow for 3mm thick latex floor finish to all areas where a new floor finish is being installed.

New screed to be tested for moisture content prior to floor finish being installed.

Allow for rubber threshold bar to all areas where different floor finishes meet.

Walls

All internal walls to be decorated unless noted otherwise.

Dulux Trade Diamond Matt Emulsion.
Mist and 2 no top coats.

Ceilings

Refer to separate RCPs.

Doors & Screens

Existing Internal doors are to be protected during the works.
If removed the doors should be re-installed with the exact same tolerances
around the door frame to comply with the Fire Door Certification.

Existing linings and architraves are to be protected.
All existing door linings and architraves are to be decorated.
Minor patch repair, primed and 2 no coats of Dulux Trade Gloss paint.

Bedford College to provide O&M Manuals of Fire Certification.

Windows.

All windows are being replaced as part of the works.
All new windows will be PPC aluminium windows with integral external cill.

All new windows are to have 25mm thick MR MDF window boards Bullnose finish with the board over-sailing the reveals by 25mm.

Primed and 2 no coats of Dulux Trade Gloss paint.

Joinery.

Install new MR MDF skirting boards throughout areas where a new screed is being installed.

Primed and 2 no coats of Dulux Trade Gloss paint.

Staircase.

Internal Walls - Decorate with Dulux Trade Diamond Matt Emulsion
Internal Ceilings - Decorate with Dulux Trade Matt Emulsion.
Colour: brilliant white.
Metal spindles / rails - Decorate with Dulux Trade Metal Shield

Allow for minor patch repairing to staircase areas.

Metal Handrails / Spindals -
Supply and install contrasting nosing to all steps on internal stairs.
To all stair nosings supply and install a contrasting nosing strip.
From Gradus. Elite Aluminium range, Ref ELA 11750
Fixed in accordance with manufacturer's recommendations.

1:50 0 1000 2000 3000 4000 5000
1:1 0 10 20 30 40 50 60 70 80 90 100

Rev.	Date	Drawn	Description
T2	14.11.23	SD	Pre-Tender Issue

DEVONSHIRE ARCHITECTS
Dombey Court, Pilgrim Centre, Brickhill Drive, Bedford, MK41 7PZ
da@devonshirearchitects.co.uk
T: 01234 247697

Project:

SHUTTLEWORTH CAMPUS
SALIX PROJECT

Drawing:

CLAYTON & EDMUNDS HALL
2F FINISHES

Stage		
TENDER		
Scale:	Date:	Drawn:
1:50@A1	OCCT 2023	SD
Project:	DRG NO:	REV:
	2211-DA-00-DR-B-551_T2	

COPYRIGHT IN THIS DRAWING IS VESTED IN DEVONSHIRE ARCHITECTS LIMITED AND MUST NOT BE REPRODUCED WITHOUT PRIOR APPROVAL OF DEVONSHIRE ARCHITECTS

DO NOT SCALE FROM THIS DRAWING - SCALING FOR PLANNING PURPOSES IS ALLOWED
ALL LEVELS MUST BE CHECKED ON SITE
ALL DIMENSIONS MUST BE CHECKED ON SITE
ALL SETTING OUT MUST BE CHECKED ON SITE
THIS DRAWING MUST NOT BE USED FOR CONSTRUCTION UNLESS ISSUED FOR CONSTRUCTION
IF THERE IS ANY DOUBT ENQUIRE WITH THE AUTHOR