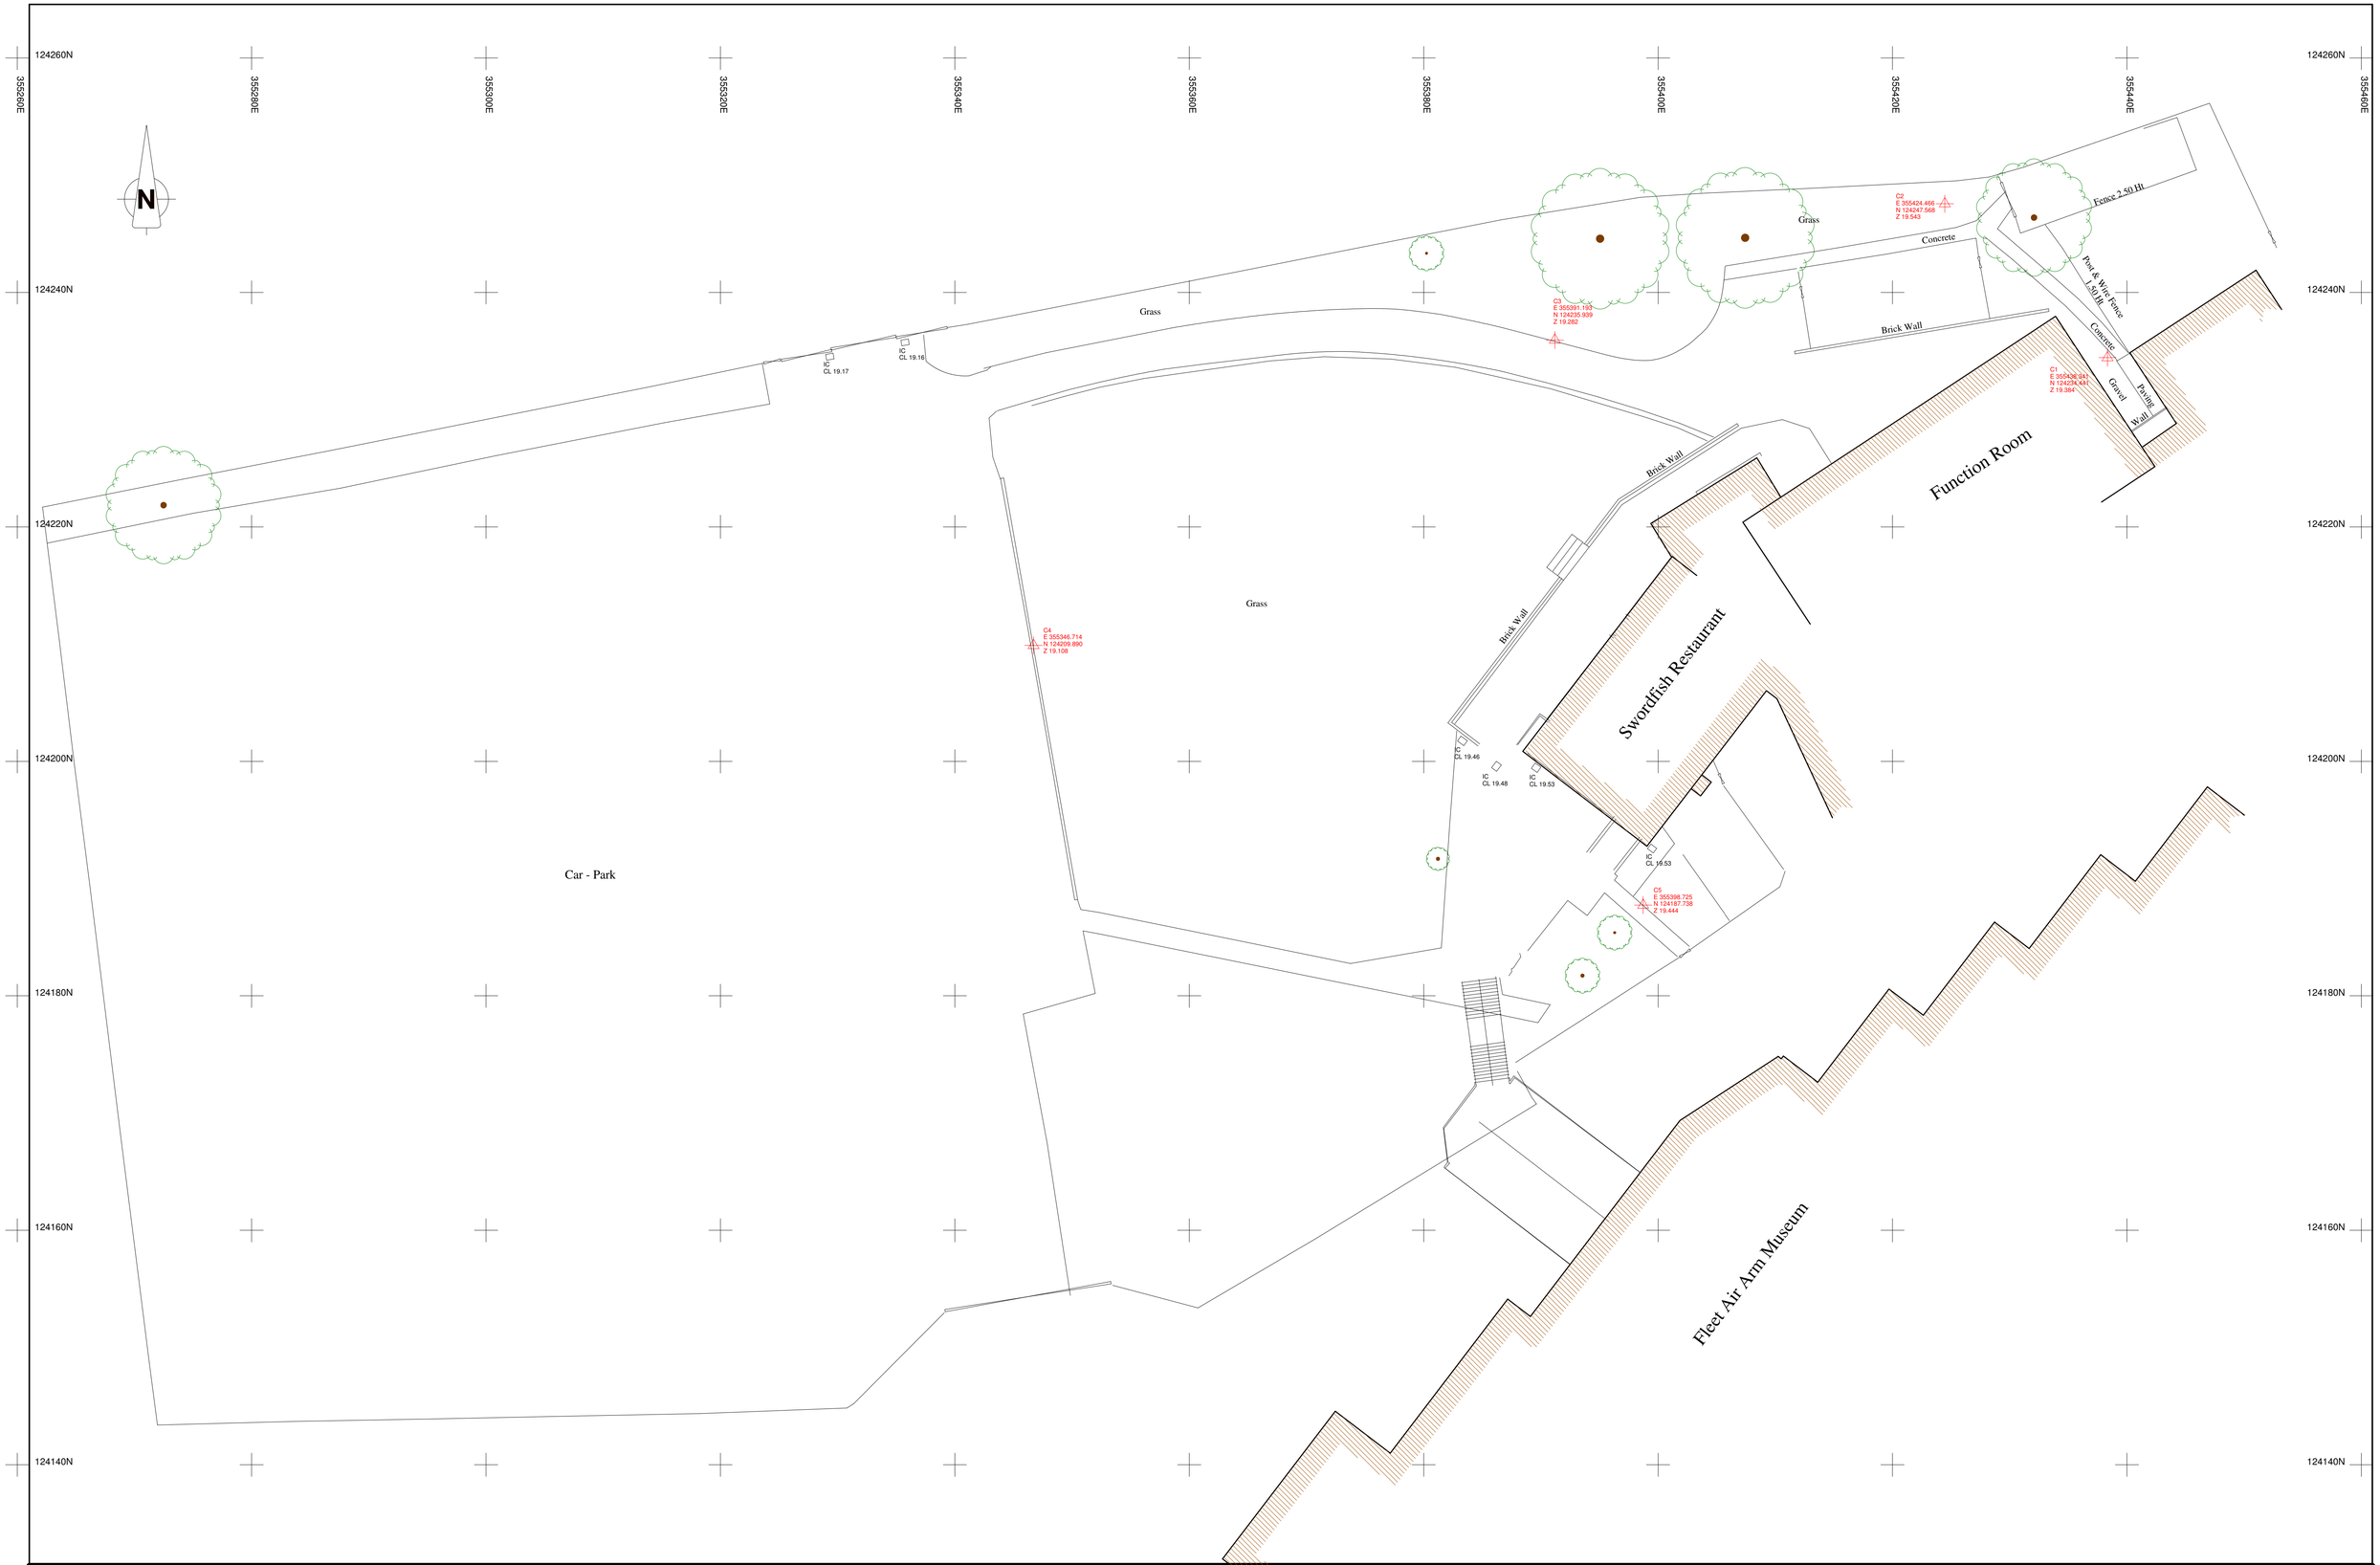

PROJECT TITLE

Updating Building Survey At : Fleet Air Arm Museum, RNAS Yeovilton, Ilchester, Somerset.

TIMOTHY A.G. MACBEAN
D.Arch.(Hons),Dip.Arch.Cons.R.I.B.A.
Chartered Architect

'Georgian House'
Greenhill
Sherborne
Dorset, DT9 4EP
01935 814955

Existing Site Plan

SCALE : 1:250	DWG NO : S/2488/3.0
DRAWN :	
DATE : July 2017	