TENDER

ISO 9001 REGISTERED FIRM

NOTES

1 THIS DRAWING IS NOT TO BE USED FOR CONSTRUCTION UNLESS MARKED ABOVE "FOR CONSTRUCTION"

2 THE COPYRIGHT ON THIS DRAWING IS RETAINED BY MICHAEL BEARDSALL ASSOCIATES LTD

3 THIS DRAWING IS TO BE READ IN CONJUNCTION WITH ALL RELEVANT ARCHITECTS AND ENGINEERS DRAWINGS AND SPECIFICATIONS

4 THE CONTRACTOR IS RESPONSIBLE FOR ALL DIMENSIONS AND THE CORRECT SETTING OUT ON SITE. ONLY FIGURED DIMENSIONS ARE TO BE USED

DO NOT SCALE : IF IN DOUBT ASK

DIMENSIONS SHOULD NOT BE TAKEN ELECTRONICALLY

5 ALL MATERIALS AND WORKMANSHIP TO COMPLY WITH THE CURRENT BRITISH STANDARDS AND CODES OF PRACTICE

SAFETY, HEALTH AND ENVIRONMENTAL INFORMATION
IN ADDITION TO THE HAZARDS/RISKS NORMALLY ASSOCIATED WITH THE TYPES OF WORK DETAILED ON THIS DRAWING, PLEASE NOTE THE FOLLOWING REGARDING SIGNIFICANT RISKS CONSIDERED UNUSUAL, LIKELY TO BE DIFFICULT TO MANAGE OR NOT LIKELY TO BE OBVIOUS TO A COMPETENT CONTRACTOR OR OTHER DESIGNERS.
STABILITY OF BUILDING IS DEPENDANT UPON INTEGRITY OF BOTH HORIZONTAL AND VERTICAL BRACING WITHIN THE HALL. ERECTION TO THEREFORE COMMENCE AT GABLE ELEVATION INCLUDING ALL VERTICAL BRACING AND CONTINUE ALONG THE LENGTH OF THE HALL WITH ALL ROOF LEVEL BRACING BEING INSTALLED AS WORKS PROGRESS.
IT IS ASSUMED THAT ALL WORKS WILL BE CARRIED OUT BY A COMPETENT CONTRACTOR WORKING, WHERE APPROPRIATE, TO AN APPROVED METHOD STATEMENT.

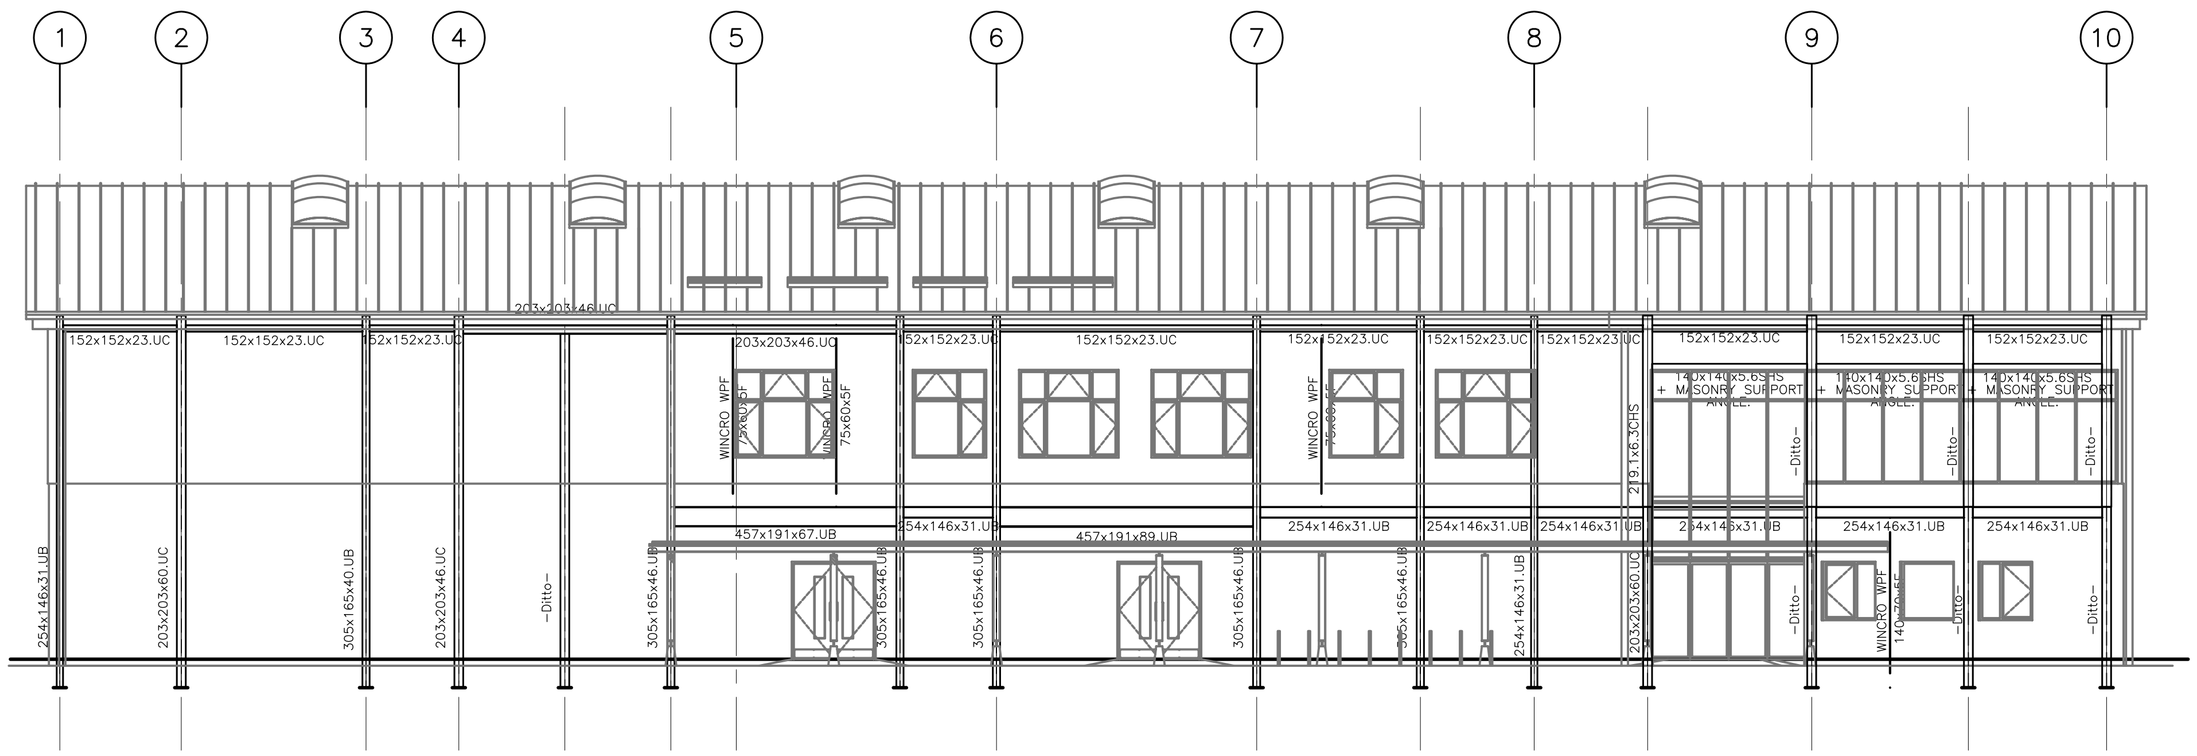

ELEVATION ON GRIDLINE A.

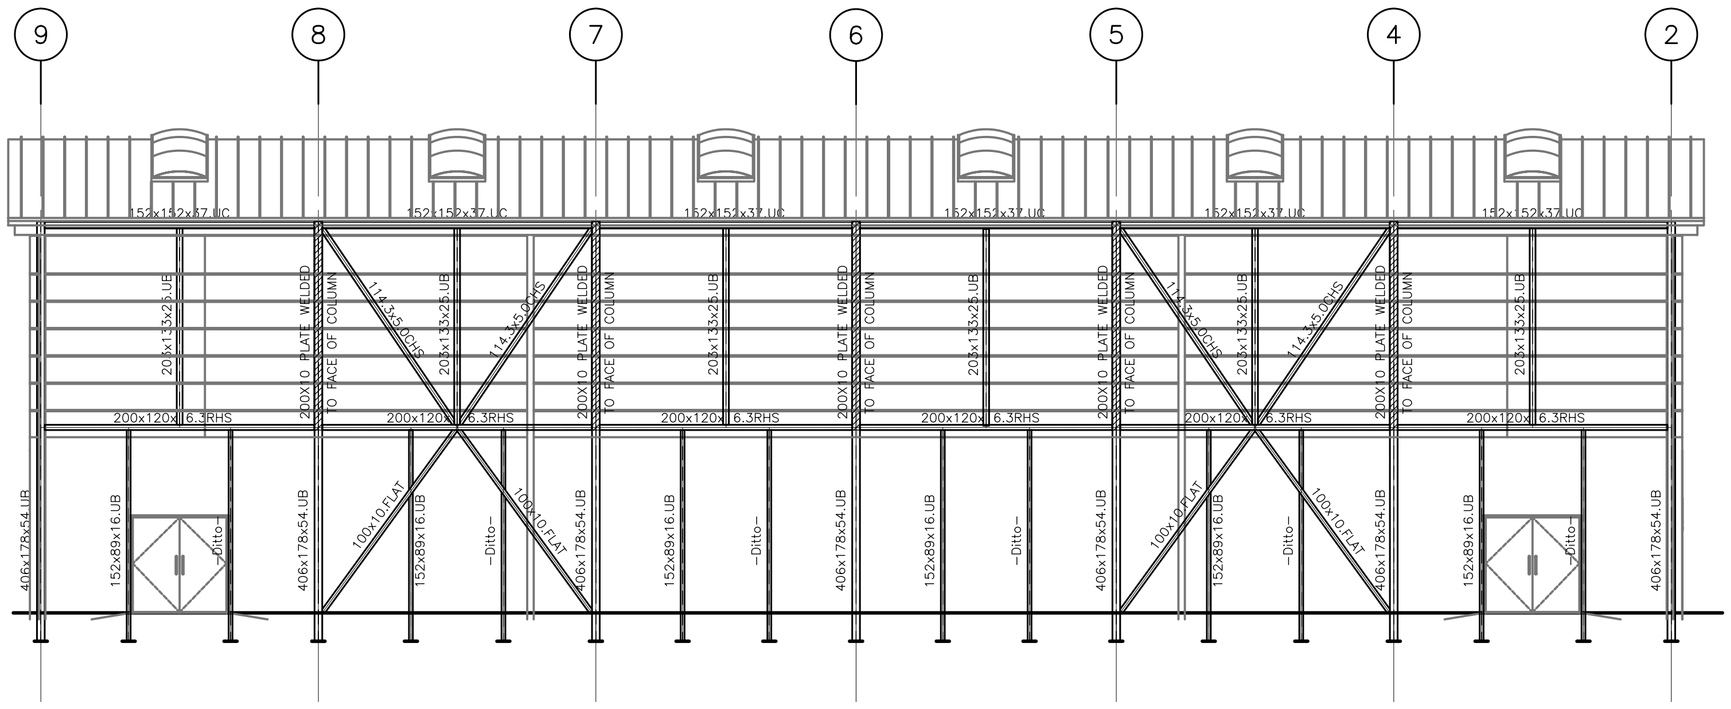

ELEVATION ON GRIDLINE H.

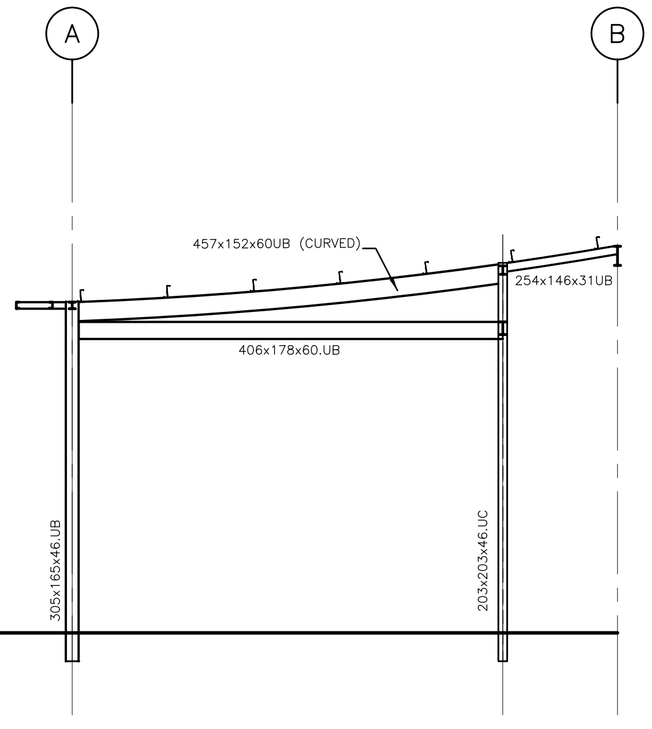

SECTION ON GRIDLINE 5b.

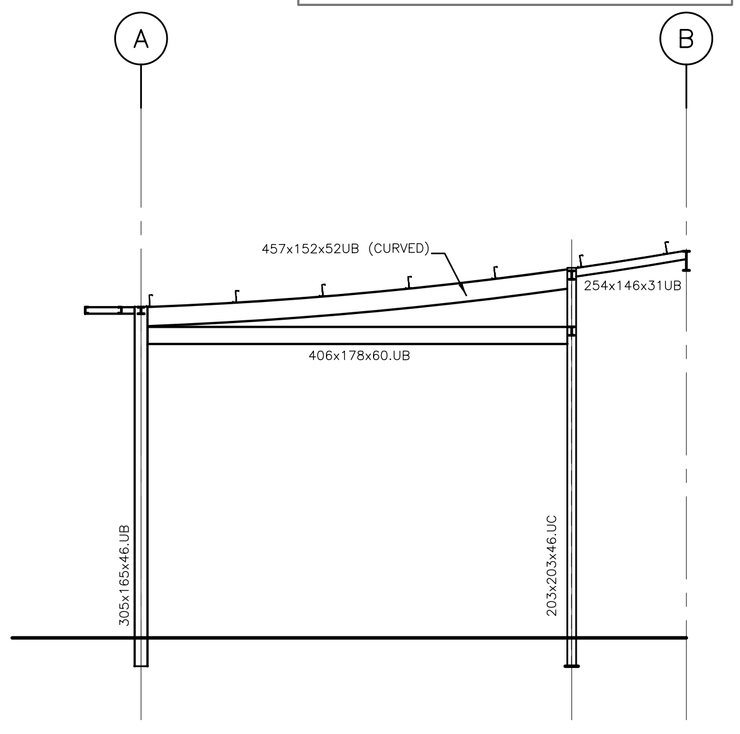

SECTION ON GRIDLINE 7b.

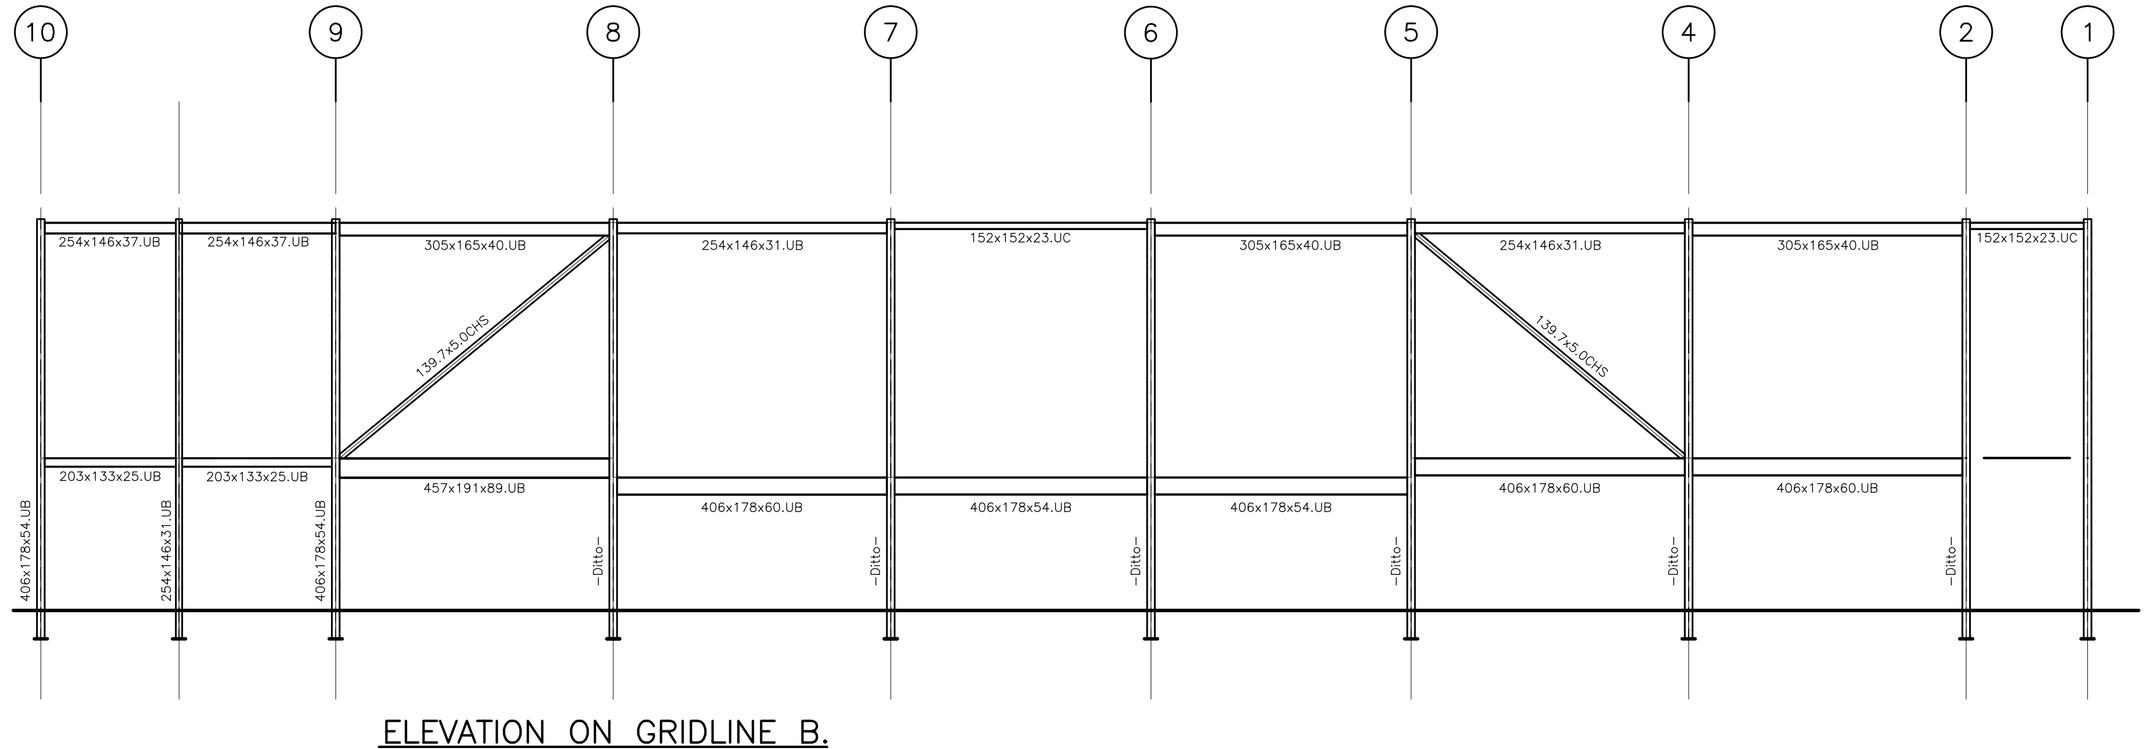

ELEVATION ON GRIDLINE B.

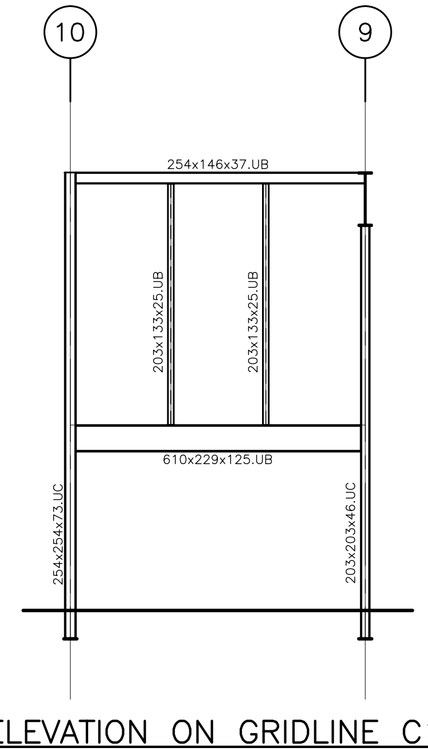

ELEVATION ON GRIDLINE C1.

B.	08.03.12	ISSUED FOR TENDER	DAF	IH
A.	10.02.12	ISSUED FOR BILLING	DAF	IH
	DATE	REVISION SUMMARY	BY	CHK

JOB TITLE:
PROPOSED NEW SPORTS HALL
TRURO SCHOOL
TRURO.

CLIENT:
TRURO SCHOOL

DETAIL:
TYPICAL ELEVATIONS/SECTIONS ON STEELWORK.
(Sheet 4).

DRN. BY: DAF.

DATE: NOV.'11 SCALE: 1:100

JOB NO:	DRAWING No:	REV:
10305	07	B

MBA CONSULTING
Boscawen House · Chapel Hill · Truro · Cornwall
TR1 3BN
Tel. 01872 260962 Fax. 01872 260963