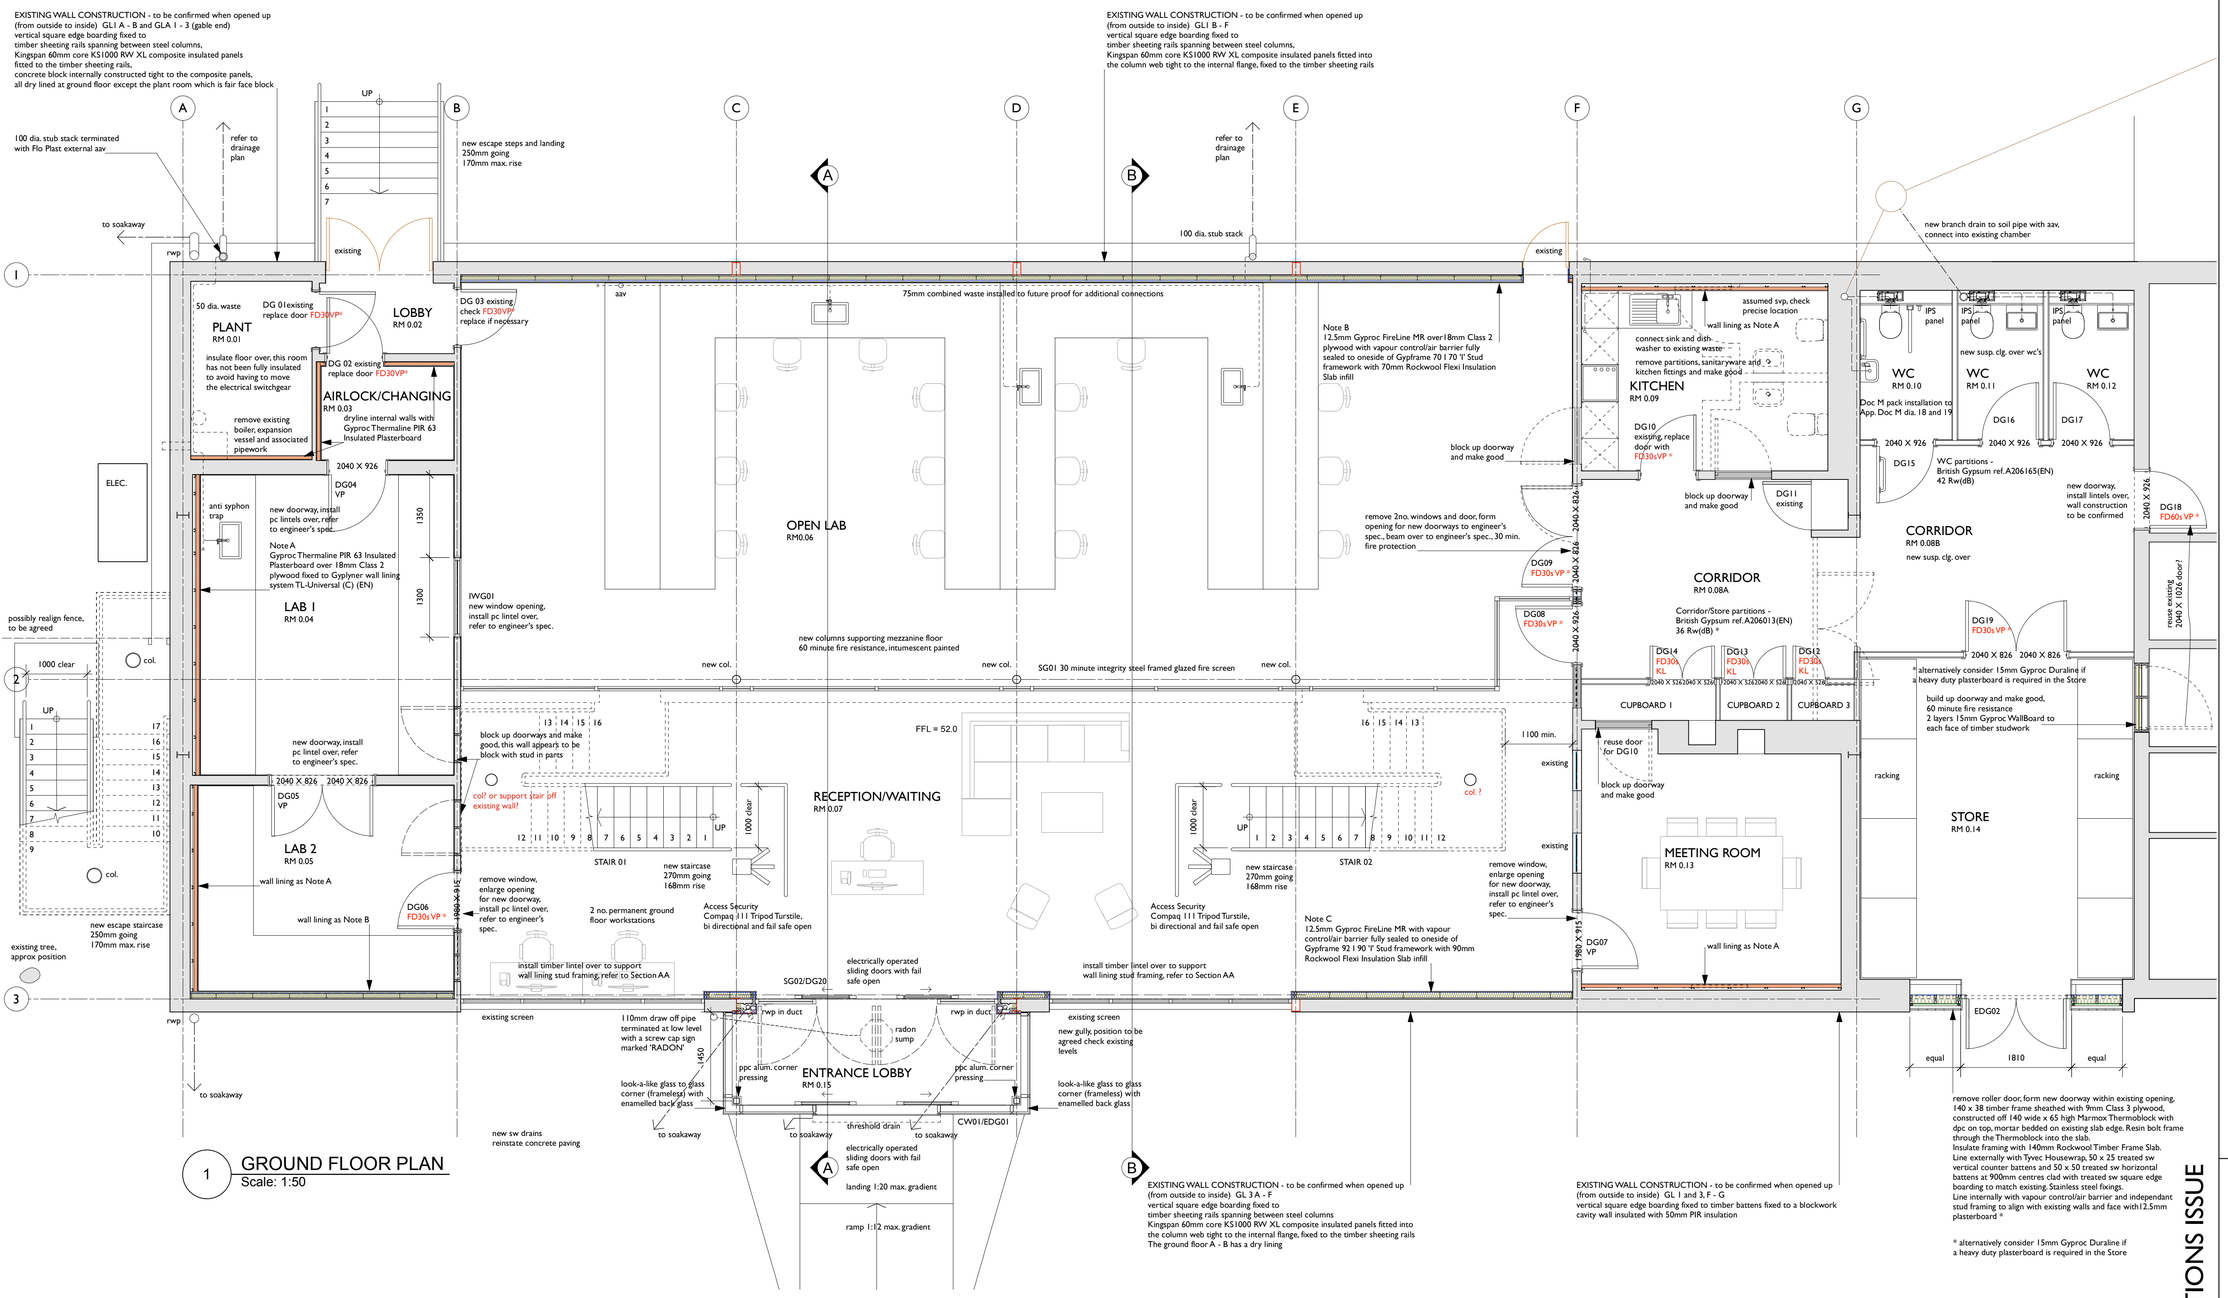

1 GROUND FLOOR PLAN
Scale: 1:50

Notes:

The copyright of this drawing is retained by Alan Leather Associates Ltd.
Do not scale (electronically or by hand).
This drawing is not to be used in whole or part other than for the intended purposes.

Final Exit signs to BS5499-1, refer to M and E drawings.

Emergency Lighting to BS5266-1, refer to M and E drawings.

Smoke Detection to BS55839-1, refer to M and E drawings.

Final exit doors to be fitted with emergency egress push plates.
Electrically operated entrance doors to the lobby to have fail safe opening in the event of a power cut or fire

FD30s VP	1/2hr fire doors with vision panels, smoke seal and intumescent strip; fire doors to have appropriate 'fire door' signage to both sides
KL	doors to be fitted with 'fire door keep locked shut' signs to corridor side
*	doors fitted with door closers
VP	doors with vision panel

Revisions:

ala architects

Alan Leather Associates Ltd Chartered Architects
45 Charlestown Road, Charlestown
St Austell, Cornwall, PL25 3NJ

Tel: 01726 65924/67325
Fax: 01726 61480
E-Mail:ala@alanleatherassociates.co.uk

Job:

PHYTOME LIFE SCIENCES LTD.

GROUND FLOOR PLAN

Date: APRIL 2023
Scale: 1:50
Paper size: A1

Drawn By: TC

Drawing Number:

DS 1840 GA 101

BUILDING REGULATIONS ISSUE