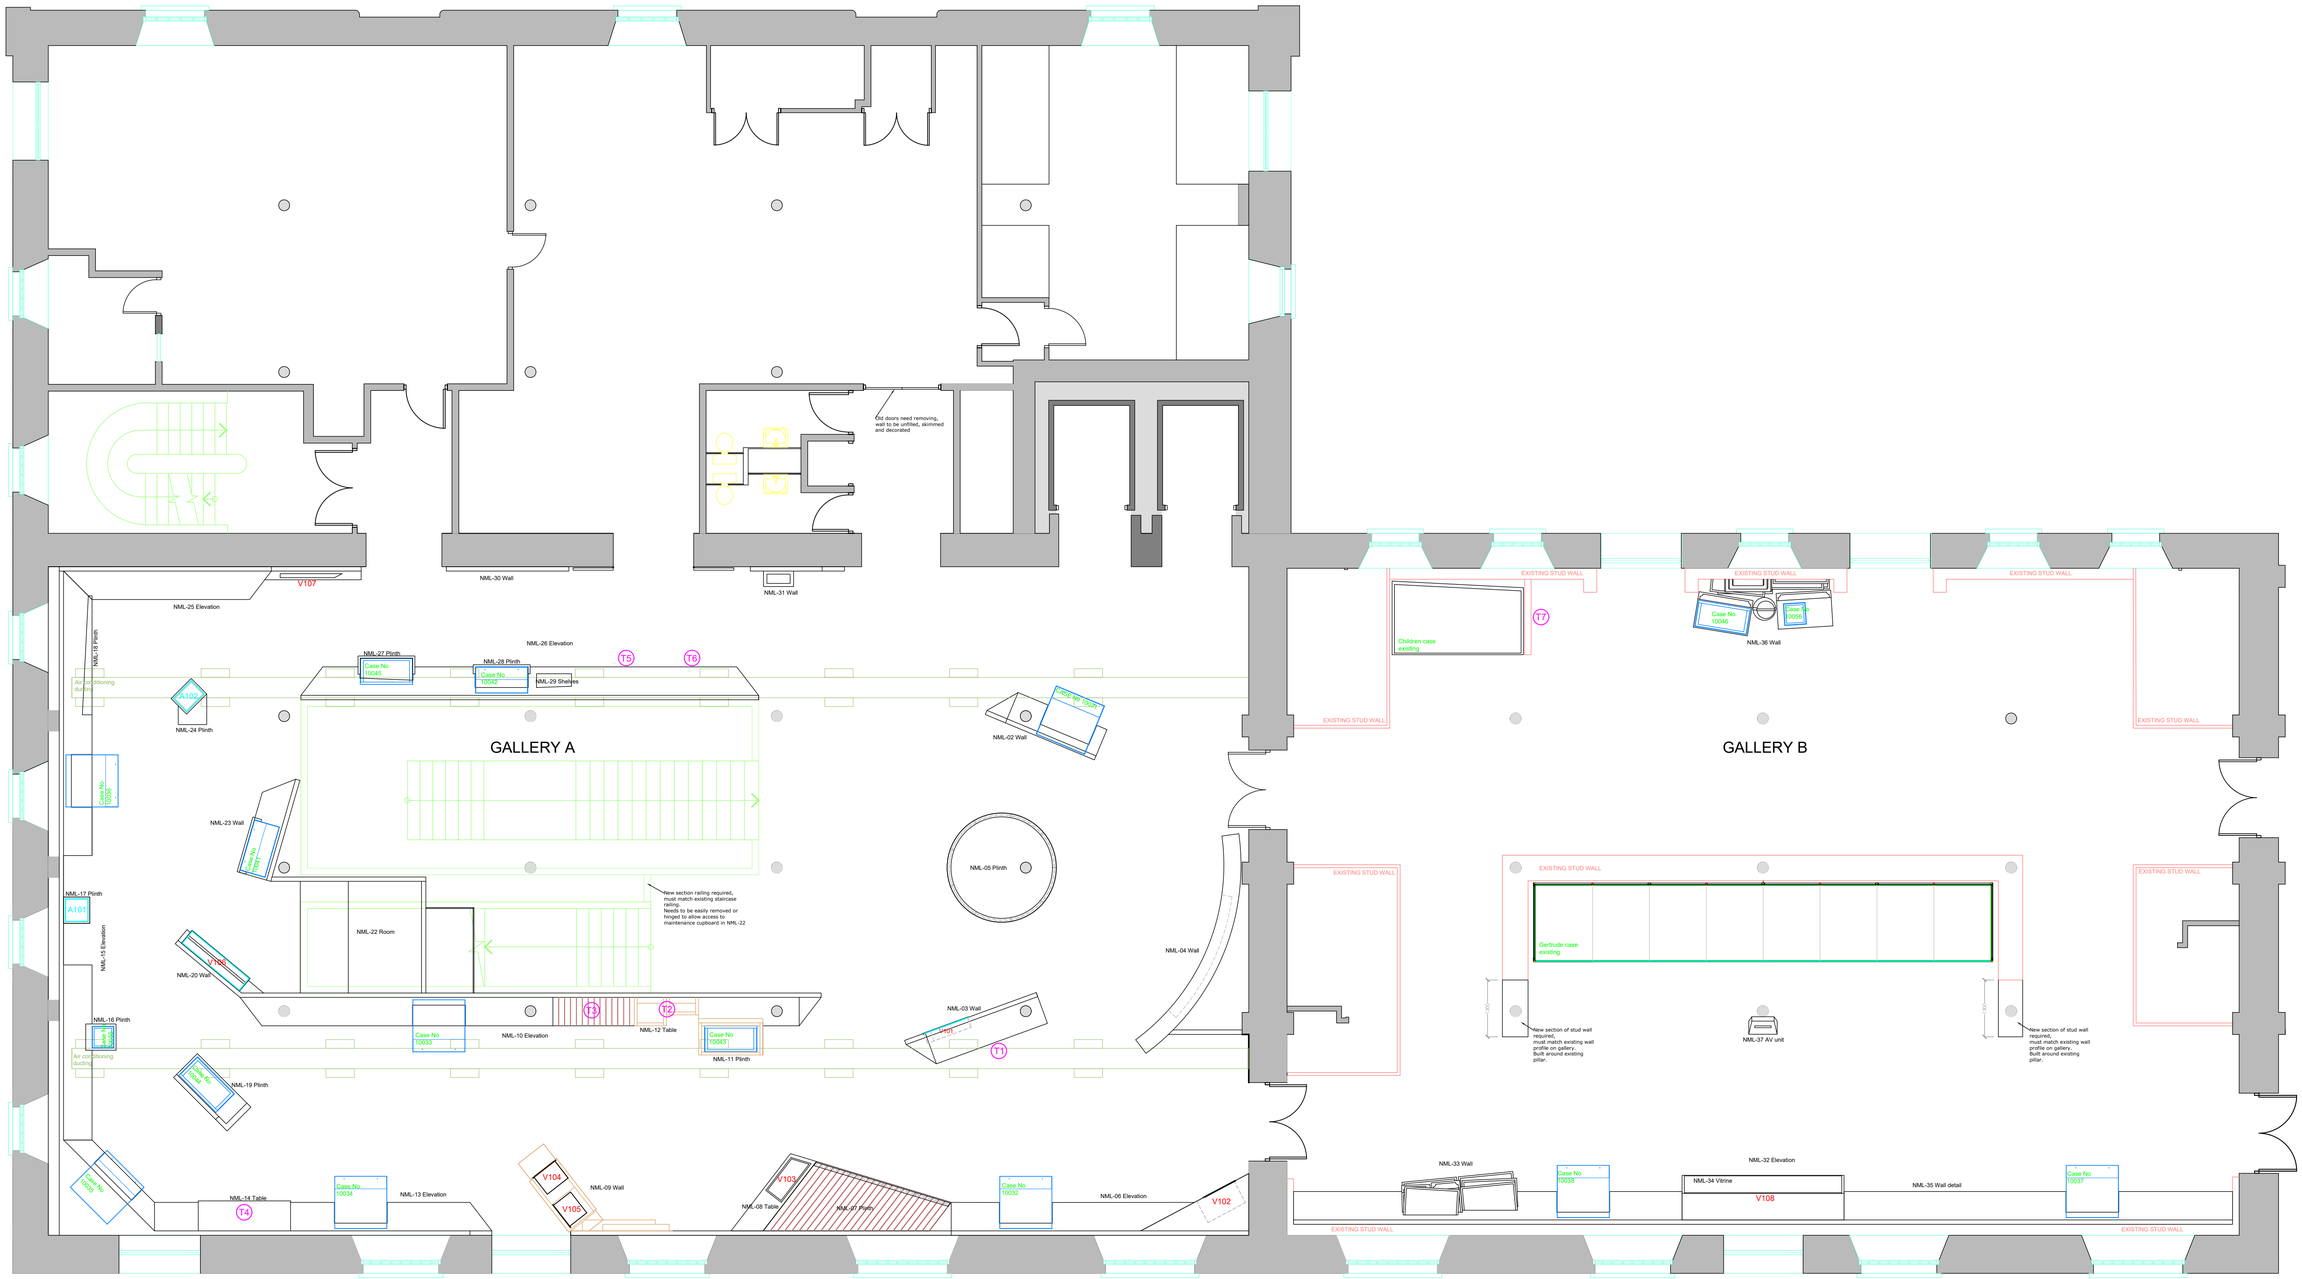


Revision	Details	Name and Date

Address / Scheme
Merseyside Maritime Museum

Title Sea Galleries
Gallery Plan

Floor 2

Drawing Number	Revision
NML - 01 / Plan	

Scale	Date	Drawn	Status
A1	1:70	20.07.19	VS	

NATIONAL MUSEUMS LIVERPOOL

national museums liverpool 127 dale street liverpool L2 2JH