0 100mm

LOCATION PLAN
Scale 1:50,000

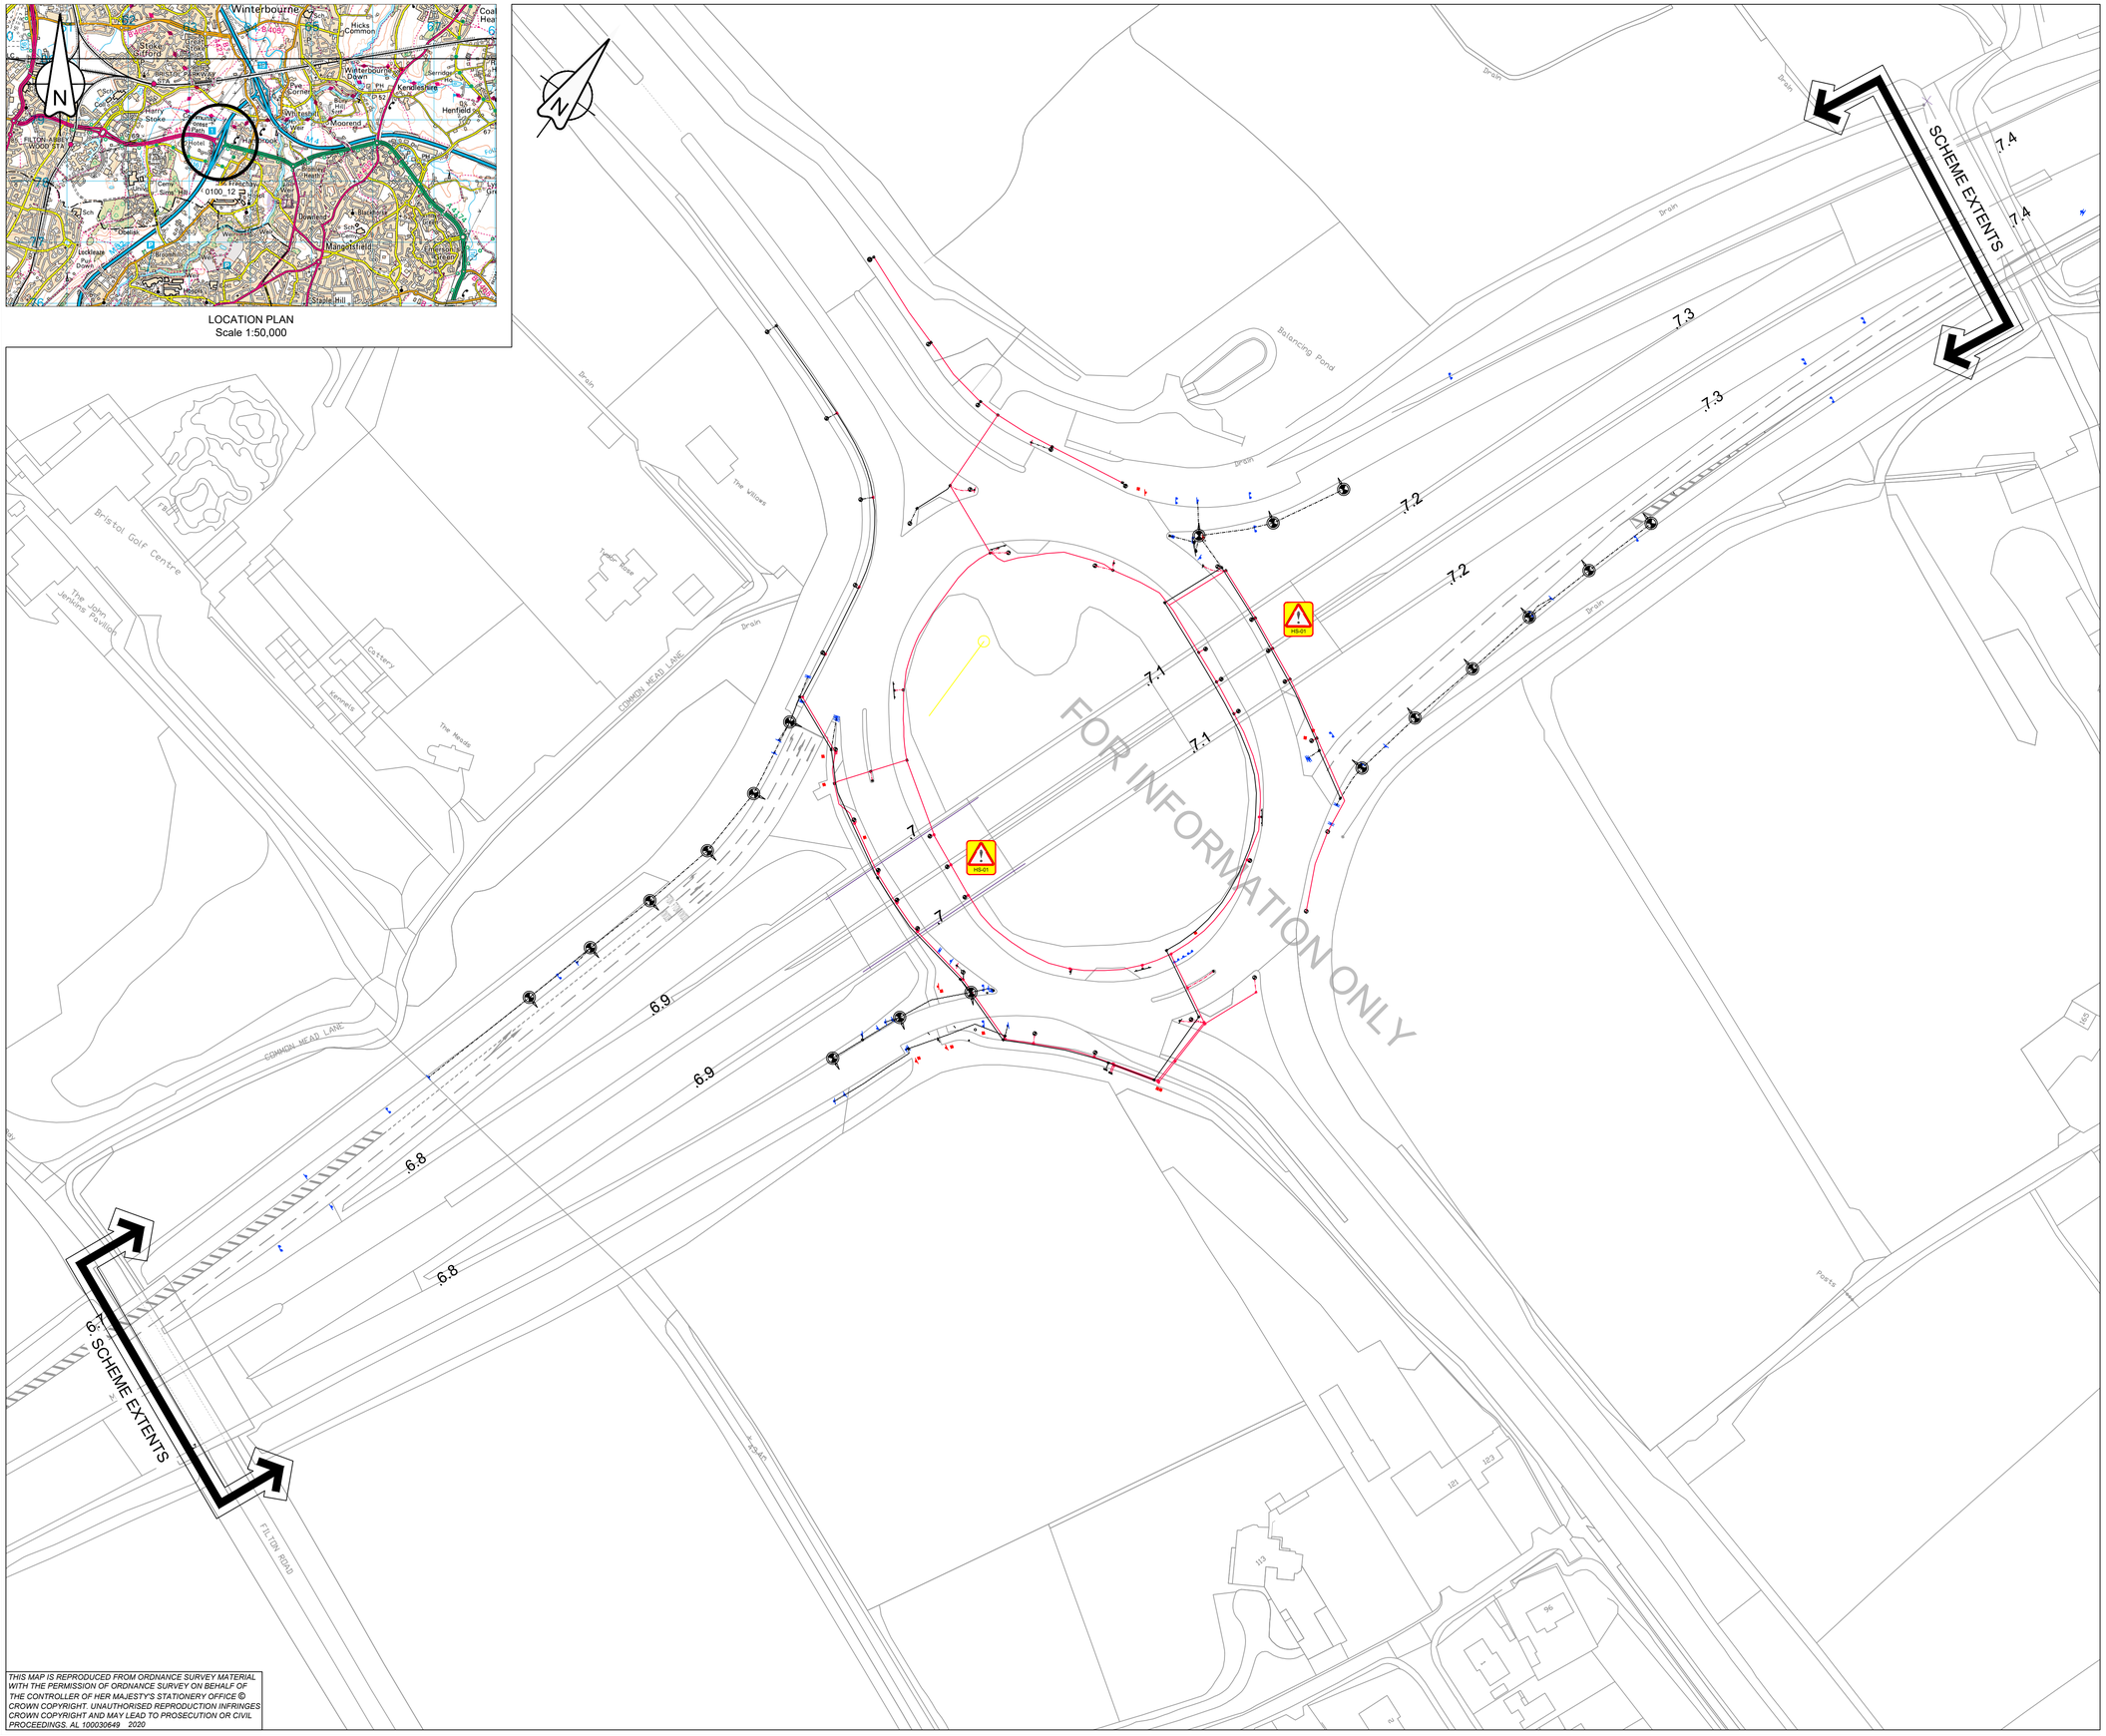

FOR INFORMATION ONLY

THIS MAP IS REPRODUCED FROM ORDNANCE SURVEY MATERIAL WITH THE PERMISSION OF ORDNANCE SURVEY ON BEHALF OF THE CONTROLLER OF HER MAJESTY'S STATIONERY OFFICE © CROWN COPYRIGHT. UNAUTHORISED REPRODUCTION INFRINGES CROWN COPYRIGHT AND MAY LEAD TO PROSECUTION OR CIVIL PROCEEDINGS. AL 100030649 2020

RESIDUAL DESIGN HAZARDS

THE FOLLOWING HAS BEEN COLLECTED FROM THE PRE-CONSTRUCTION INFORMATION AND HIGHLIGHTS KNOWN RESIDUAL HAZARDS.

KEY — HS-# = HEALTH AND SAFETY RISK REFERENCE NUMBER
E-# = ENVIRONMENT RISK REFERENCE NUMBER

HS-01 - OVERBRIDGE - LIMITED HEADROOM

- SGC LIGHTING AND COLUMNS
- HE LIGHTING AND COLUMNS
- SGC SIGNAGE
- HE SIGNAGE
- MS1 SIGNAGE

REV	DETAILS	CHKD	APPD	DATE
C1	FOR INFORMATION	JH	DRS	15-05-20

DRAWN : MT		DRAWING STATUS	
DESIGN : MT		WORK IN PROGRESS	
CHKD : JH		PRELIMINARY DRAWING	
APPD : DRS		EXTERNAL ISSUE	✓
DATE : 15/05/20		AS-BUILT	

SUITABILITY : S2 FOR INFORMATION

CLIENT: highways england

AGENT: KIER

SCHEME NAME
M4 J19 & M32 J1 & J3
LIGHTING REPLACEMENT

DRAWING TITLE
M32 J1
ASSET PLAN

ORIG DRAWING SIZE : A1	DIMENSIONS : N/A
COPYRIGHT © KIER	SCALE : 1:1000

DRAWING NUMBER

PROJECT	ORIGINATOR	VOLUME	SCHEME REFERENCE No.
HE570129A	KIER	VGN	570129A

LOCATION	TYPE	ROLE	NUMBER	REVISION
M32_J1_SR	DE	EO	0100_12	C 1