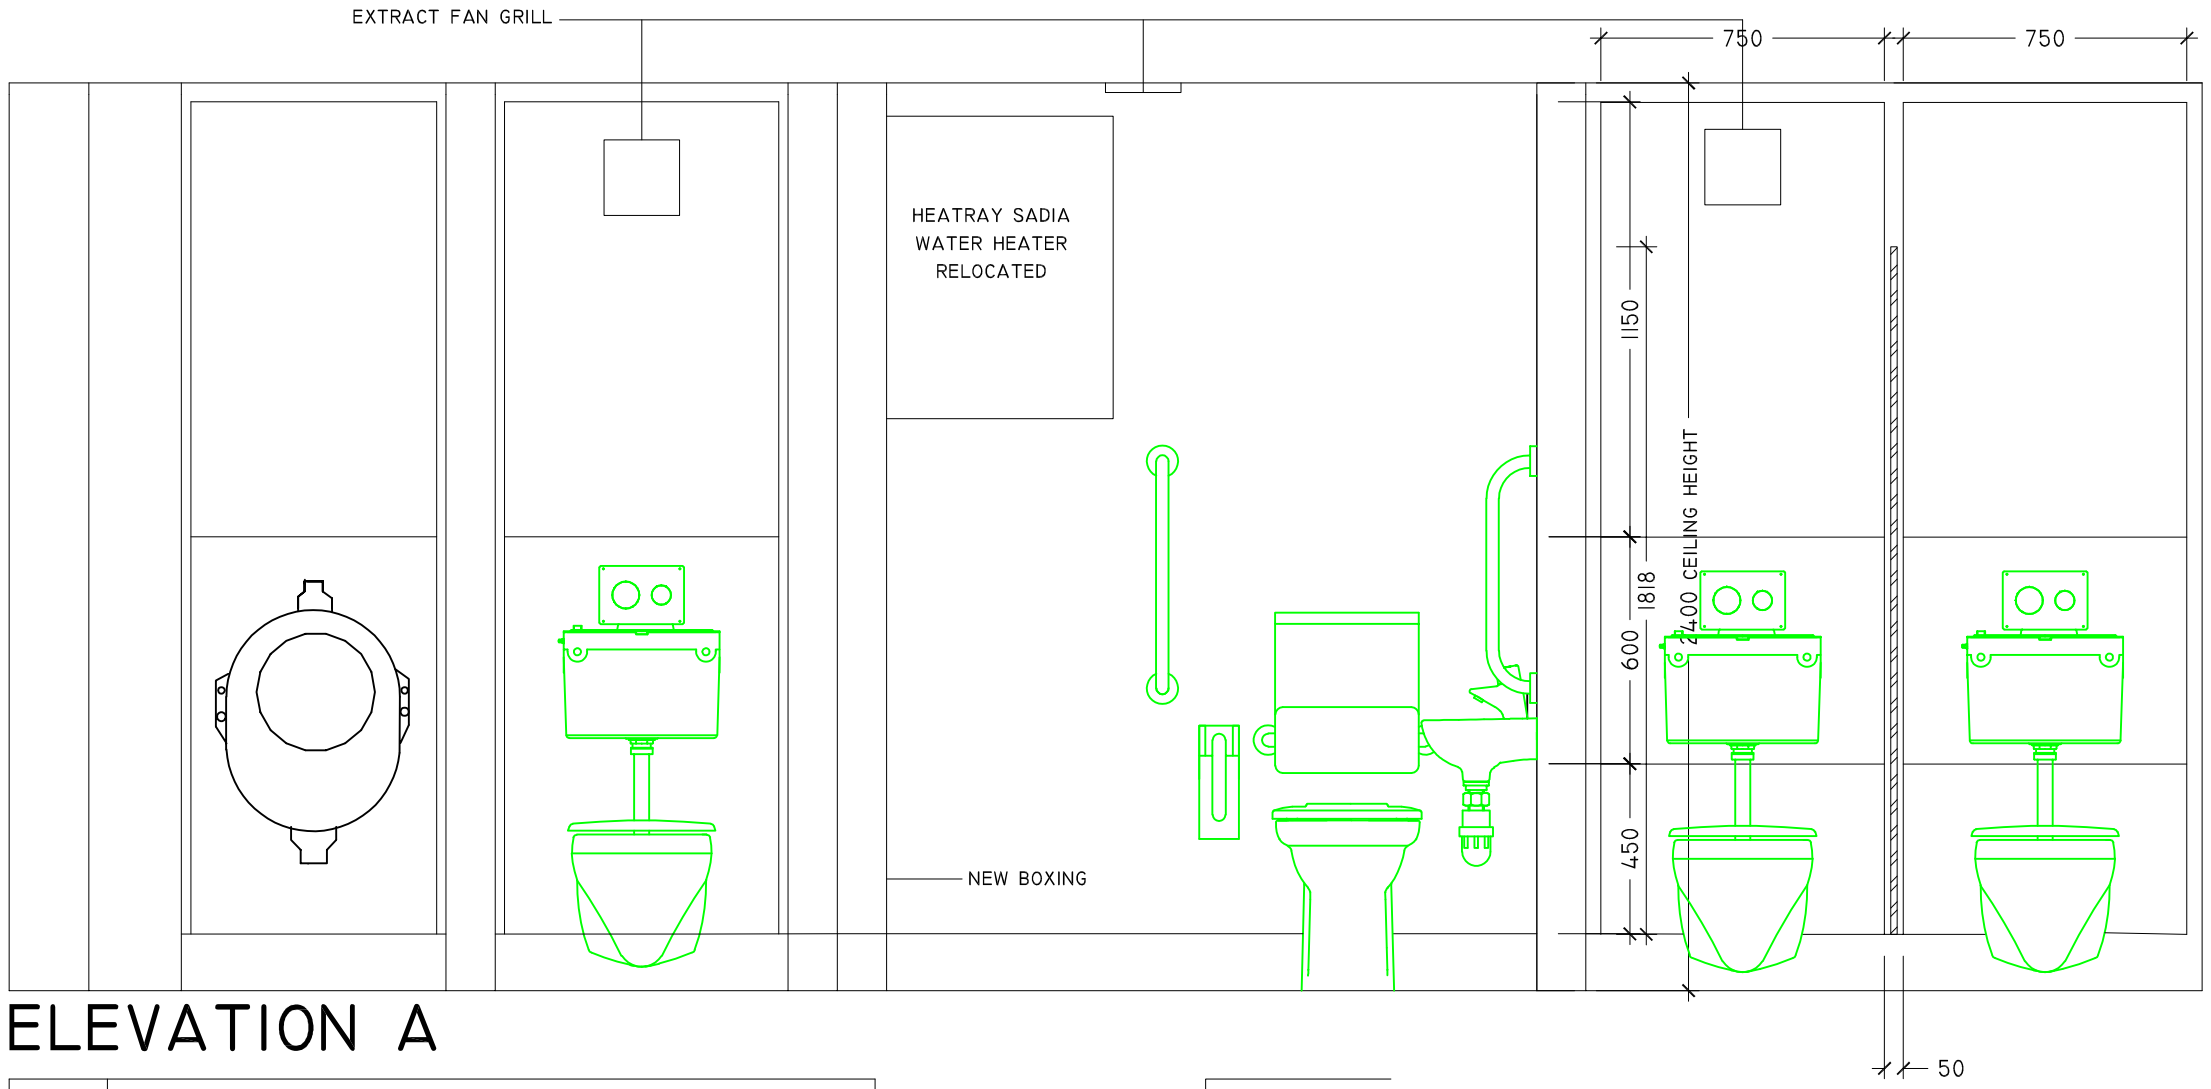

ELEVATION A

NOTES:
Do not scale dimensions.
If in doubt, please ask!

MATERIALS
VANITY TOP AND UPSTAND
POSTFORMED TOP,

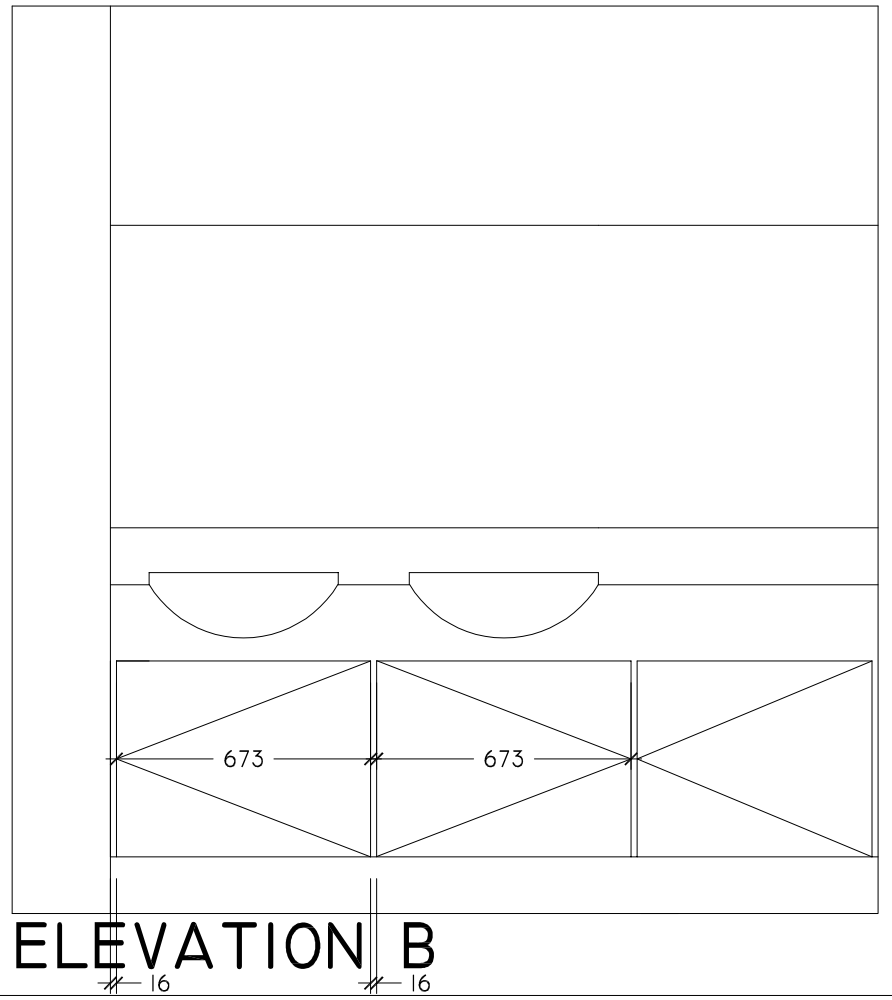

ELEVATION B

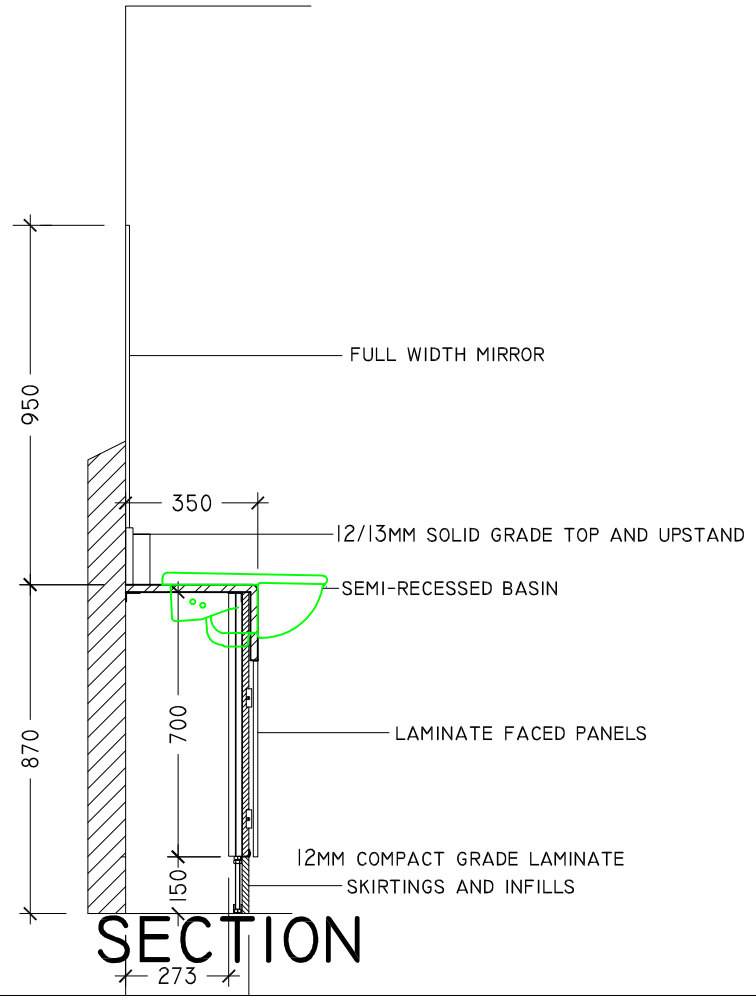

SECTION

Broxtowe Borough COUNCIL

Directorate of Housing & Property Services
Council Offices
Foster Avenue
Beeston
Nottingham
NG9 1AB
Tel: (0115) 917 7777
Fax: (0115) 917 3600
Email: env@broxtowe .gov.uk

PROJECT: BRAMCOTE CREMATORIUM
Serenity Chapel Toilets

TITLE: Internal elevations

SCALE: 1:20 | DATE: 10/08/2018

DRAWN: JB | CHECK: xx | CDM CHECK:

DWG NO: CW19-001-07