ALL DIMENSIONS IN MM UNLESS OTHERWISE STATED

ALL DIMENSIONS TO BE CHECKED ON SITE AND VERIFIED PRIOR TO COMMENCING WORKS/ MANUFACTURE, ANY DISCREPANCIES TO BE REPORTED TO MATTHEWS JOHNS ASSOCIATES

THIS DRAWING IS PROTECTED BY COPYRIGHT, IT MAY NOT BE PRODUCED IN ANY FORM OR BY ANY MEANS FOR ANY PURPOSE WITHOUT WRITTEN PERMISSION FROM MATTHEWS JOHNS ASSOCIATES

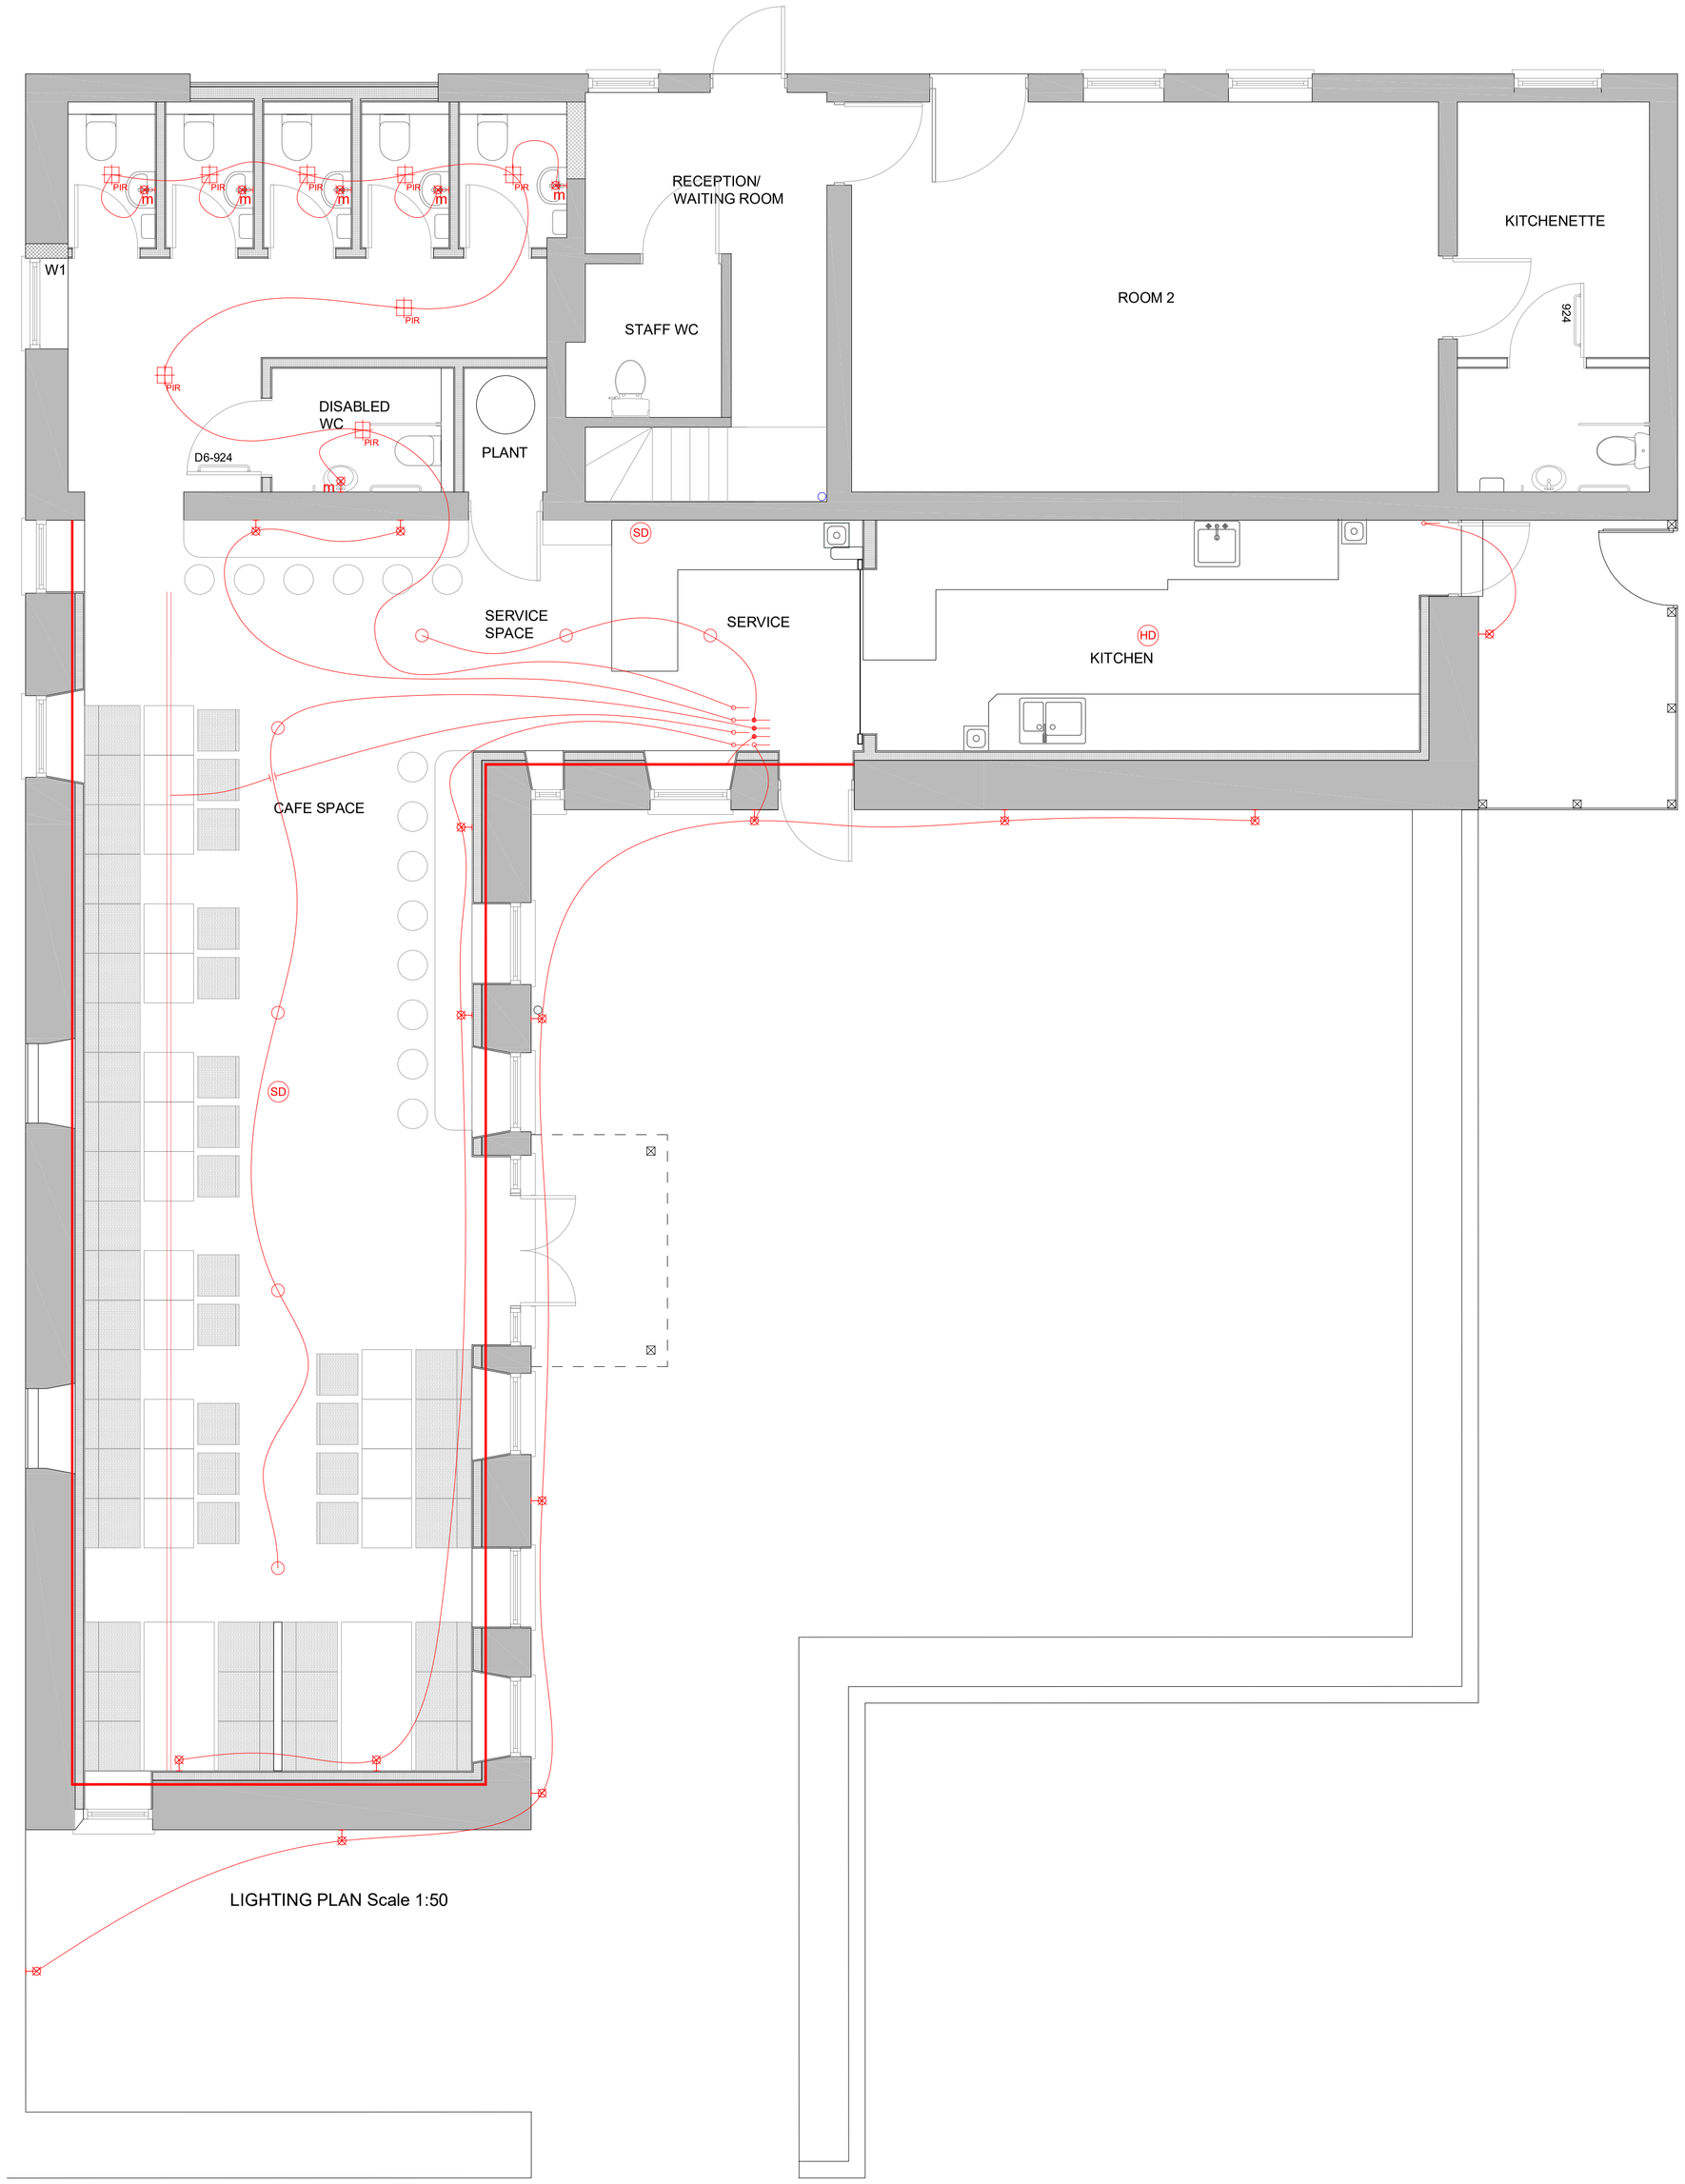

LIGHTING PLAN Scale 1:50

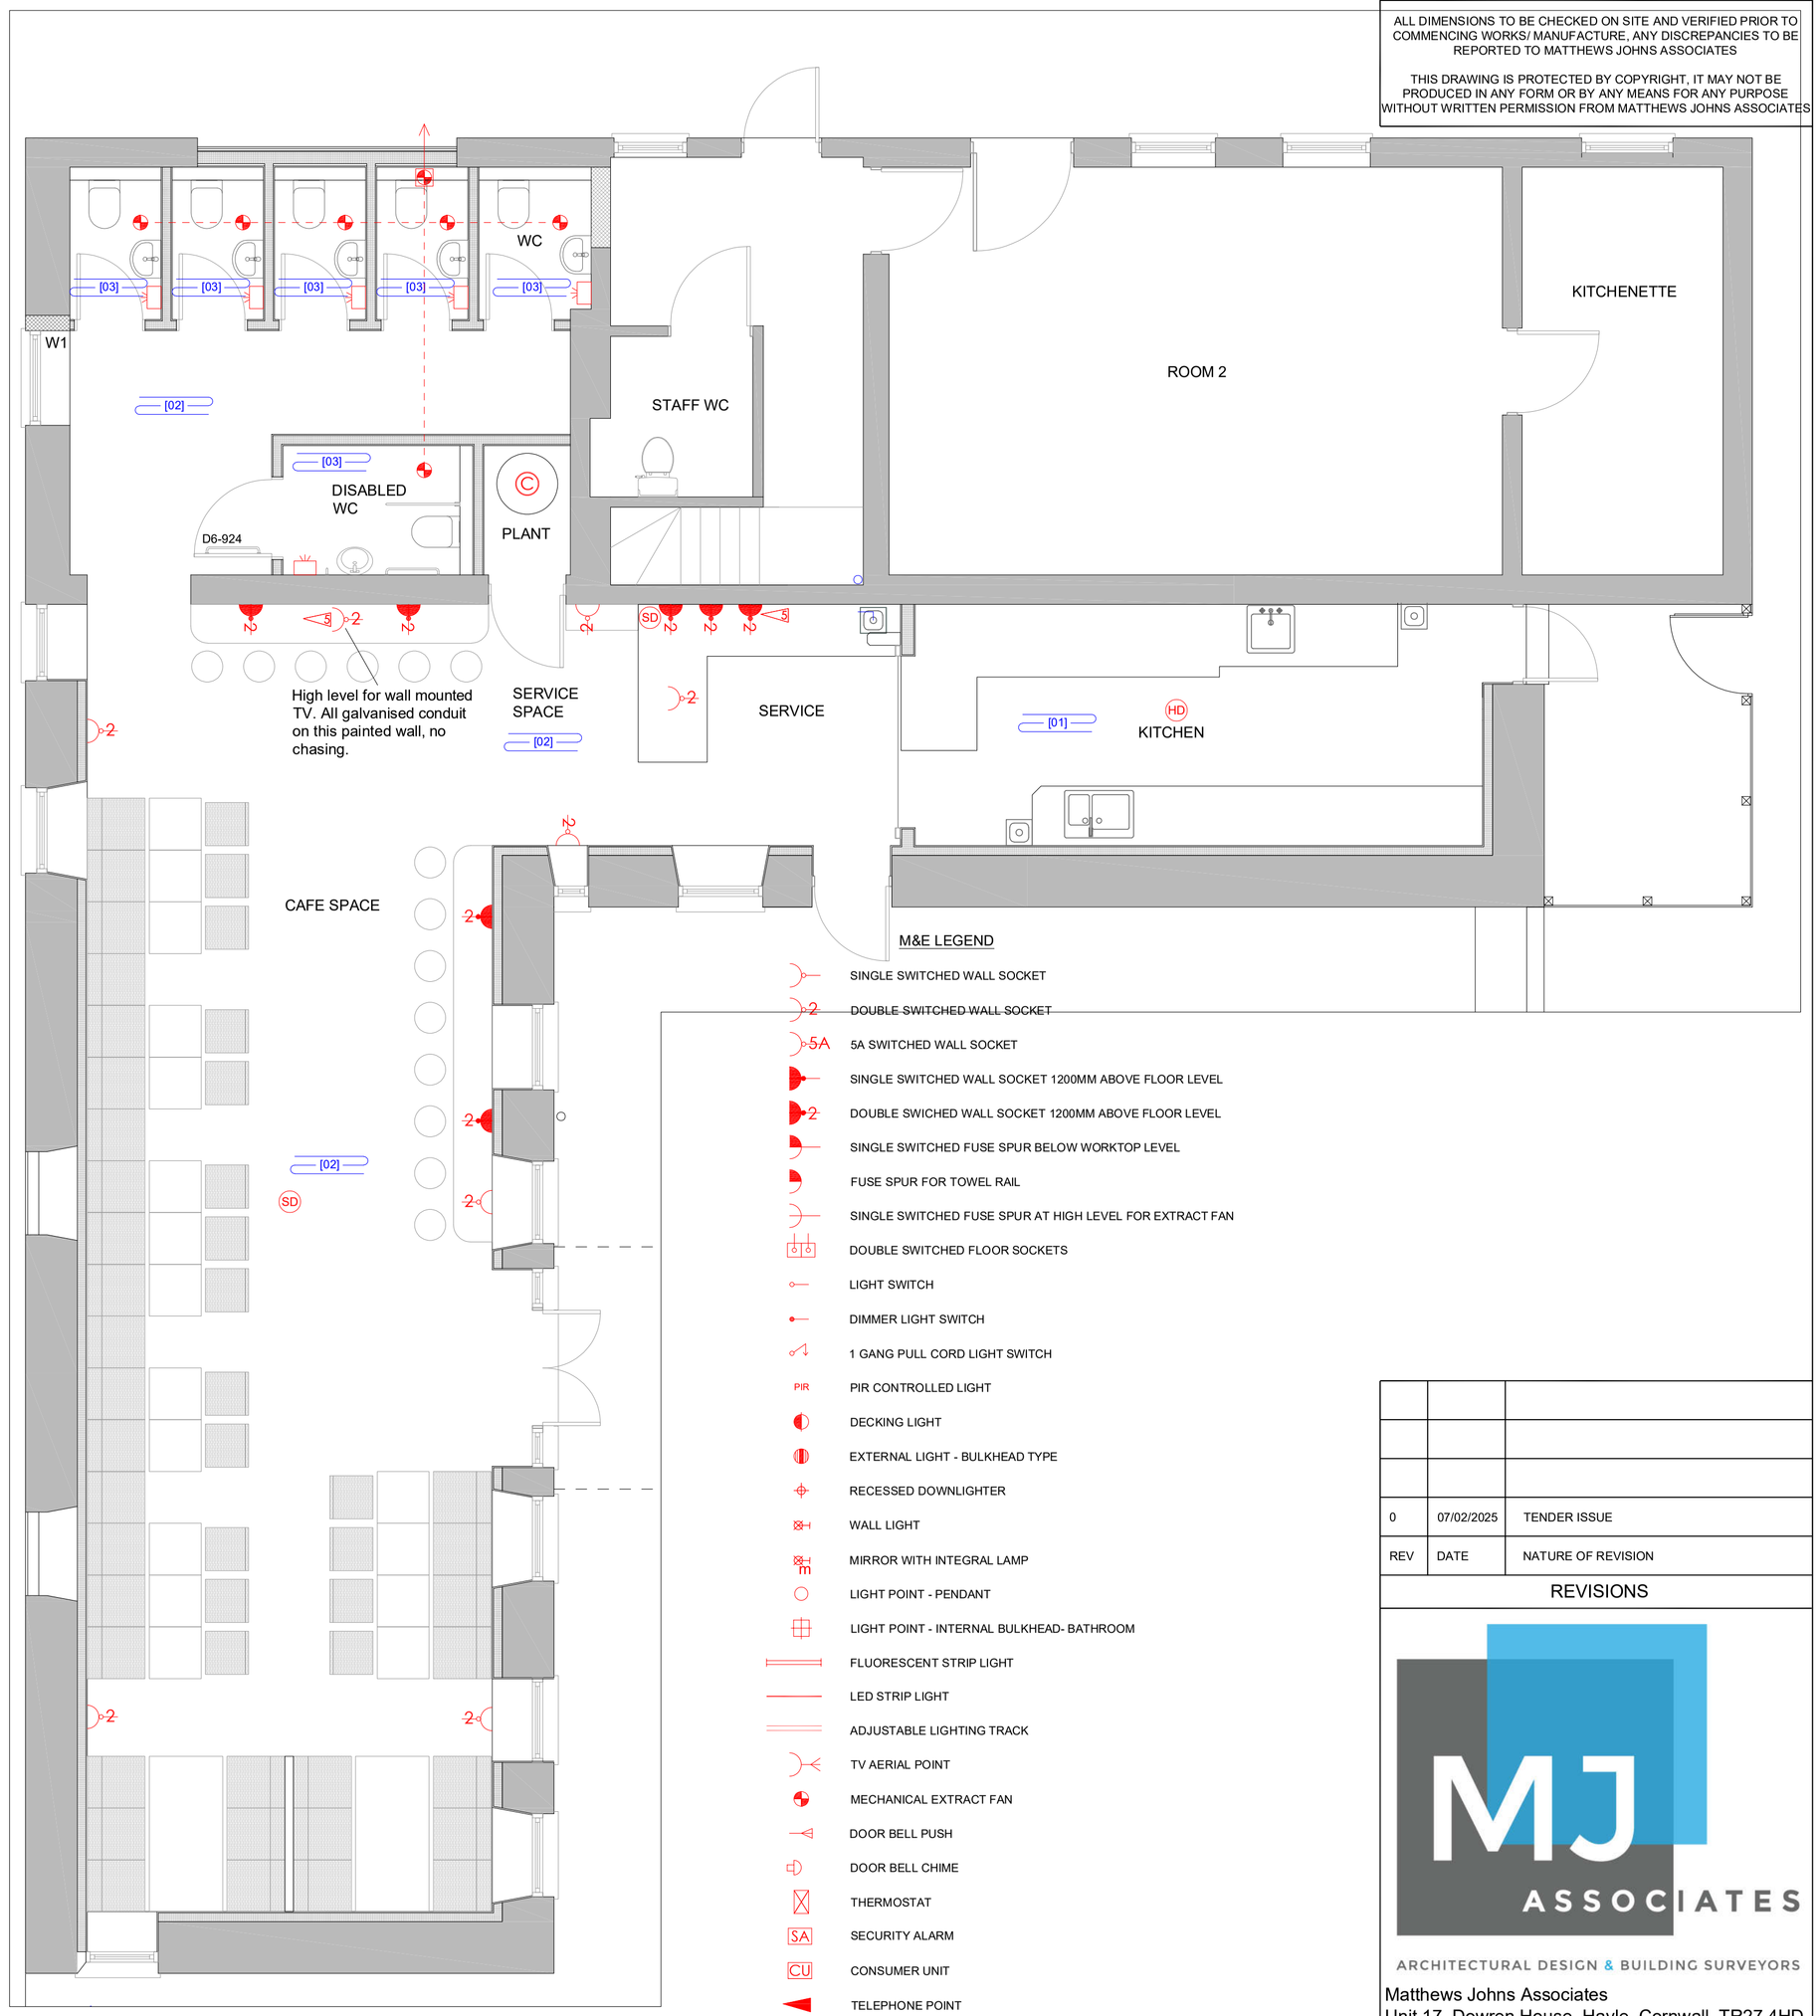

POWER PLAN Scale 1:50

M&E LEGEND

- SINGLE SWITCHED WALL SOCKET
- DOUBLE SWITCHED WALL SOCKET
- 5A SWITCHED WALL SOCKET
- SINGLE SWITCHED WALL SOCKET 1200MM ABOVE FLOOR LEVEL
- DOUBLE SWICHED WALL SOCKET 1200MM ABOVE FLOOR LEVEL
- SINGLE SWITCHED FUSE SPUR BELOW WORKTOP LEVEL
- FUSE SPUR FOR TOWEL RAIL
- SINGLE SWITCHED FUSE SPUR AT HIGH LEVEL FOR EXTRACT FAN
- DOUBLE SWITCHED FLOOR SOCKETS
- LIGHT SWITCH
- DIMMER LIGHT SWITCH
- 1 GANG PULL CORD LIGHT SWITCH
- PIR CONTROLLED LIGHT
- DECKING LIGHT
- EXTERNAL LIGHT - BULKHEAD TYPE
- RECESSED DOWNLIGHTER
- WALL LIGHT
- MIRROR WITH INTEGRAL LAMP
- LIGHT POINT - PENDANT
- LIGHT POINT - INTERNAL BULKHEAD- BATHROOM
- FLUORESCENT STRIP LIGHT
- LED STRIP LIGHT
- ADJUSTABLE LIGHTING TRACK
- TV AERIAL POINT
- MECHANICAL EXTRACT FAN
- DOOR BELL PUSH
- DOOR BELL CHIME
- THERMOSTAT
- SECURITY ALARM
- CONSUMER UNIT
- TELEPHONE POINT
- CAT 5 or 6 DATA SOCKET
- COOKER SWITCH
- MECHANICAL EXTRACT FAN COOKER HOB HOOD
- COMBINED HEAT DETECTOR AND FIRE ALARM SOUNDER
- COMBINED SMOKE/HEAT DETECTOR AND FIRE ALARM SOUNDER
- AUDIO SPEAKER
- RADIATOR
- AIR SOURCE UNIT
- AIR SOURCE UNIT
- HOT WATER CYLINDER
- ELECTRIC U/F HEATING
- [01] WET U/F HEATING [ZONE]
- BREAK TANK AND BOOSTER PUMP

REV	DATE	NATURE OF REVISION
0	07/02/2025	TENDER ISSUE

REVISIONS

MJ ASSOCIATES

ARCHITECTURAL DESIGN & BUILDING SURVEYORS

Matthews Johns Associates
Unit 17, Dowren House, Hayle, Cornwall, TR27 4HD
tel: (01736) 759555

Architectural Design, Chartered Building Surveyors

CLIENT
PENLEE HOUSE/ PENZANCE TOWN COUNCIL

PROJECT
THE COACH HOUSE

DRAWING TITLE
M&E PLAN

ORIGINATOR	CJ	APPROVED BY	CJ
CHECKED BY	SM	PAPER SIZE	A1

SCALE
AS SHOWN

DRAWING NUMBER
MJ027/09

REVISION
--