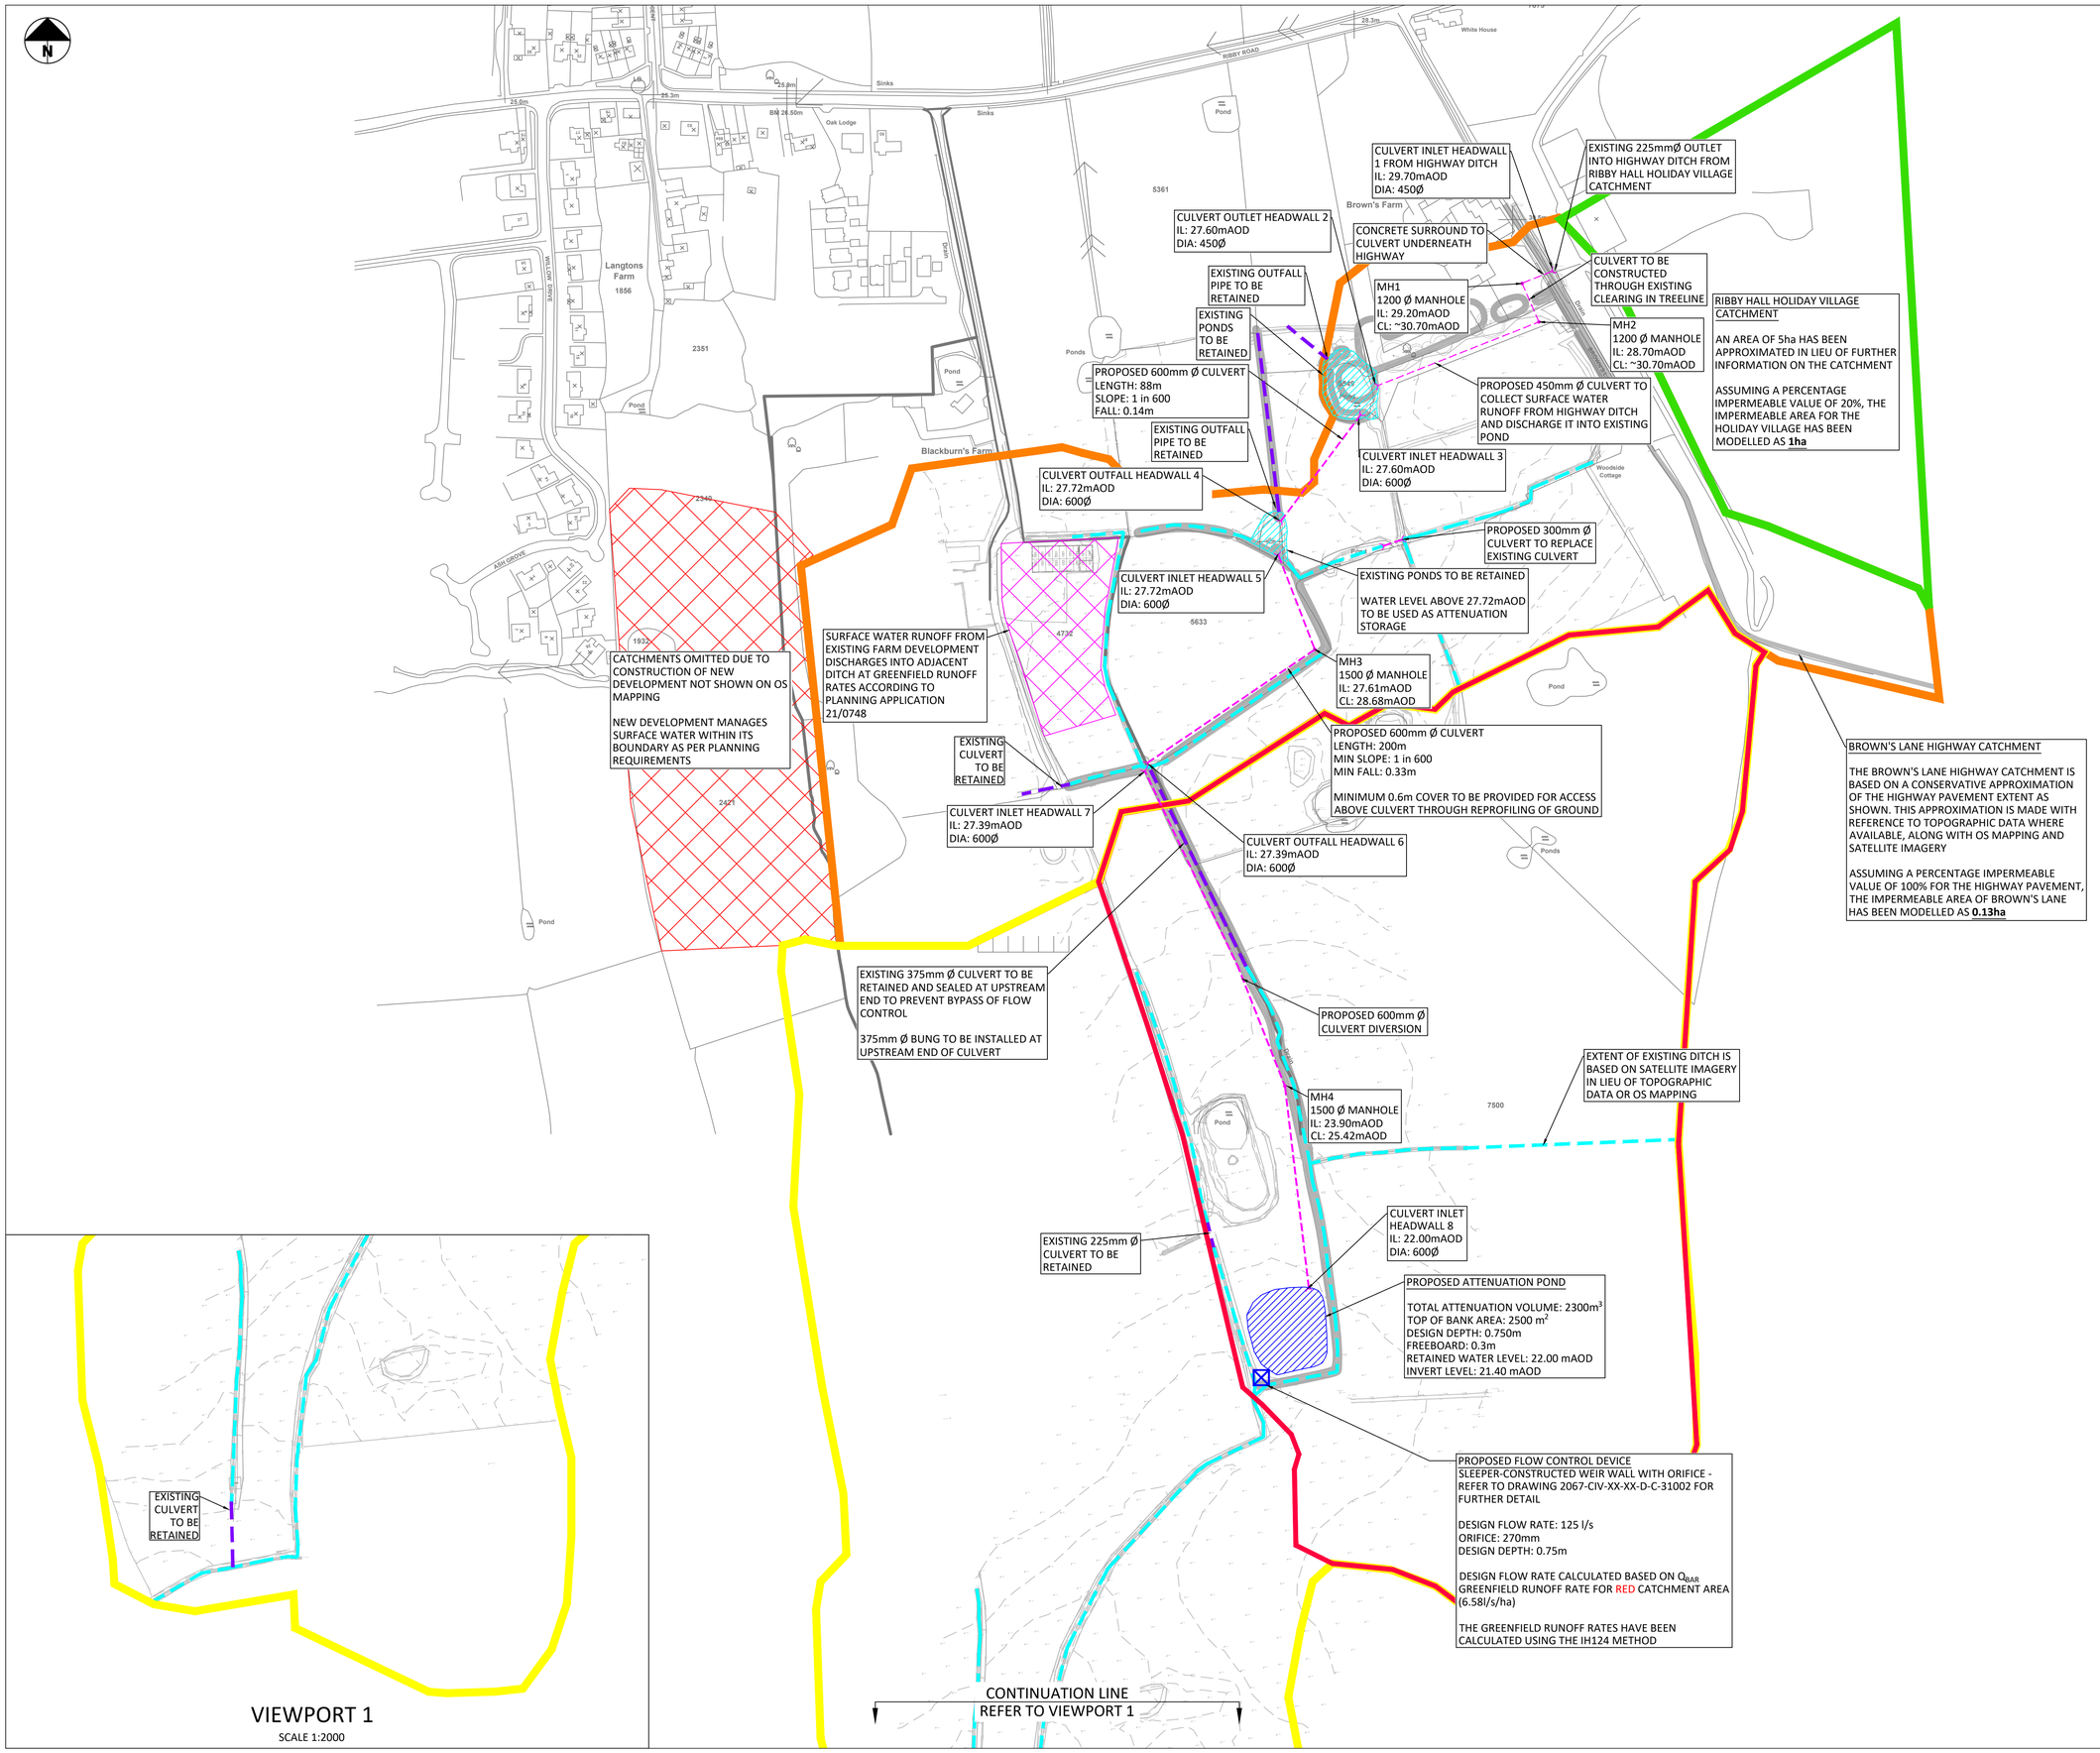

VIEWPORT 1

SCALE 1:2000

STANDARD NOTES

1. THIS DRAWING IS TO BE READ IN CONJUNCTION WITH ALL RELEVANT ARCHITECT'S AND ENGINEER'S DRAWINGS AND THE SPECIFICATIONS.
2. THIS DRAWING SHOULD NOT BE SCALED.
3. ALL DIMENSIONS ARE TO BE VERIFIED BY THE CONTRACTOR ON SITE.
4. ALL DISCREPANCIES SHOULD BE REPORTED TO C.A./E.A. PRIOR TO THE COMMENCEMENT OF WORKS.

© CIVIC ENGINEERS LIMITED

NOTES

1. CONTAINS OS DATA © CROWN COPYRIGHT AND DATABASE RIGHTS 2021. CONTAINS TOPOGRAPHICAL DATA FROM JACK ENGLISH DATED 25.11.2021.
2. DESIGN HAS BEEN DEVELOPED ON THE ASSUMPTION OF CLAY STRATA - DESIGNER TO BE INFORMED IF DIFFERENT STRATA IS OBSERVED
3. ALL FIELD DRAINS ENCOUNTERED SHALL BE RECORDED WITH EXISTING CONNECTIONS RETAINED. WHERE EXISTING FIELD DRAINS CANNOT BE RECONNECTED, A CUT-OFF DRAIN IS TO BE INSTALLED ALONGSIDE PROPOSED CULVERT TO NEXT OUTFALL.

KEY

- PROPOSED ADDITIONAL CATCHMENT AREA
- EXISTING CATCHMENT AREA
- HOLIDAY VILLAGE CATCHMENT AREA
- OMITTED CATCHMENT AREA
- FARM DEVELOPMENT CATCHMENT AREA
- APPROXIMATE EXTENT OF HIGHWAY PAVEMENT
- EXISTING DITCH TO BE RETAINED
- PROPOSED CULVERT AND HEADWALL
- PROPOSED MANHOLE
- EXISTING CULVERT TO BE RETAINED
- EXISTING CULVERT TO BE ABANDONED
- PROPOSED ATTENUATION POND
- EXISTING POND
- PROPOSED FLOW CONTROL

STRUCTURE TABLE

STRUCTURE	EASTING	NORTHING	COVER LEVEL	INVERT LEVEL
MH1	340768.03	431557.78	30.520	29.200
MH2	340779.03	431532.46	TBC	28.700
MH3	340631.489	431316.782	28.761	27.610
MH4	340613.000	431029.500	25.420	23.900

DATE	REV	DESCRIPTION	DRAWN	CHKD
29.04.25	P06	UPDATED FOLLOWING RRT COMMENT	LT	JF
05.08.24	P05	EXISTING CULVERT RETAINED & BLOCKED	SW	LT
26.07.24	P04	MINOR ADJUSTMENT FOR TREE ROOTS	LT	JF
12.07.24	P03	MINOR ADJUSTMENT FOR TREE ROOTS	LT	JF
07.06.24	P02	TENDER ISSUE	LT	JF
30.05.24	P01	DRAFT ISSUE	LT	JF

Civic Engineers
MANCHESTER Carver's Warehouse, 77 Dale Street, Manchester, M1 2HG. Tel: 0161 228 6757
LONDON Reeds Wharf, 33 Mill Street, London SE1 2AX. Tel: 020 7253 2977
LEEDS Tower Works, Unit 03-01, Globe Road, Leeds, LS11 5QG. Tel: 0113 2025 130
GLASGOW 35 Virginia Street, Glasgow, G1 1TN. Tel: 0141 370 1829
www.civicengineers.com

PROJECT

WREA GREEN
LANCASHIRE

TITLE

PROPOSED DRAINAGE WORKS
GENERAL ARRANGEMENT

DRAWING STATUS	STATUS CODE
TENDER	-

CE PROJECT No.	SCALE @ A1	DATE CREATED	DRAWN	CHECKED
2067-02	1:2000	30.05.24	LT	JF

DRAWING No. 2067-02-CIV-XX-XX-D-C-30000

REV P06