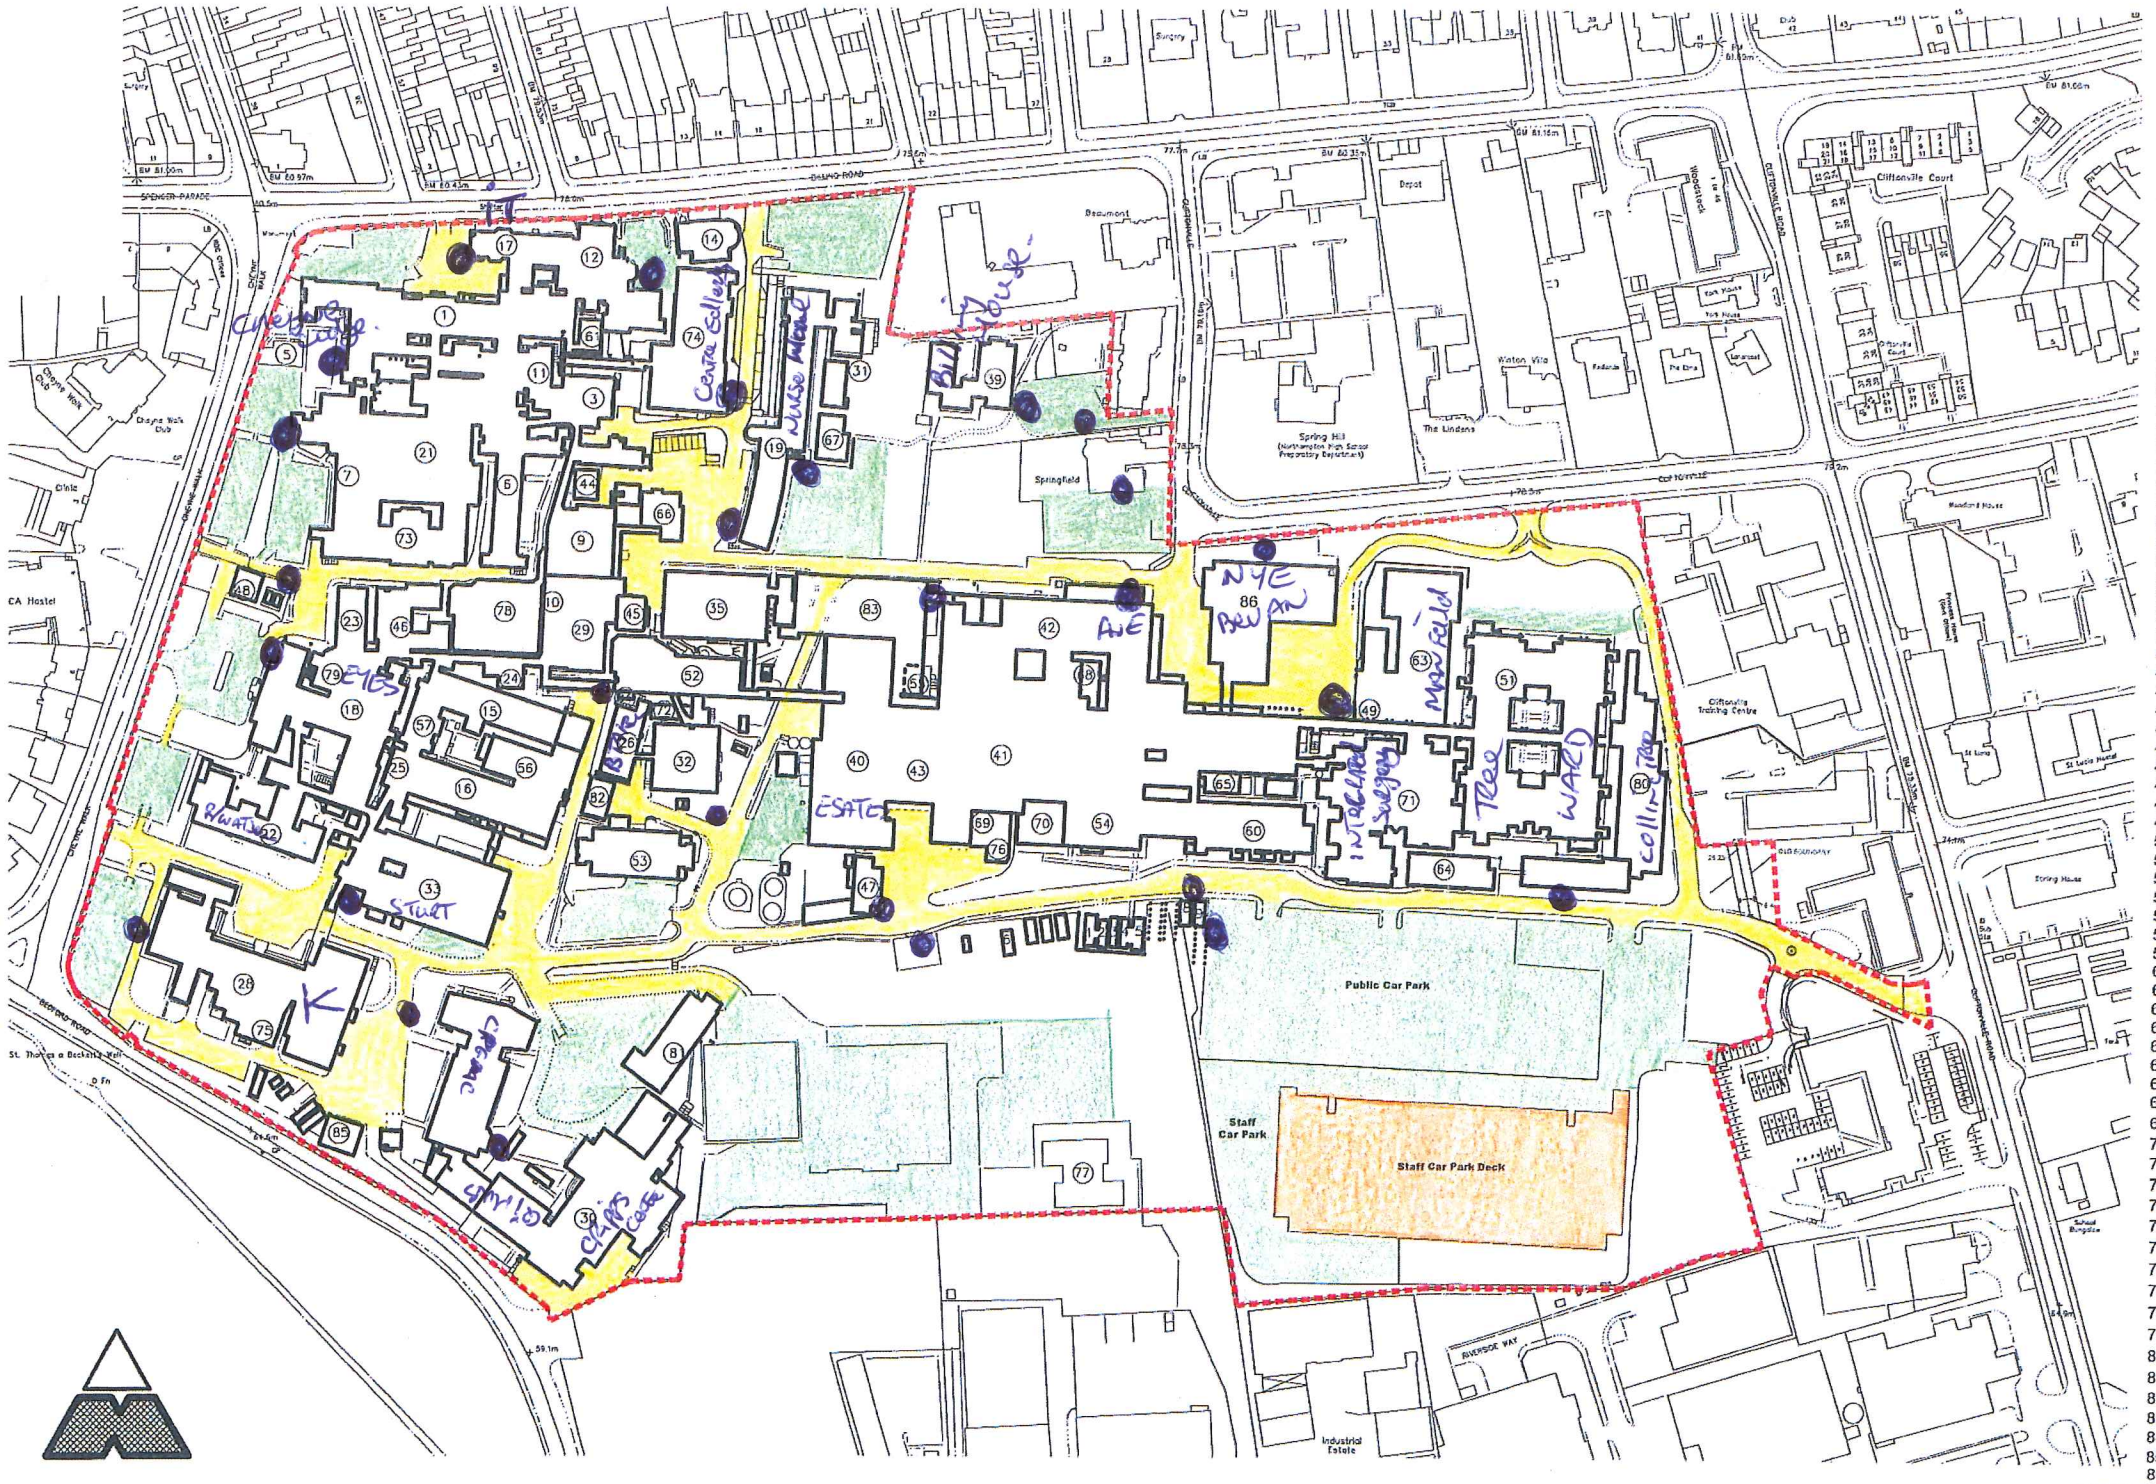

LEGEND

1 ADMINISTRATION BLOCK
2 CHAPEL
3 ROBERTSON/BOARD ROOM
5 CHEYNE LODGE
6 EAST BLOCK WARDS
7 WEST BLOCK WARDS
9 CHEMOTHERAPY
10 GREEN CORRIDOR
11 ELDERLY SUPPORT OFFICES
12 SPECIAL CLINIC
14 BATTLE HOUSE
15 PADDINGTON WARD
16 DISNEY WARD
17 STUART HUMFREY
18 BARRATT MATERNITY HOME
19 NURSES NEW HOME
21 GYNAE THEATRES
22 ROBERT WATSON
23 FLEMING WARD
24 MEDICAL PHYSICS
25 PAEDIATRIC OBSERVATION
26 BIOCHEMISTRY/BLOOD TAKING
28 OUT-PATIENTS DEPARTMENT
29 RADIOTHERAPY
30 CRIPPS CENTRE
31 NURSE TRAINING SCHOOL
32 PATHOLOGY
33 STURTRIDGE
35 TALBOT BUTLER WARD
36 OPTICIANS
38 NON RES. STAFF CHANGING
39 BILLING HOUSE
40 BOILERHOUSE, FPU & RESTAURANT
41 PHASE 1 (SOUTH OF STREET)
42 PHASE 1 (NORTH OF STREET)
43 PHASE 2A
44 MEDICAL GAS STORE
45 SIMULATOR SUITE
46 BARRATT KITCHEN
47 ESTATES OFFICES
48 NEW GENERATOR HOUSE
49 PHASE 2B (STREET)
51 PHASE 2B WARDS
52 HAEMATOLOGY
53 HISTOPATHOLOGY
54 PHASE 4 X-RAY
55 COMPUTER SUITE
56 SPECIAL CARE BABY UNIT
57 CHILDRENS PLAY AREA
60 PHASE 5A
61 SUMMERS UNIT
63 MANFIELD ORTHOPAEDIC THEATRES
64 ORTHOPAEDIC OFFICES
65 PORTERS REST
66 LINEAR ACCELERATOR 2
67 NEW CLASSROOM 7
68 FRACTURE CLINIC EXTENSION
69 MRI
70 DAY SURGERY
71 INTEGRATED SURGERY
72 DISPOSAL AUTOCLAVE BUILDING
73 CENTRE FOR GYNAECOLOGY
74 CENTRE FOR ELDERLY MEDICINE
75 ENT THEATRE EXTENSION
76 LINEN UNIT
77 DAY NURSERY
78 LINEAR ACCELERATOR SUITE (DUE 2004)
79 OPTICIAN SHOP
80 40 BED WARD
81 MEDICAL STUDENTS HOSTEL (DUE 2004)
82 PAEDIATRIC OFFICES
83 COMBINED CASE
84 IT HUB
85 DATA CENTRE 2
86 NEW WARDS BLOCK

BINS.
x 27

ROADS
CAR PARKS
CAR PARK DECK

MARK UP ALL SALT BIN LOCATIONS

Material contained in this drawing has been based on an Ordnance Survey map with the permission of the controller of her Majesty Stationery Office, Crown Copyright Reserved.

NORTHAMPTON GENERAL HOSPITAL : SITE PLAN
ROADS & CAR PARK GRITTING LAYOUT

NOTES

Revisions

Northampton General Hospital NHS
NHS Trust

Richard J Diggle Ltd
Building Design : Project Management
194 Broad Gate
Weston Hills
Spalding
Lincs
PE12 6DQ
Tel/fax: 01406 360952
Mob: 07771 621902
E-mail: richard@diggle.biz

Client
NORTHAMPTON GENERAL HOSPITAL
NHS TRUST

Project
ROADS & CAR PARK GRITTING

SITE WIDE

Drawing
SITE PLAN

ROADS & CAR PARK GRITTING LAYOUT

Scale: 1:1250 @ A1
Date: July 2018

Drawing Number
18/1325-01