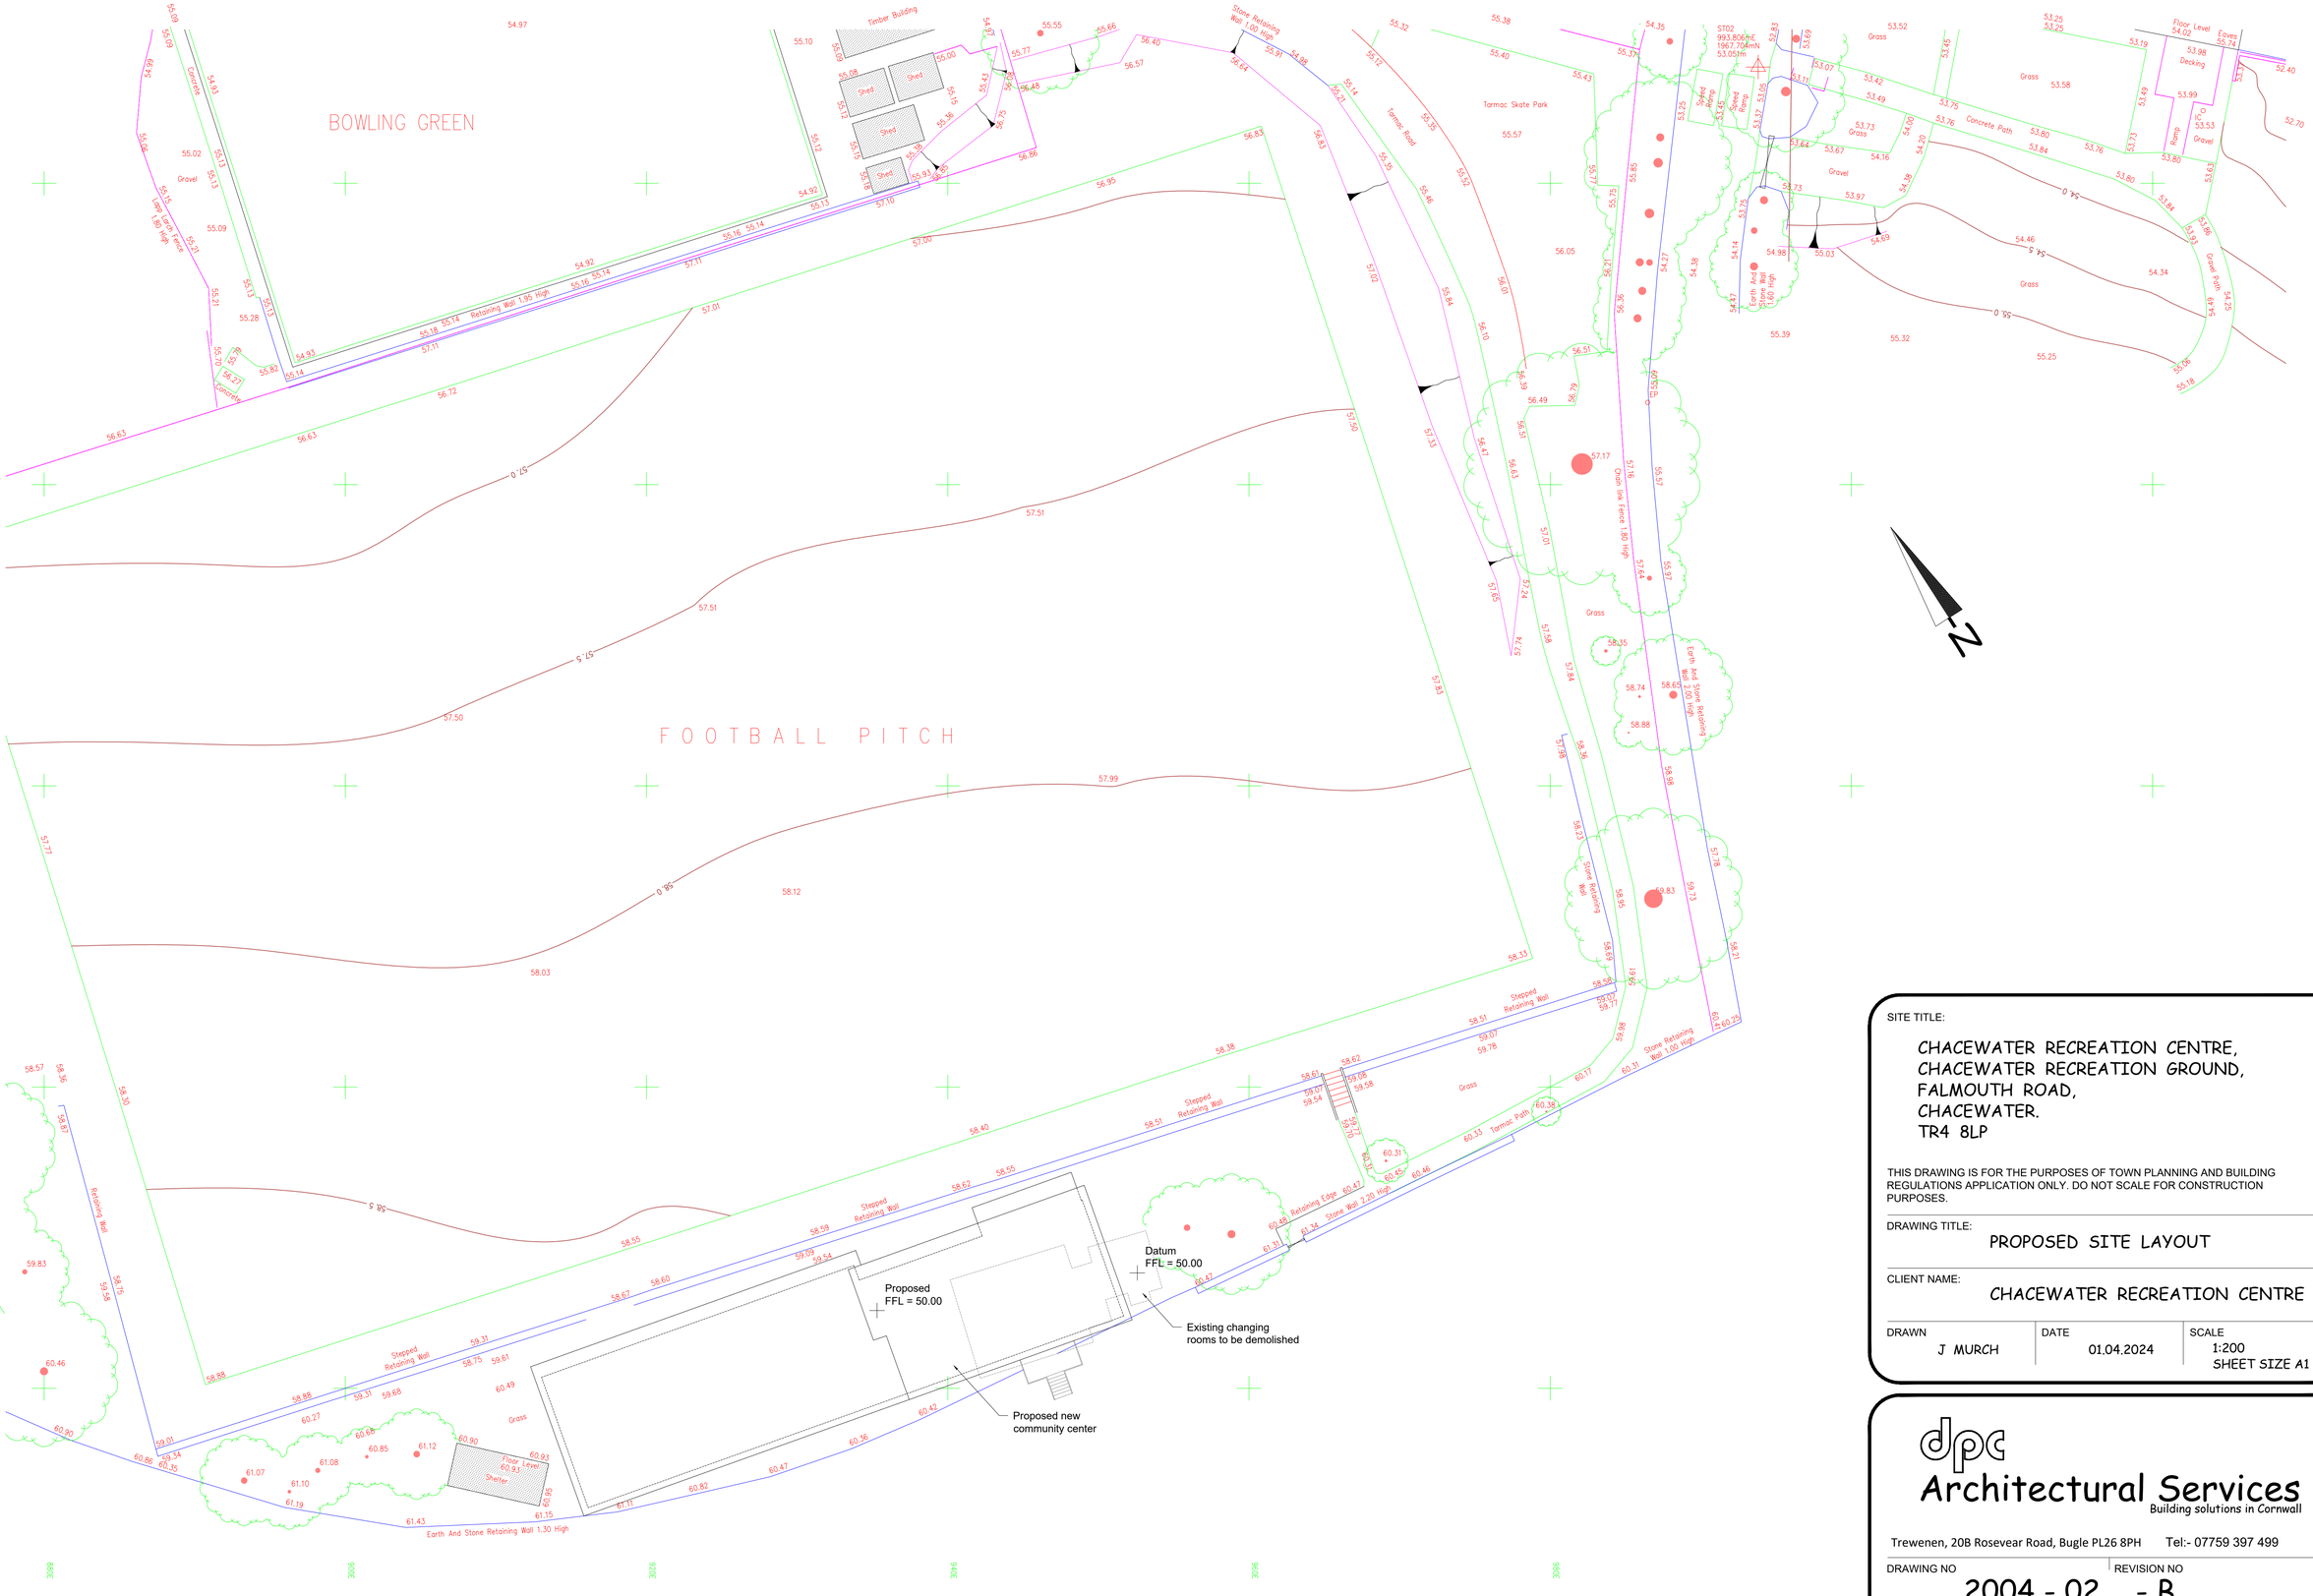

SITE TITLE:

CHACEWATER RECREATION CENTRE,
CHACEWATER RECREATION GROUND,
FALMOUTH ROAD,
CHACEWATER.
TR4 8LP

THIS DRAWING IS FOR THE PURPOSES OF TOWN PLANNING AND BUILDING REGULATIONS APPLICATION ONLY. DO NOT SCALE FOR CONSTRUCTION PURPOSES.

DRAWING TITLE:
PROPOSED SITE LAYOUT

CLIENT NAME:
CHACEWATER RECREATION CENTRE

DRAWN	DATE	SCALE
J MURCH	01.04.2024	1:200 SHEET SIZE A1

dpc
Architectural Services
Building solutions in Cornwall

Trewenen, 20B Rosevear Road, Bugle PL26 8PH Tel:- 07759 397 499

DRAWING NO	REVISION NO
2004 - 02	- B

© Copyright - dpc Architectural Services 2004 - 2024