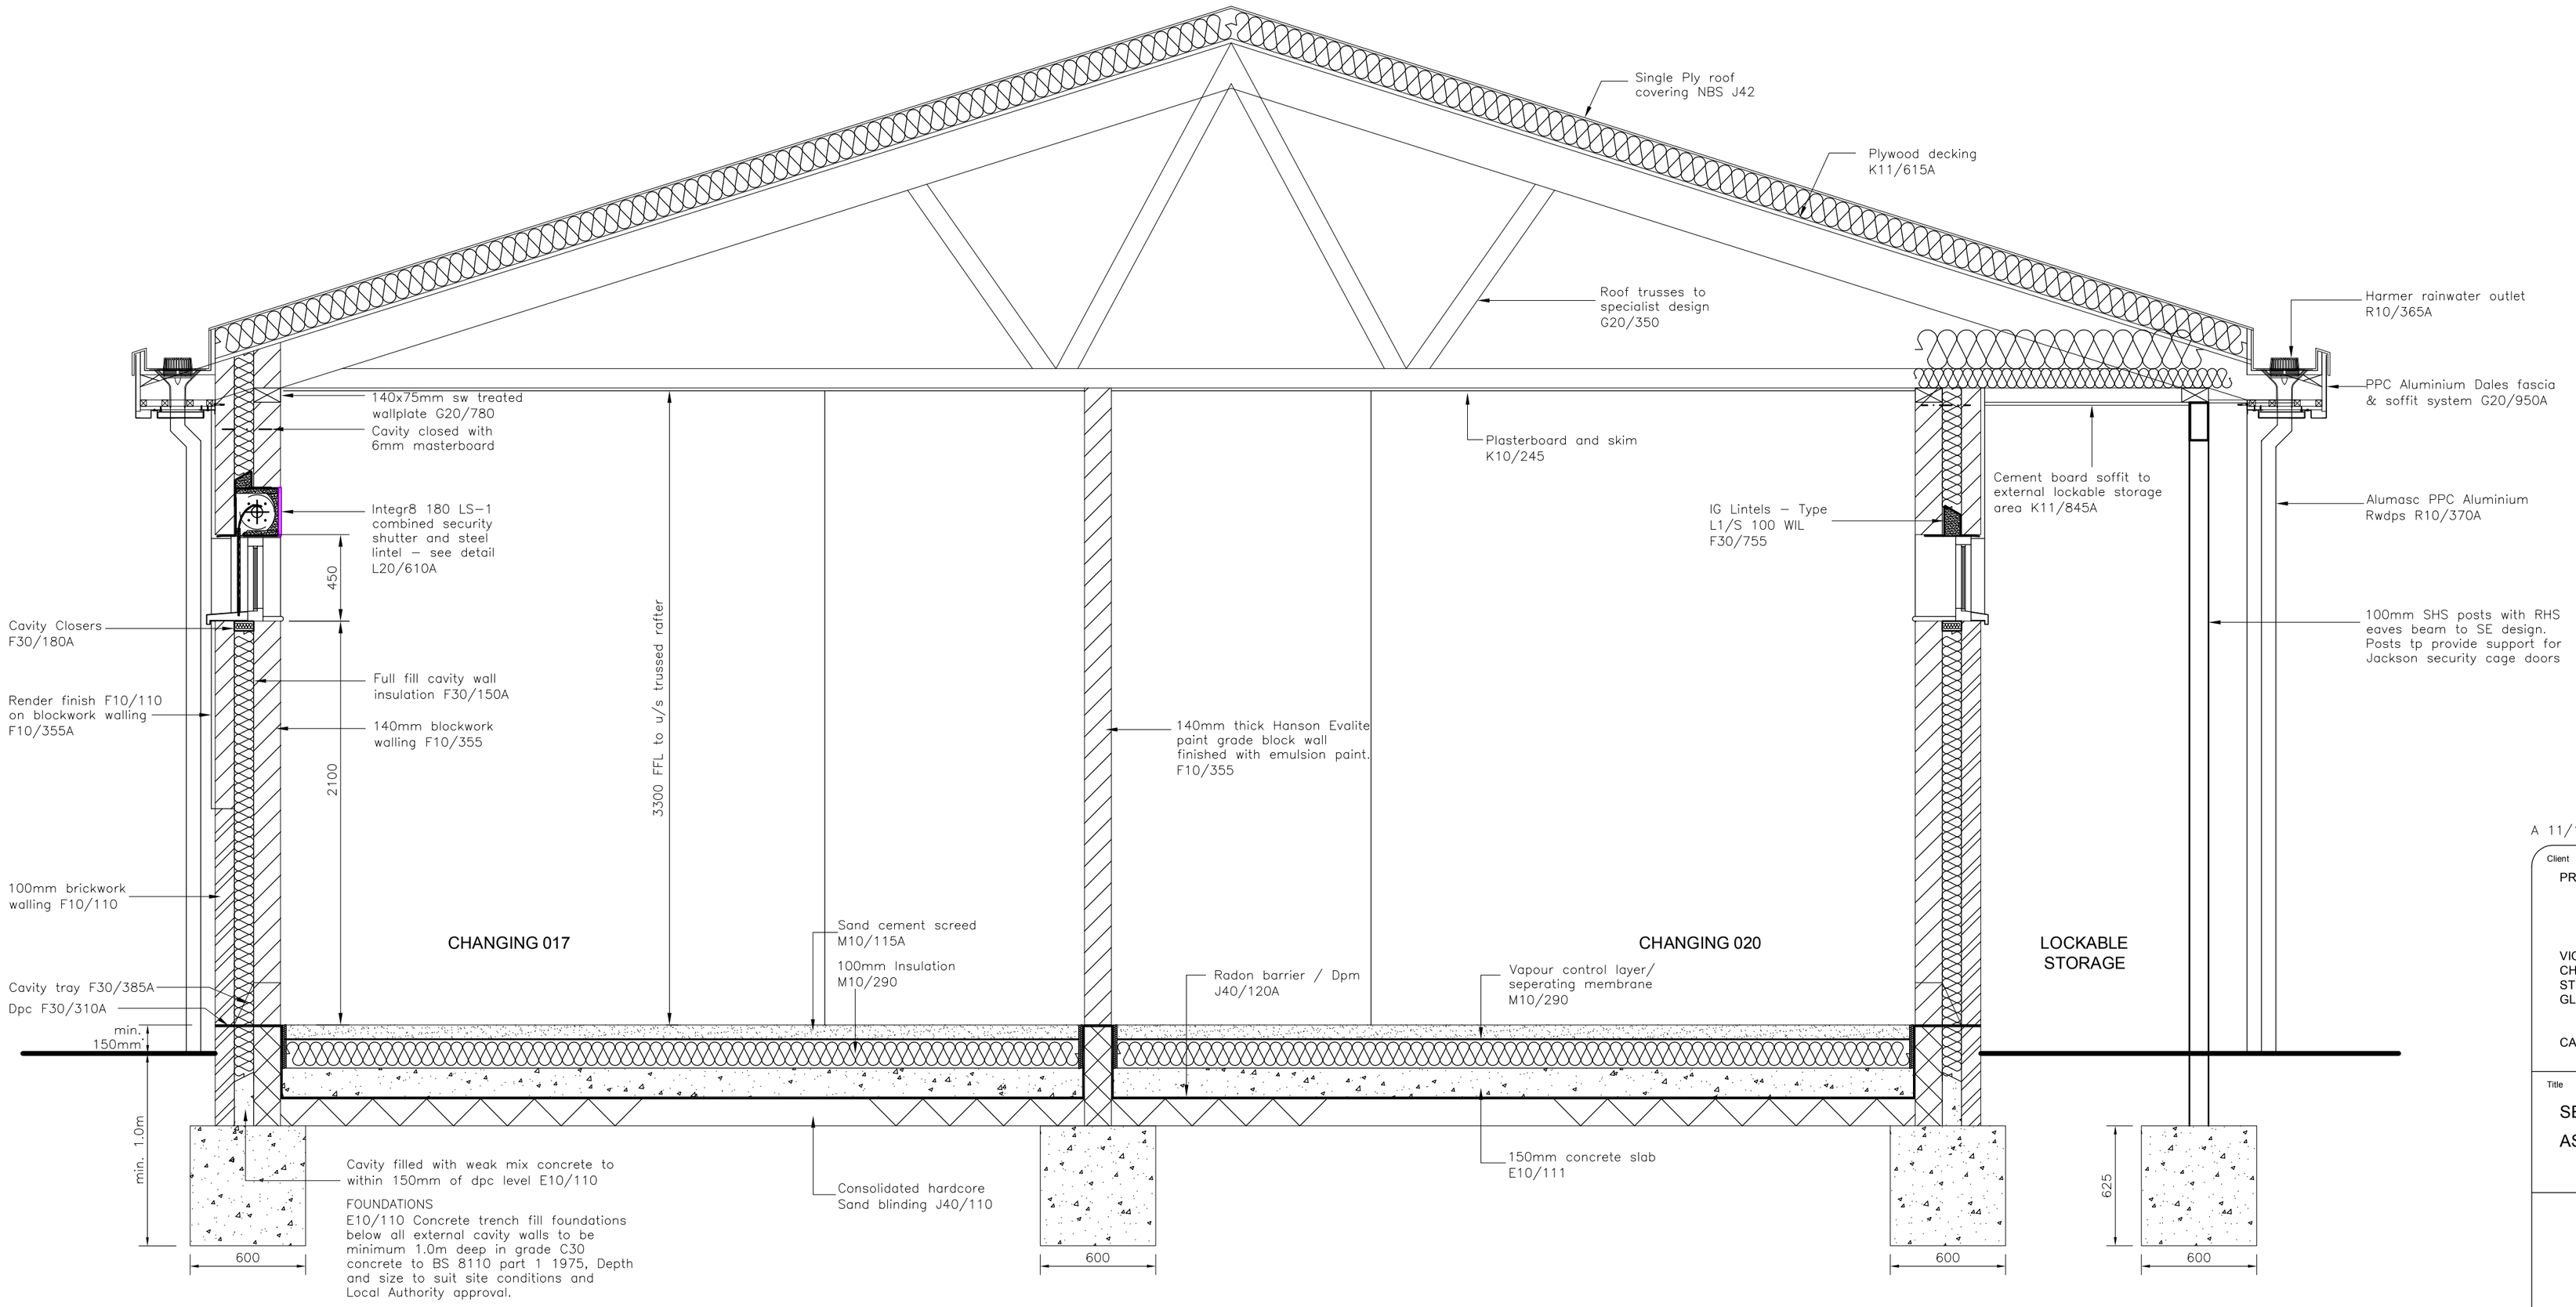

SECTION A - A

A 11/17 – NBS references added

Client

PROPOSED EXTENSION

VICTORY PARK
CHURCH ROAD
STROUD
GLOS. GL5 4JE

CAINSCROSS PARISH COUNCIL

Title

SECTION A - A
AS PROPOSED

CHURCH
ARCHITECTURAL

Rory Brock
M: 07712 259378

April Church
M: 07979 541397

The Cube, Bath Road, Stroud, GL5 4RJ
E-mail - aprilandrory@icloud.com

Drawn	RWB
Scale	1:25 @ A2
Date	DEC 2015

Drawing Number

16

Revisions

A