A1-Landscape (100 Percent)

Sector Teams
x 14
(x1 raised desk)

SMT / LSF / AI
x 17

Local Team + ELT Support
x 8

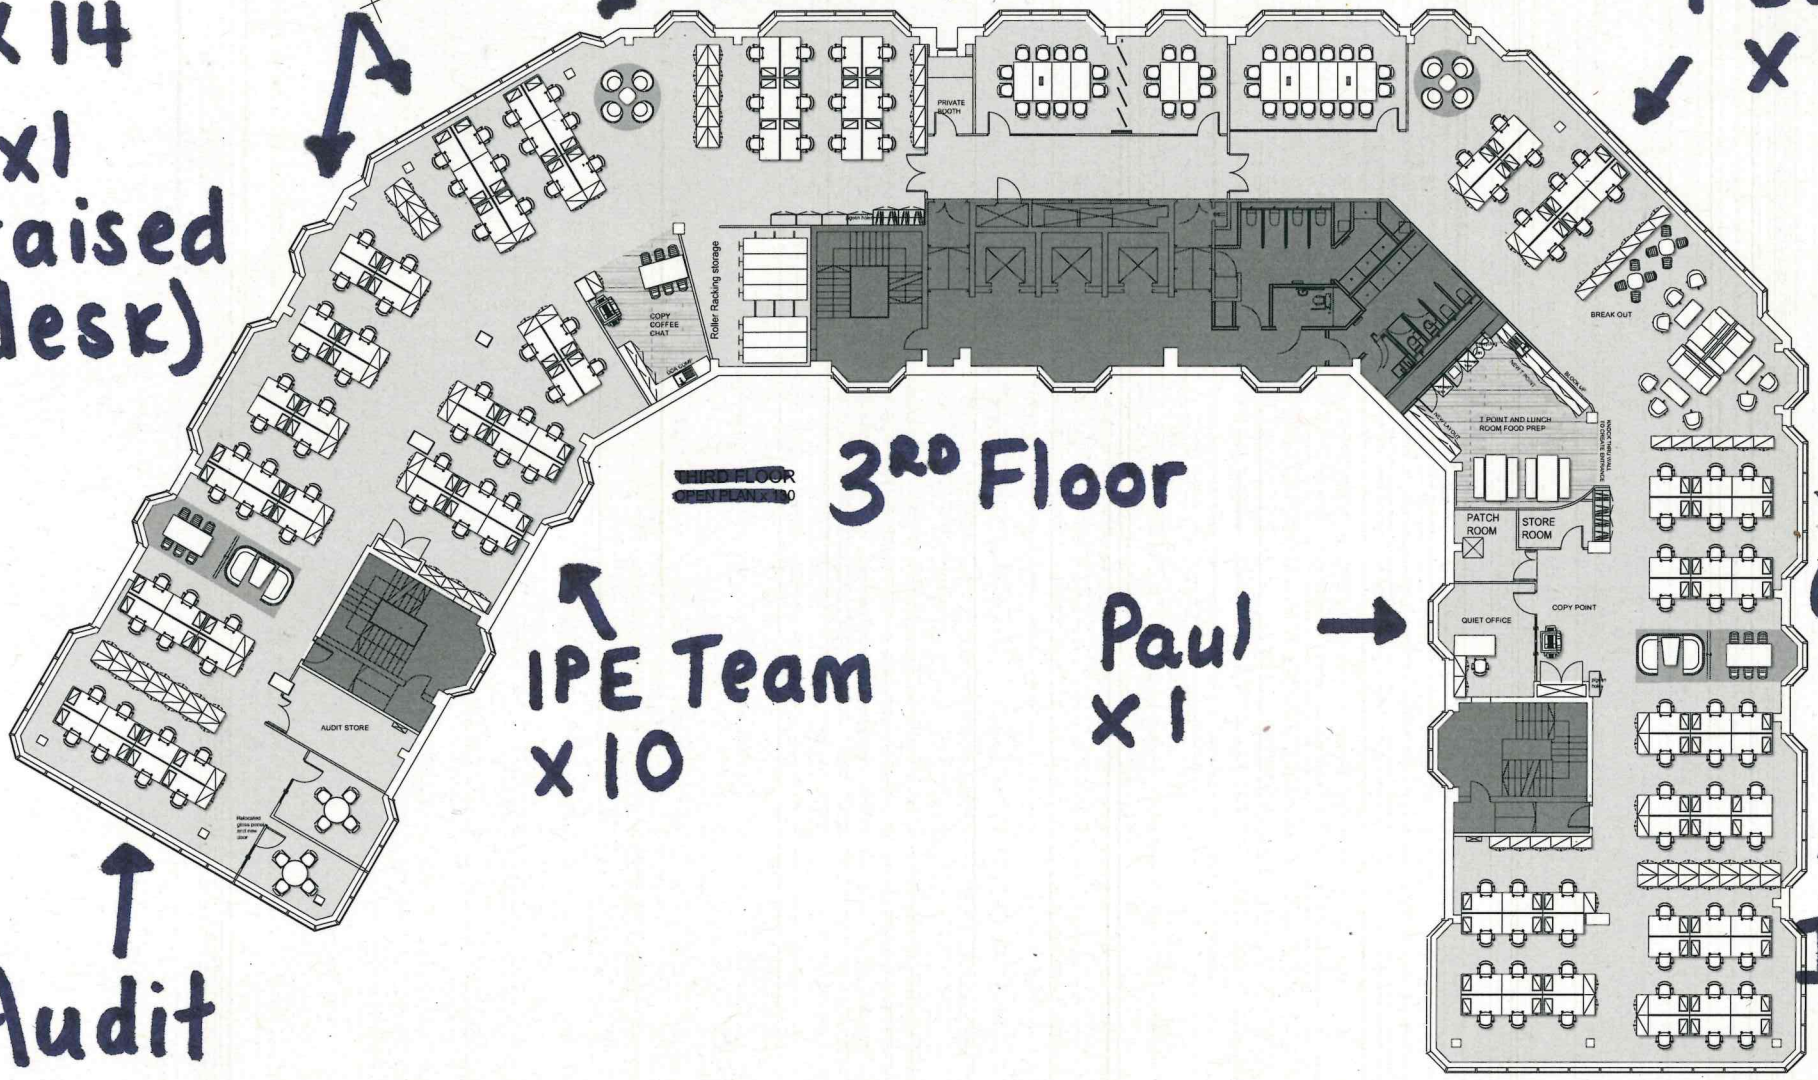

3RD Floor

IPE Team
x 10

Paul
x 1

Insight
x 9
(x1 raised desk)

Single Awards + International Team
x 14

Audit
x 5

3RD Floor total = 78

Big Lottery Fund Birmingham				PROPOSED GENERAL ARRANGEMENT	
Project				FLOOR: THIRD FLOOR	
Apex House 3 Embassy Drive, Calthorpe Road Edgbaston, Birmingham B15 1TR				Date: 09.05.16	Scale: 1:100
				Designer: LOU	Rev: E
				DWG No. 16.007_03_PGA	
rev	description	date	name	The Small Print:	
				1. This drawing may not be copied, shared or given to a third party without express permission from The Jones Lumley Ltd 2. Do not scale from this drawing 3. The Client is advised that various annual requirements for this or parts of similar plant, equipment and services will need to be included in the cost plan 4. Submit errors or inconsistencies immediately to Project Manager prior to any works	
				Tel: 0121 360 4747 Email: design@thejones.london Web: www.thejones.london	The Jones a Greg Hyde Insurance Limited Job Brand