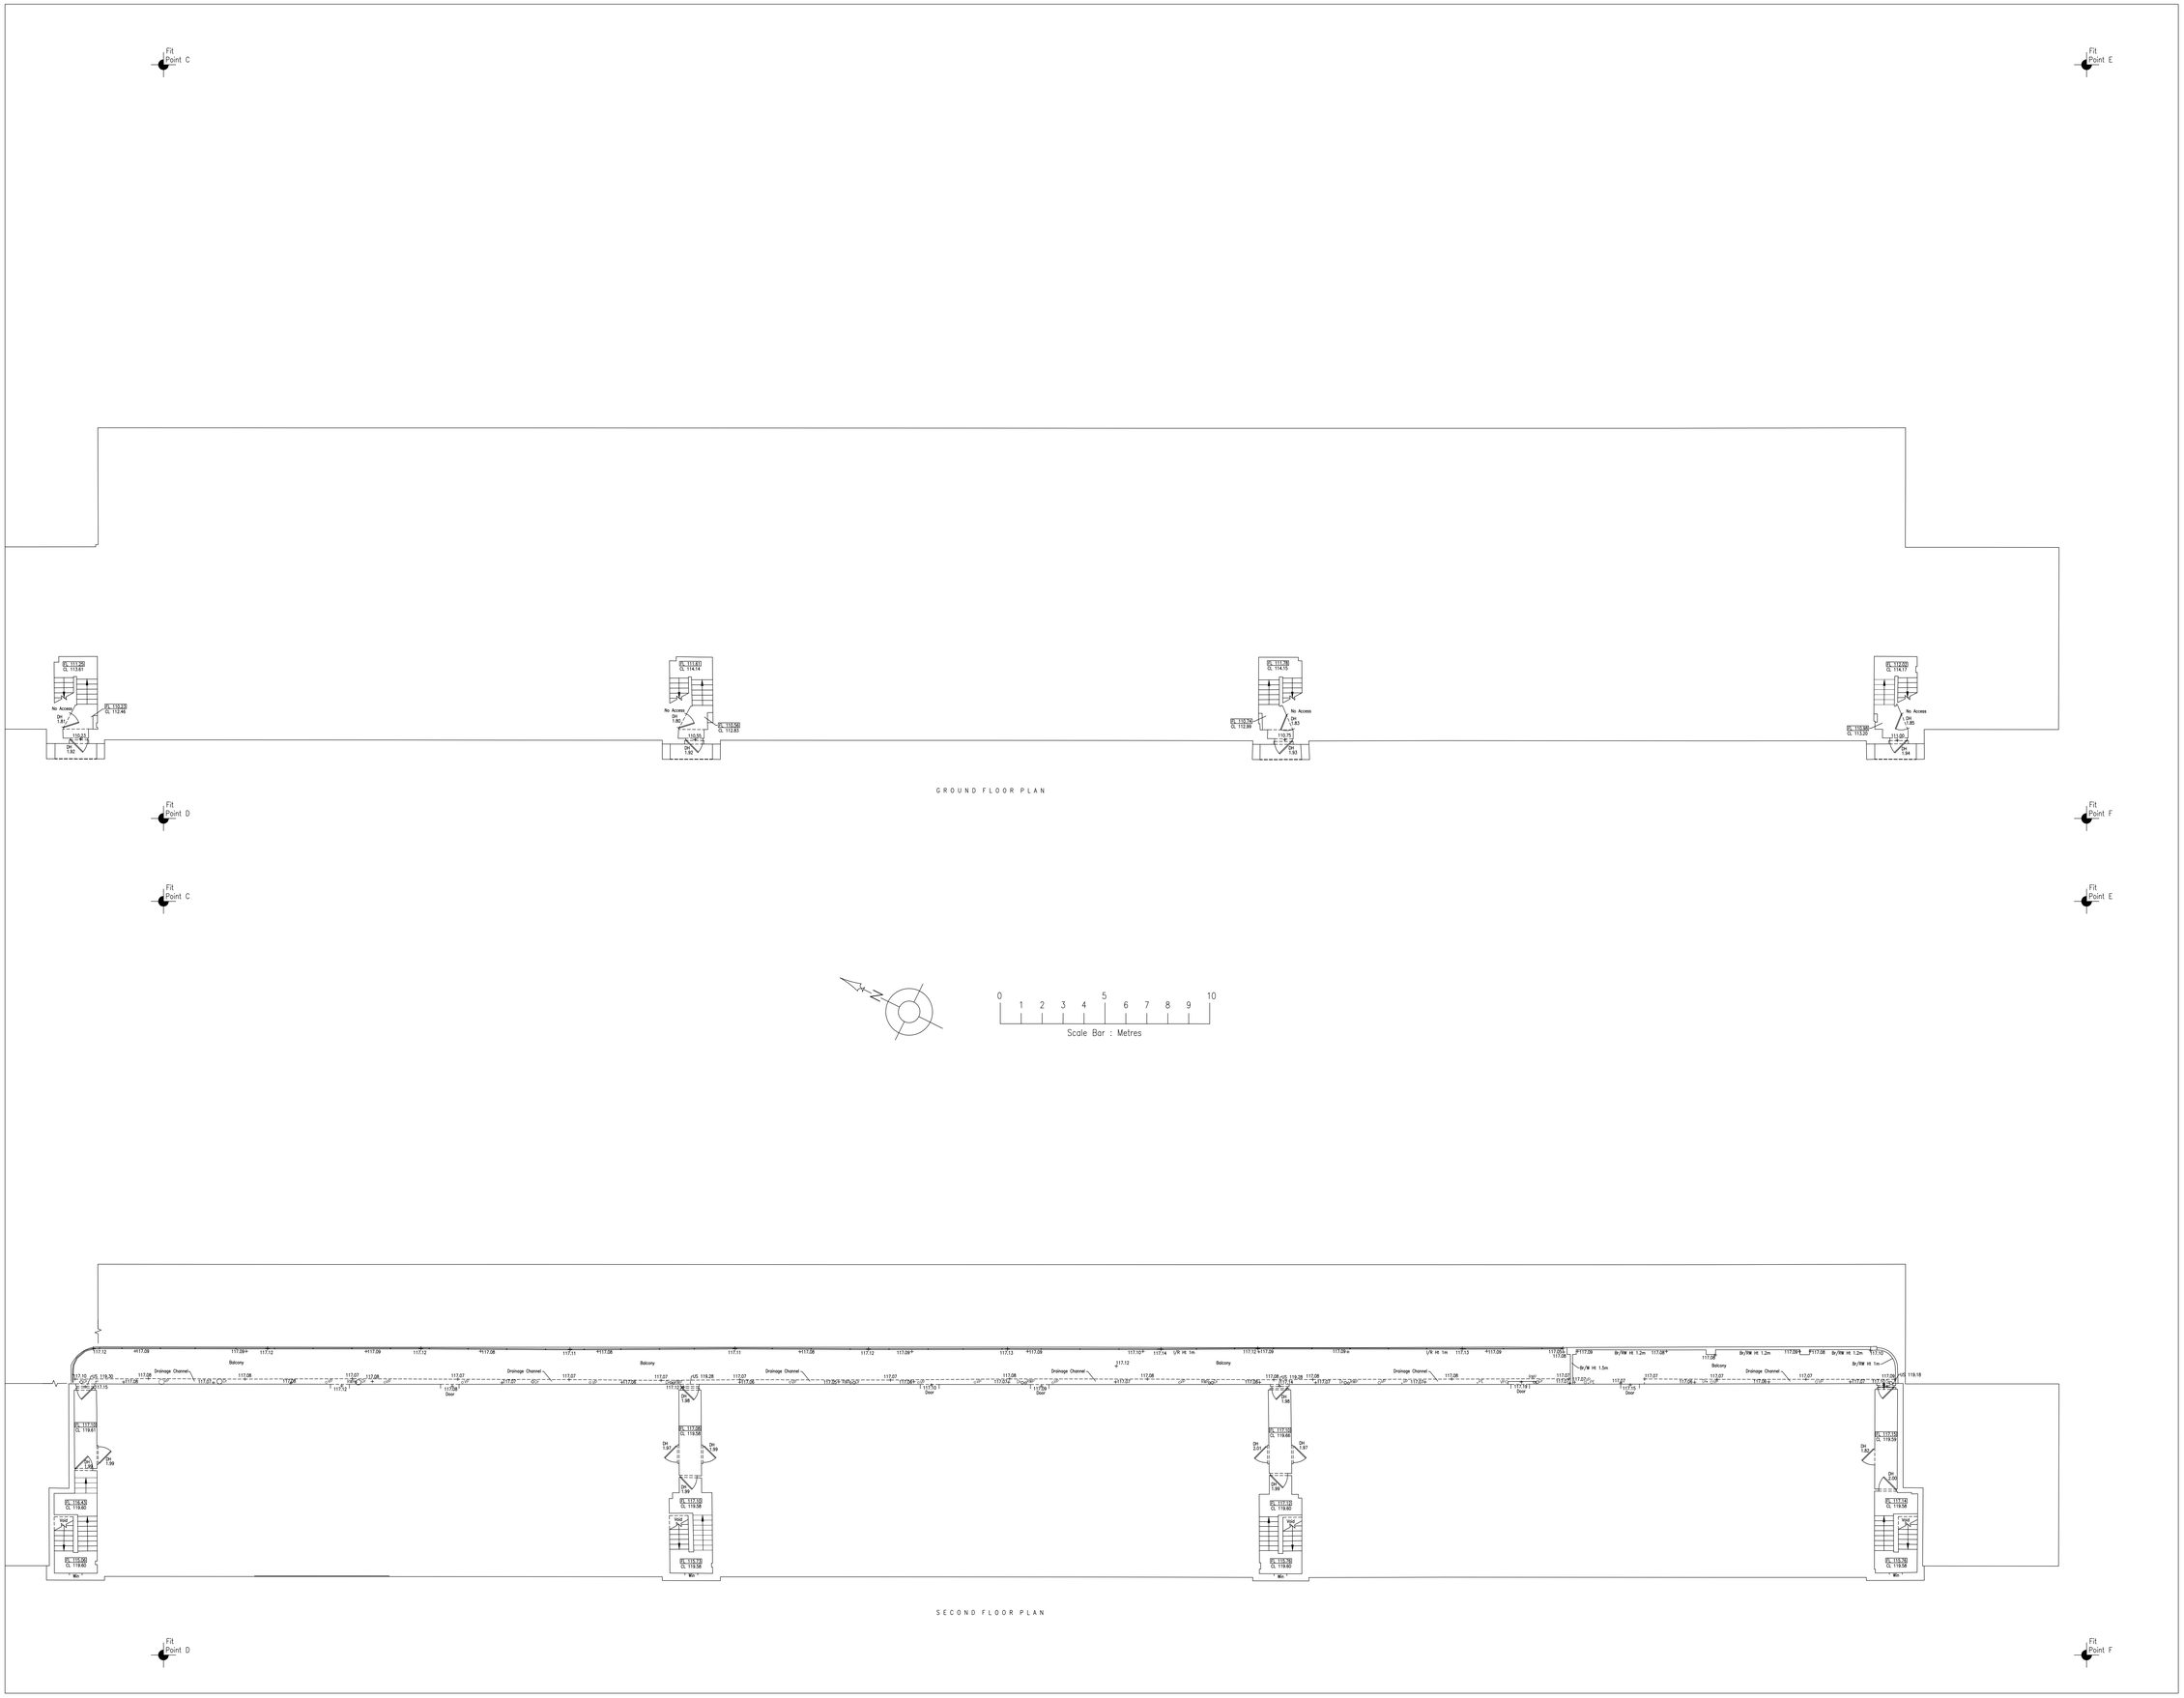

Legend:

Abbreviated Features:

AB	Air Brick	LL	Light		
B	Bollard	O/P	Overflow Pipe		
C/B	Close Boarded	P	Post		
C+H	Cill to Head	P/C	Post & Chain		
C/L	Chain Link	P/P	Pipe		
C/P	Concrete Post	P/R	Post & Rail		
CPD	Cupboard	P/W	Post & Wire		
CR	Crown Point Level	RD	Roller Door		
Dh	Door Height	RE	Rodding Eye		
Dr	Drain	RWP	Rainwater Pipe		
D+F	Door Exit	SD	Soakaway Drain		
F+C	Floor to Cill	SCL	Suspended Ceiling Level		
FL	Floor Level	SP	Spring Point Level		
G	Gully	SPP	Soil & Vent Pipe		
MH	Manhole	SW	Surface Water		
O	Gully	US	Underside		
IC	Inspection Chamber	U/L	Unable To Lift		
IL	Invert Level	VP	Vent Pipe		
L/R	Iron Railings	Vt	Vent		

Symbols:

Radiator	
Light	
Emergency Light	
Strip Light	
Wall Mounted Light	
Mains Point	
Blank Plate	
Light Switch	
Pendant Switch	
Isolator Switch	
Alarm Bell	
Fire Alarm Push	
Smoke Detector	
Alarm Panel	
Thermostat	
Modem	
Fuse Box	
Electric Box	
Heater	
Water Stop Tap	
Overhead Features	

Plan Coordinate Control:-
N/A

Level Datum:-
All Levels relate to OSGB36(02) using GPS

Key:

Notes:

Legend:

Abbreviated Features:

AV	Air Valve	PB	Post Box
Av.	Average	PE	Pipe
B	Bollard	PM	Parking Meter
BB	Belisha Beacon	RE	Rodding Eye
BH	Borehole	RL	Ridge Level
BL	Bed Level	RP	Reflector Post
BS	Bus Stop	RS	Road Sign
BT	Bell Telecom Cover	RW	Retaining Wall
B/RW	Brick Retaining Wall	RWP	Rain Water Pipe
Br/W	Brick Wall	S	Stump
CATV	Cable TV Cover	SL	Soffit Level
CCTV	Close Circuit TV	SN	Sign
CL	Cover Level	SNP	Street Name Plate
Col.	Column	SV	Stop Valve
C/RW	Concrete Retaining Wall	SVP	Soil & Vent Pipe
C/PIT	Catch Pit	SW	Surface Water
DPC	Damp Proof Course	S/RW	Stone Retaining Wall
DK	Drop Kerb	ST/W	Stone Wall
Dr	Drain	TCB	Telephone Call Box
EL	Eaves Level	TL	Traffic Light
ER	Earth Rod	TP	Telegraph Pole
EP	Electricity Pole	UG	Underground
FH	Fire Hydrant	US	Underside
FL	Floor Level	UTL	Unable To Lift
F/Light	Flood Light	DUTL	Damaged UTL
FW	Foul Water	SUTL	Sealed UTL
FP	Foot Path	VP	Vent Pipe
G	Gully	WL	Water Level
GV	Gas Valve	WM	Water Meter
GP	Gate Post	WO	Wash Out
HL	Height	WT	Water Tap
IC	Inspection Chamber	Ø	Diameter
IL	Invert Level		
KO	Kerb Outlet		
LB	Letter Box		
LP	Lamp Post		
MH	Manhole		
Mkr	Marker Post		
MS	Mile Stone		
OSBM	Ordnance Survey Bench Mark		
OH	Overhead		
P	Post		

Fence Abbreviations:

B/W	Barbed Wire
C/B	Close Boarded
C/I	Corrugated Iron
C/L	Chain Link
C/P	Chestnut Paling
I/R	Iron Railing
P/R	Post & Rail
P/W	Post & Wire

Symbols:

Control Station :

Manhole/Inspection Chamber :

Inlet Pipe — Out Flow Pipe

Inlet Pipe — Pipe

Bush :

Tree : Spread & Girth Shown to Scale

Gate :

Spot Level : 52.65

Bore Hole :

Trial Hole :

Lines:

Wall :

Verge :

Fence :

Boundary :

Edge of Spread :

Hedge :

Embankment : Top of Bank — Bottom of Bank

OH Electric :

OH Telecom :

Drainage Flow :

Contours :

Hatching:

Building :

Open Sided Building :

REV NO	REV NOTE	DATE	SIGNED

THE SURVEY ASSOCIATION

smas

GLOBAL SURVEYS

6 Franklin's Close, Ecton, Northampton, NN6 0QG
Tel: 01604 491543 Fax: 01604 790361
Email: info@globalsurveys.co.uk

Site:	52-104 Rockingham Road Corby NN17 1AE
Client:	David Smith Associates
Survey Title:	Measured Building Survey Ground and 2nd Floor Plans

Date	May 2018	Scale	1/100 @ A0
Dwg No.	18005-MBS	Surveyor	RKW
Sheet	3 of 3	Checked	JAM