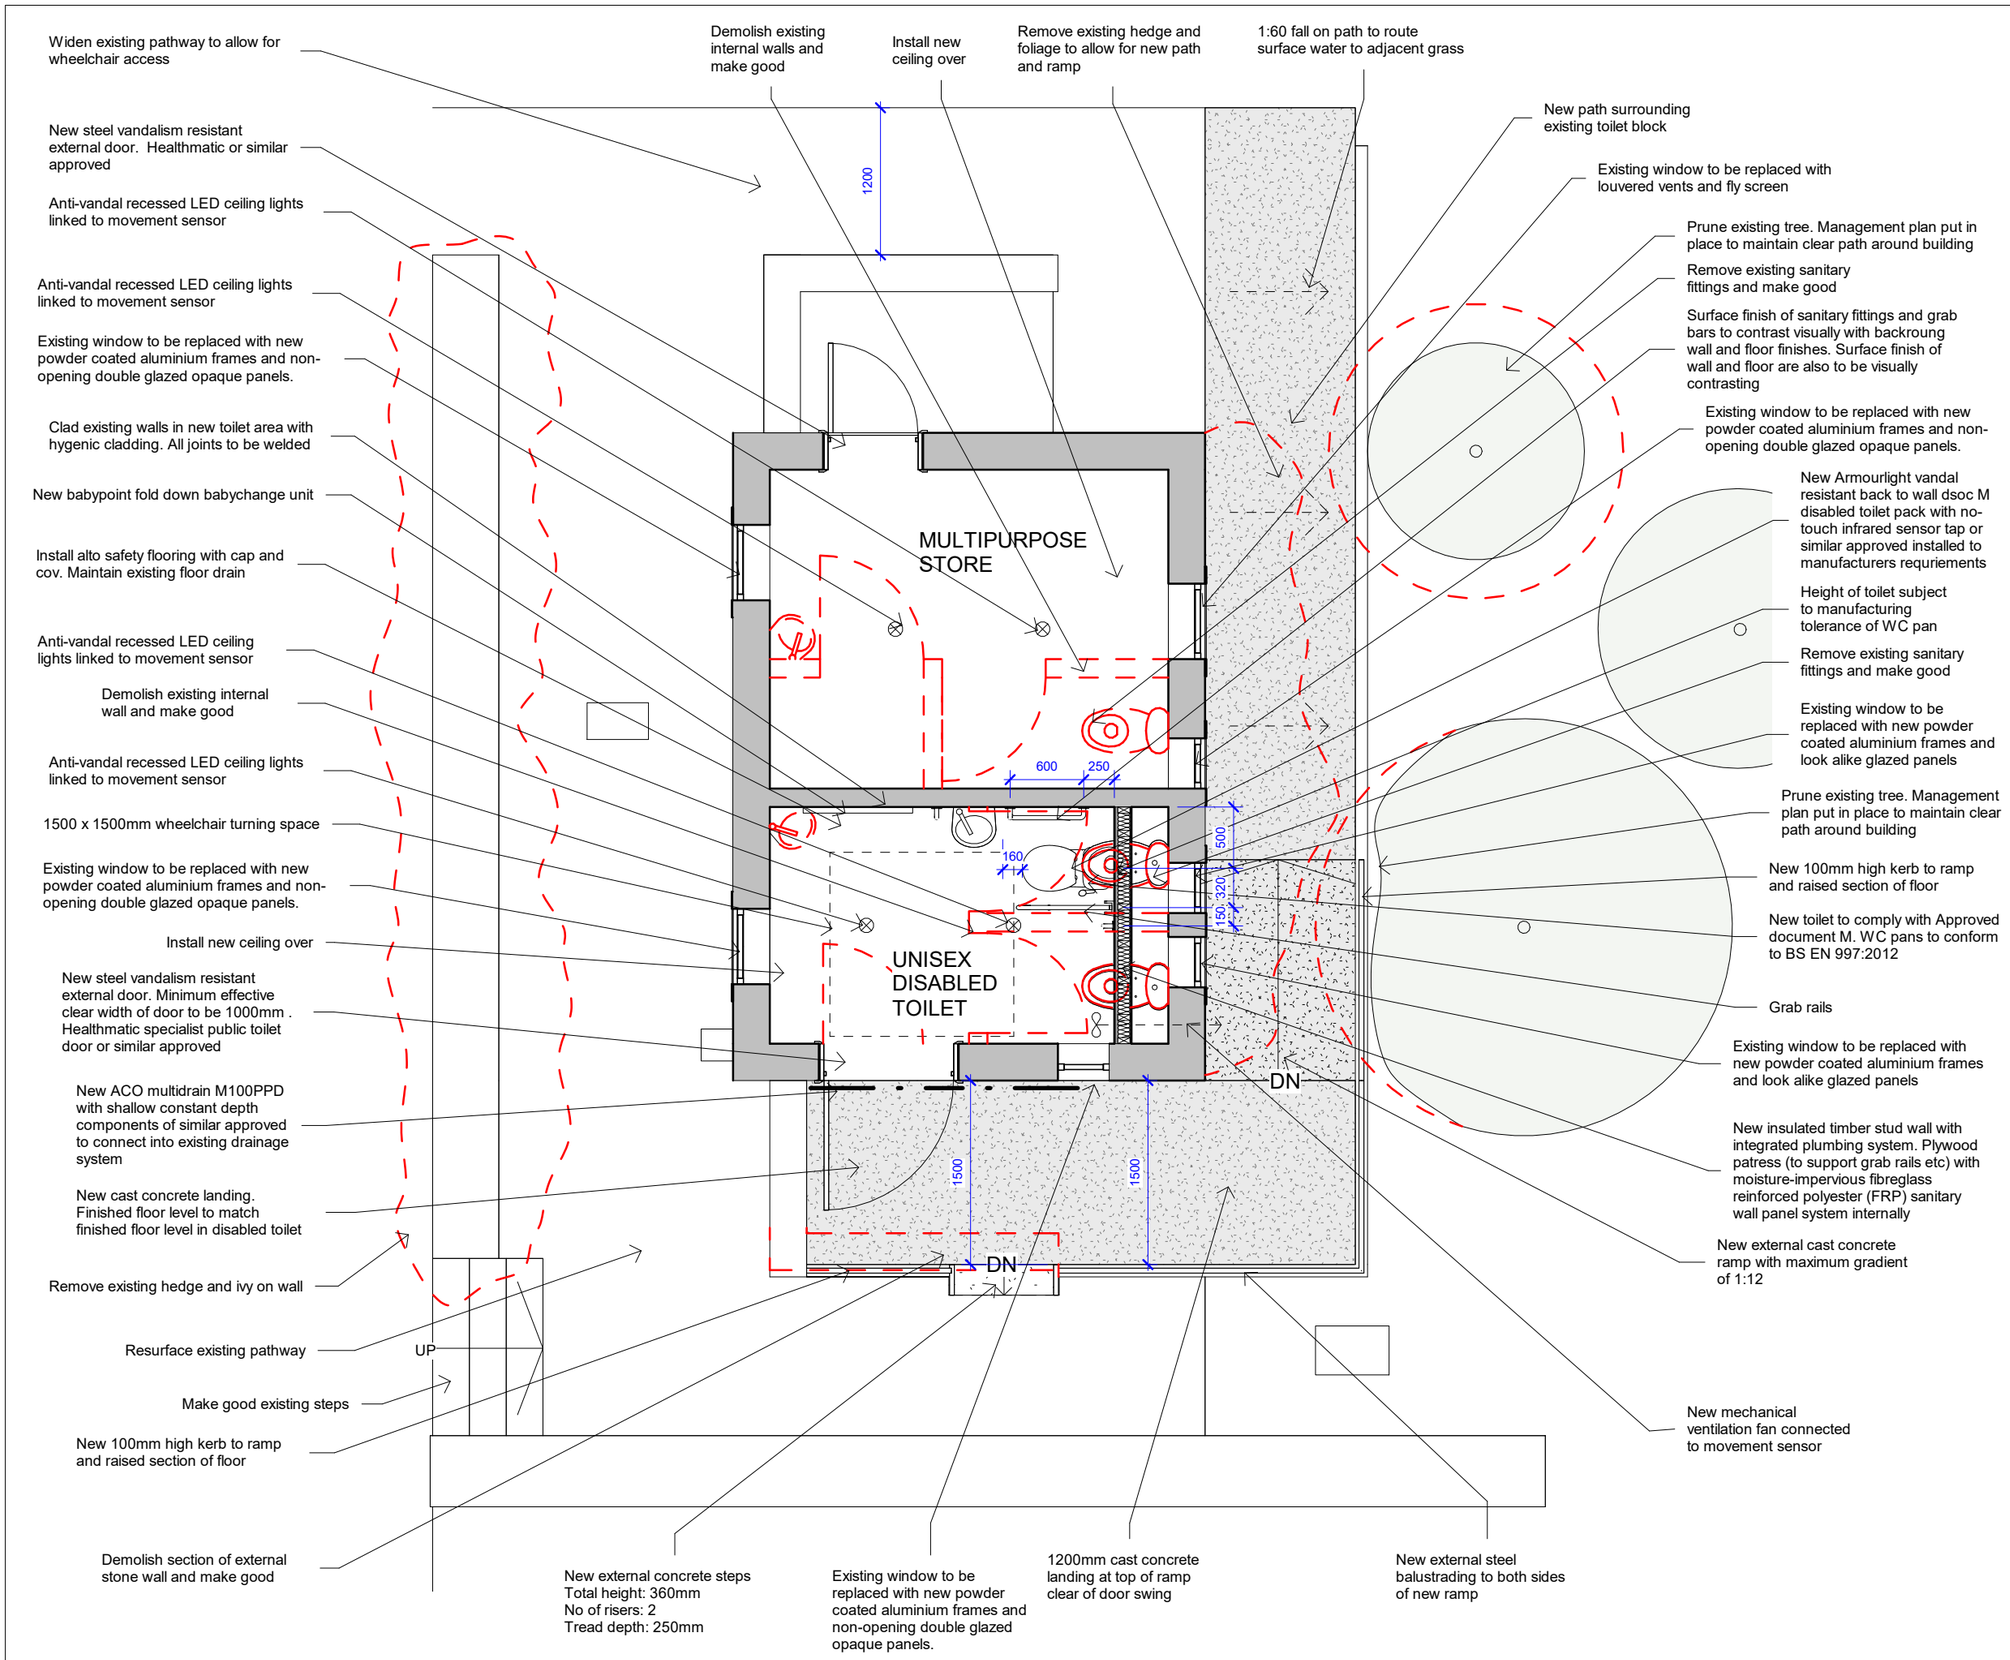

1. DO NOT SCALE FROM THIS DRAWING - USE FIGURED DIMENSIONS ONLY

2. ALL DIMENSIONS IN MILLIMETRES (UNLESS OTHERWISE NOTED) AND TO BE VERIFIED ON SITE

2. READ IN CONJUNCTION WIH ALL OTHER CONSULATANT / SPECIALISTS DRAWINGS. REPORT ANY DISCREPANCIES BEFORE AFFECTED WORK COMMENCES

3. ALL SETTING OUT DIMENSIONS TO BE CHECKED ON SITE BY CONTRACTOR PRIOR TO WORK COMMENCING

4. ALL WORKS TO BE CARRIED OUT IN ACCORDANCE WITH CURRENT BUILDING REGULATIONS , PLANNING REQUIREMENTS AND CODES OF PRACTICE. MATERIALS USED TO COMPLY WITH CURRENT BRITISH STANDARDS

5. THIS DRAWING REMAINS COPYRIGHT OF ROOST ARCHITECTS. COPY/DISTRIBUTE ONLY WITH CONSENT OF ROOST ARCHITECTS

FULLY PLASTER SKIM TO ENTIRE WALL WHERE EXISTING WALLS ARE AFFECTED BY ALTERATIONS

All lighting and ventilation requirements to comply with current building regulations. Contractor to propose fully compliant M&E solutions

DRAINAGE

Contractor to investigate existing drainage system and confirm position and inverts of all manholes and drainage runs.

Final drainage strategy to be agreed between client, contractor and building control prior to construction

Rev.	Date

Drawing Suitability

BUILDING REGULATIONS

roost architects.com

Roost Architects
8 Lister Street
Ilkley
LS29 9ET

Tel: 0784 330 2678
www.roostarchitects.com

Project Title

Addingham WC Block

Drawing Title

Proposed Toilet Block

Scale	Original Size	Date
1 : 50	A3	27/10/23

Drawing Number

2022 - 079 - 201C