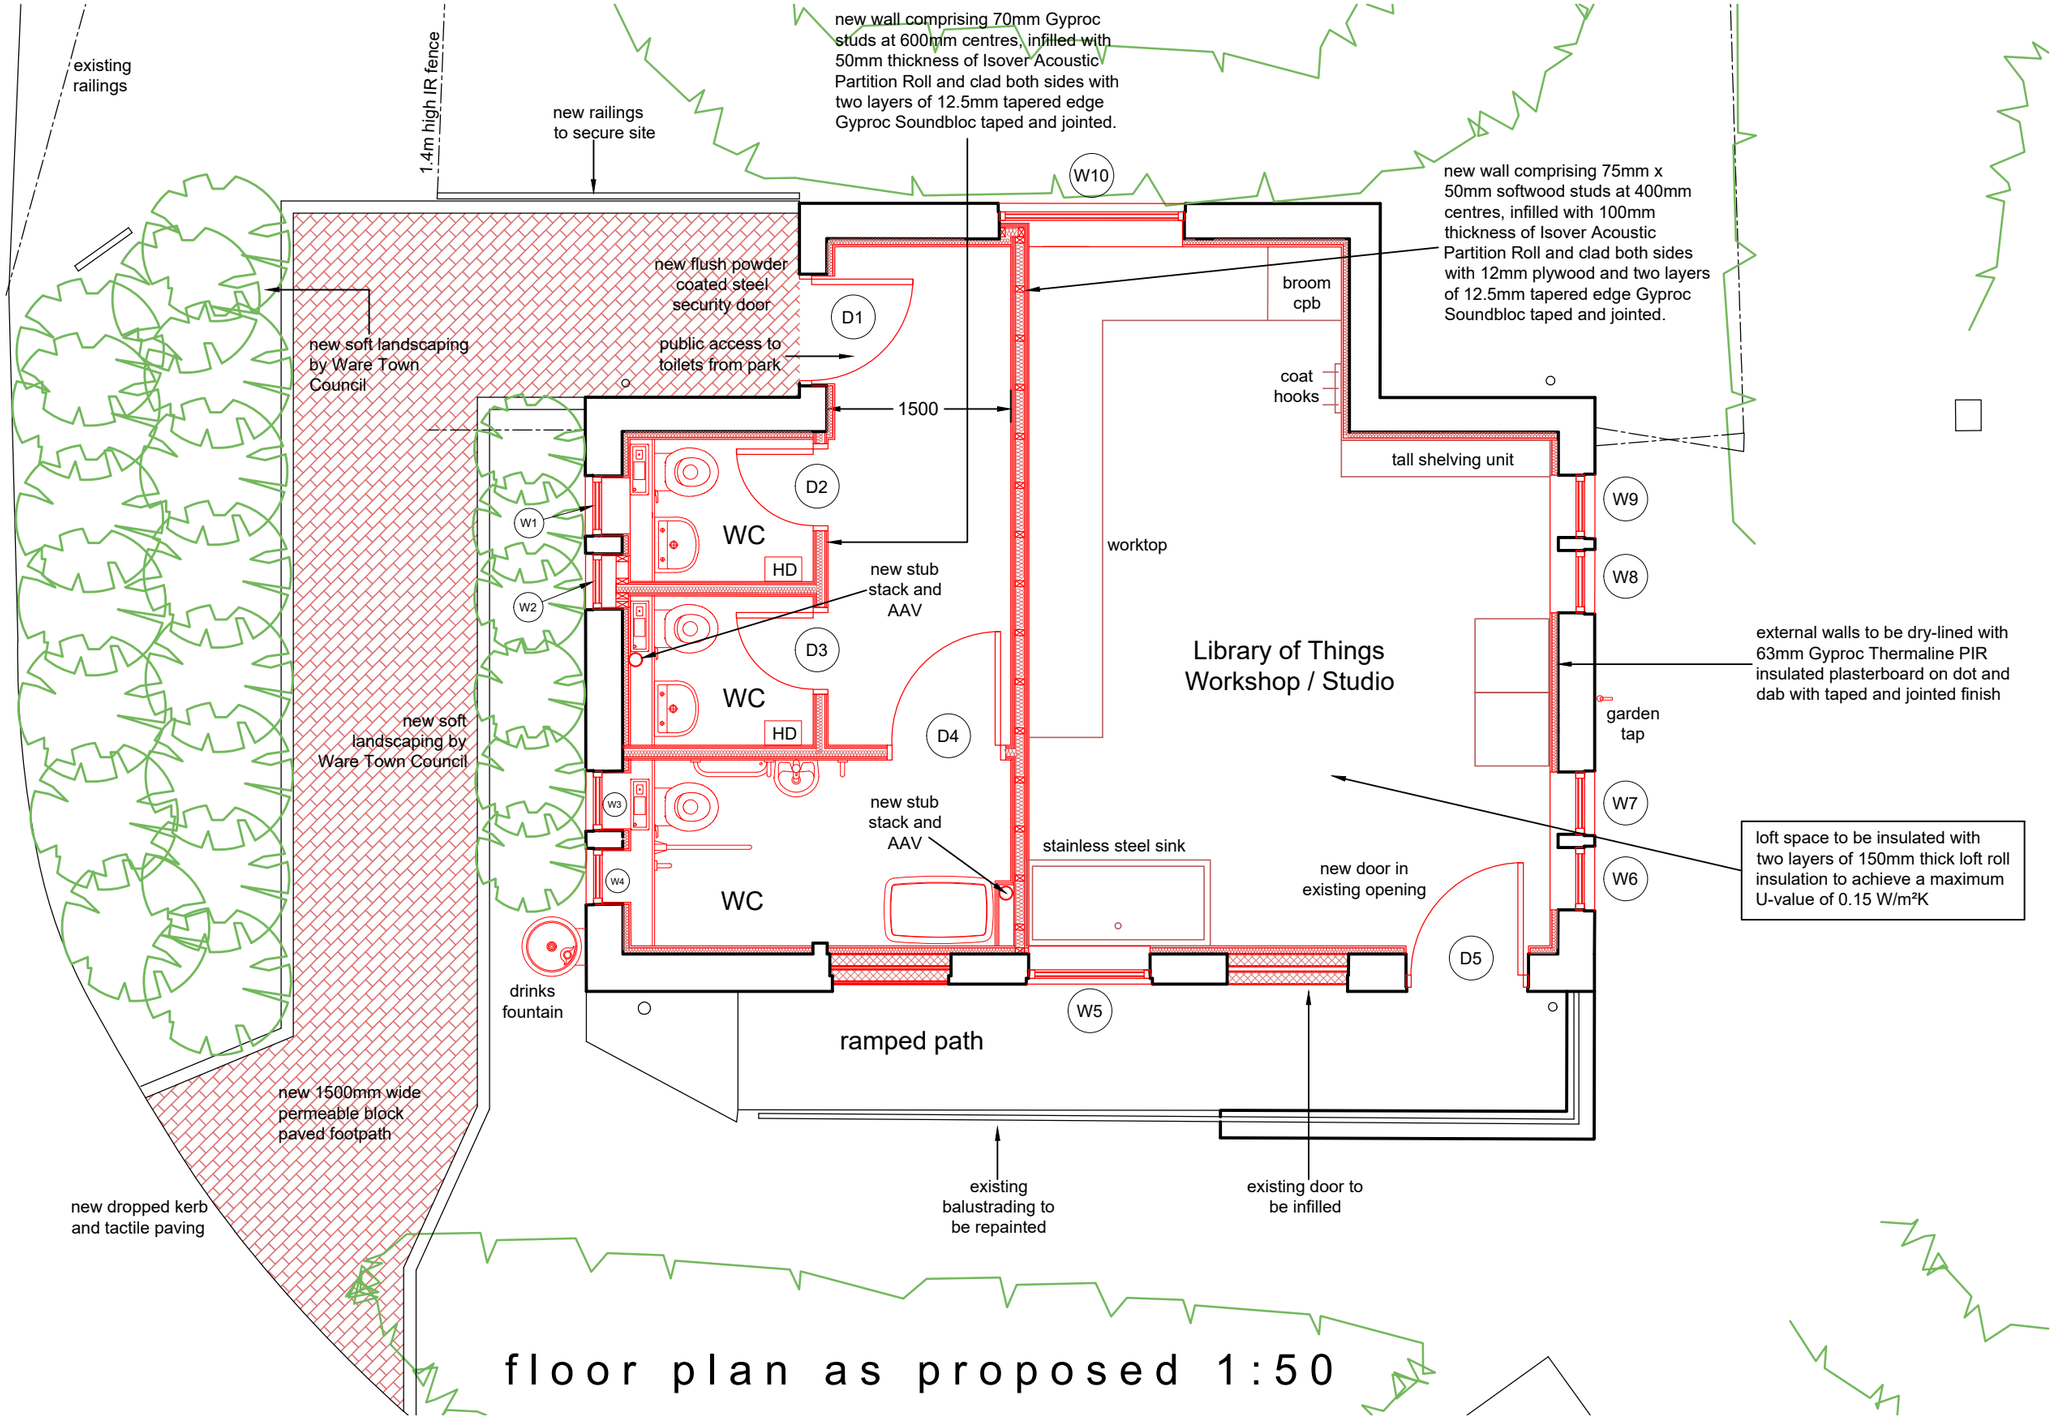


# floor plan as proposed 1:50

| rev. | date | |
|---|---|---|
| * | * | * |

0 3m

## Status

- Planning
- Building Regulations
- Tender

N

| client | scale | date |
|---|---|---|
| WARE TOWN COUNCIL | 1:50 @ A3 | 29-07-24 |
| property | drawn | checked |
| PUBLIC TOILETS, PRIORY STREET WARE, HERTFORDSHIRE, SG12 9AL | CRD | SR |
| project | | |
| RE-MODELLING AND REFURBISHMENT | | |
| drawing | drawing no. | revision |
| FLOOR PLAN AS PROPOSED | WTC_004-03 | |

iCON Building Consultancy
13 Ducketts Wharf
South Street
Bishop's Stortford
Hertfordshire CM23 3AR

Tel: 01279 653386
Web: www.iconbc.co.uk