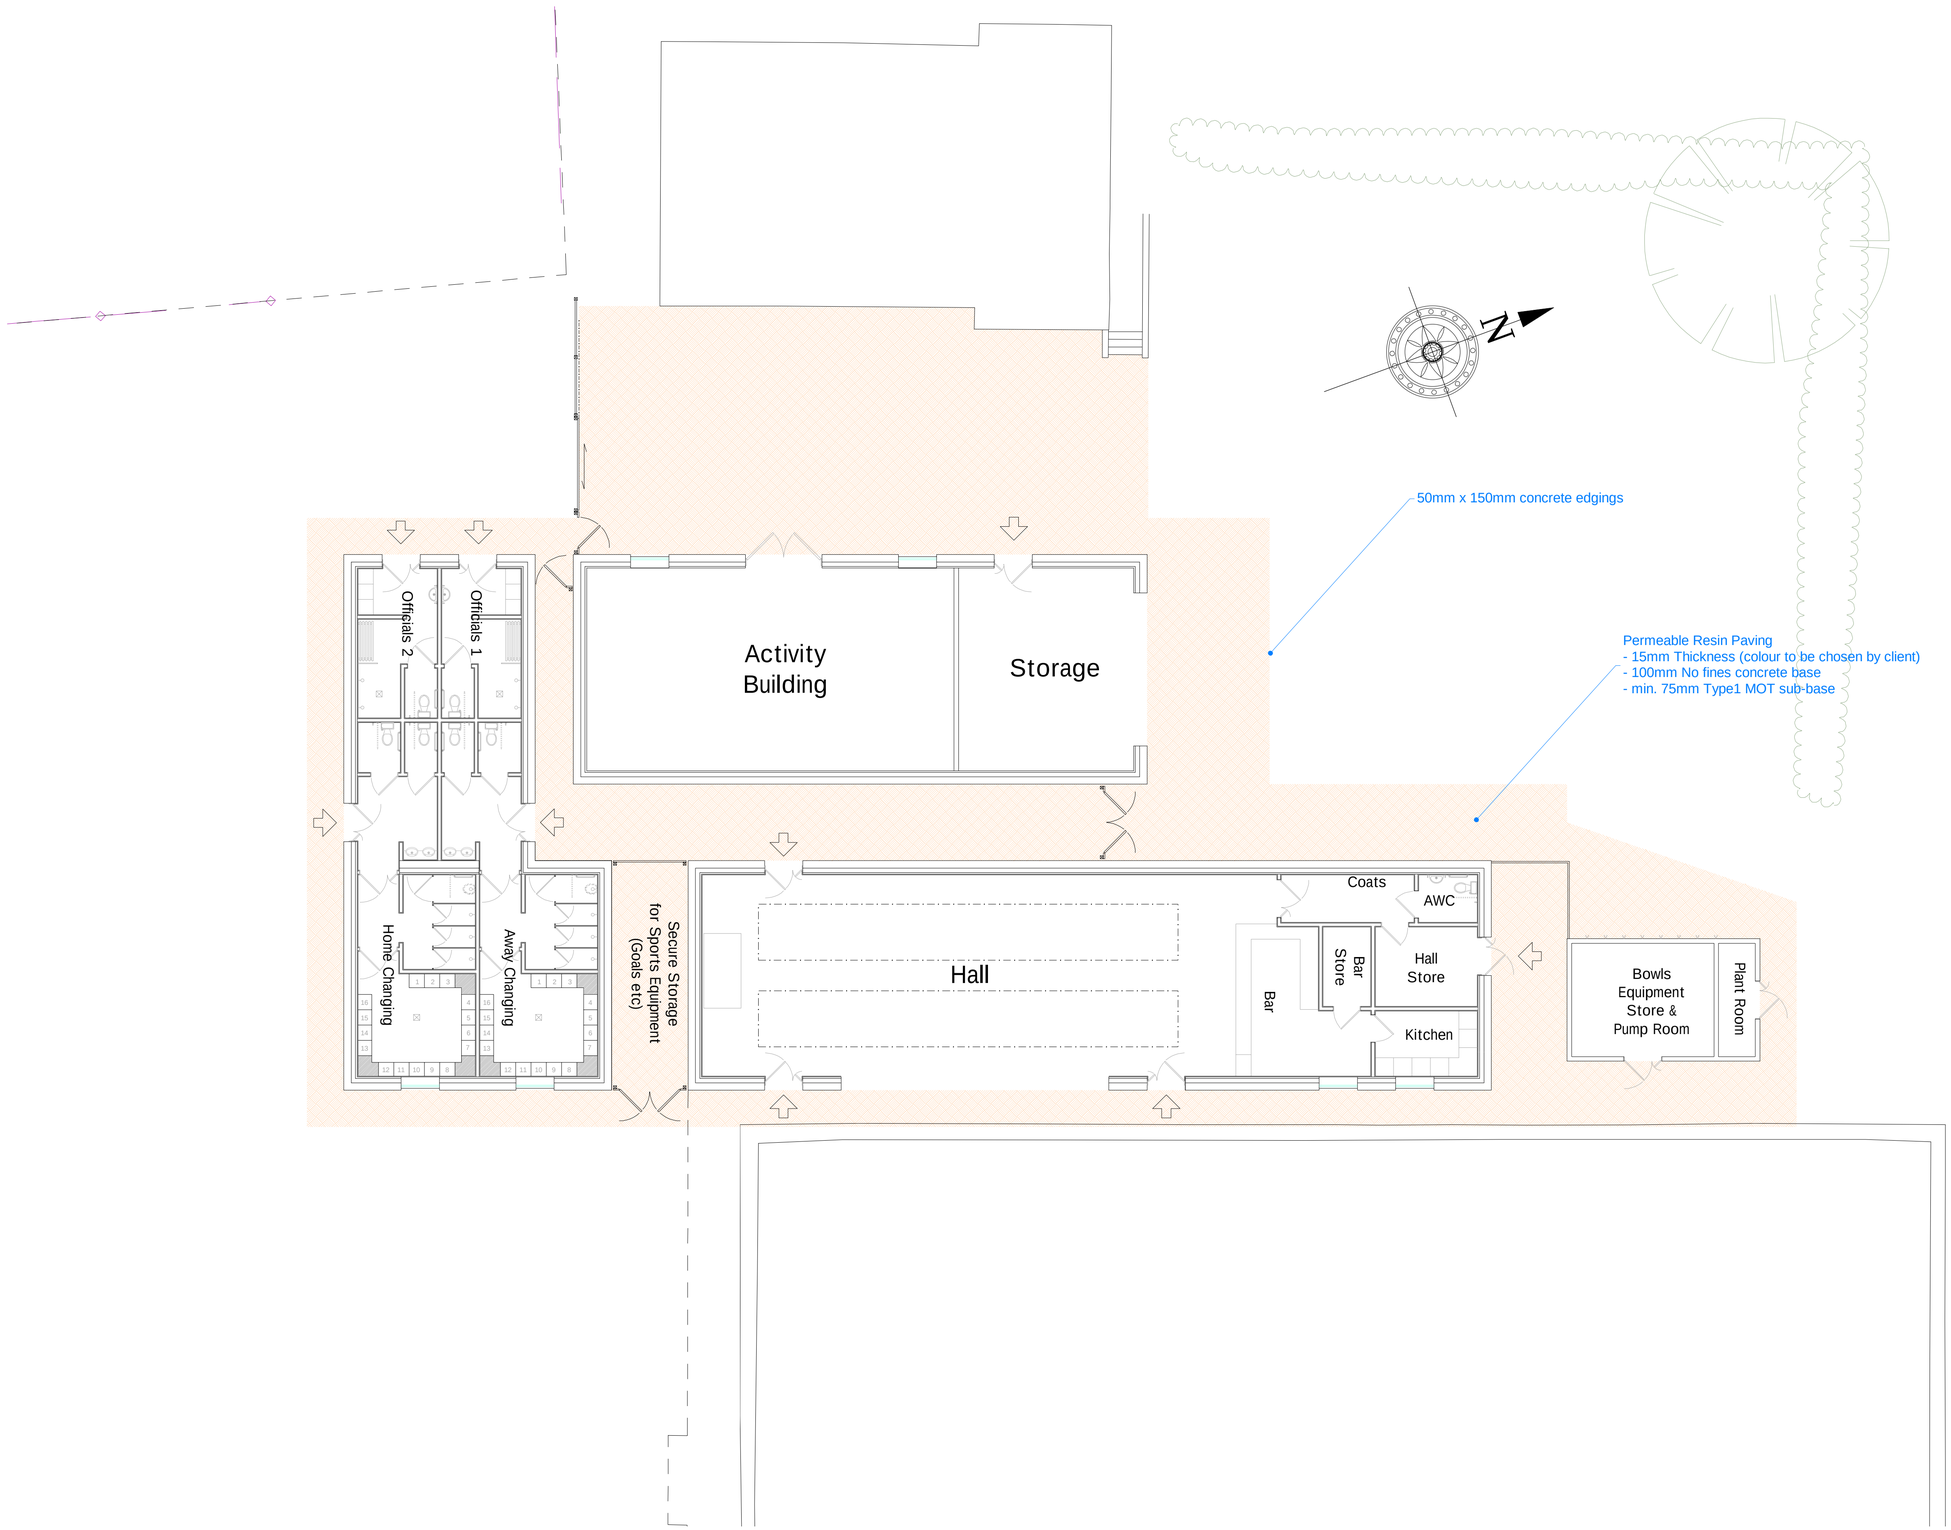

DAVID BULLEN

David Bullen Limited
Chartered Building Surveyors
15b Ramirez Road,
Rackehath,
Norwich,
NR13 6GD
Tel: (01493) 842 168
e.mail: info@dbsurveyors.co.uk

RICS

CLIENT: Great & Little Plumstead Parish Council	**DRG. No: 441-B-115**
PROJECT: **New Recreational Facilities** **Great Plumstead**	**DRG. SCALE: 1:100**
	DATE: MAY 2024
	PAGE SIZE: ISO A1
DRAWING TITLE: Landscaping	

REVISIONS:

0 1 2 3 4 5 6 7 8m — Scale: 1:100 @ ISO A1

0 5 10 15 20 25 30 35 40m — Scale: 1:500 @ ISO A1

0 25 50 75 100 125 150 175 200m — Scale: 1:2500 @ ISO A1

0 1 2 3 4m — Scale: 1:50 @ ISO A1

0 2 4 6 8 10 12 14 16m — Scale: 1:200 @ ISO A1

0 10 20 30 40 50 60 70 80 90 100m — Scale: 1:1250 @ ISO A1

These scales are provided for guidance only and should not be reliedupon for taking accurate measurements off the drawing.
Should you wish to check any dimensions, please call us and we will be able to confirm exact measurement data as required.

IMPORTANT - TO BE READ BY THE CLIENT Construction (Design and Management) Regulations 2015:CDM - The client should be aware that CDM may be required for their project and they should seek further professional advice regarding CDM regulations and appointment of Project Co-ordinator. Further information can be obtained from the HSE website.