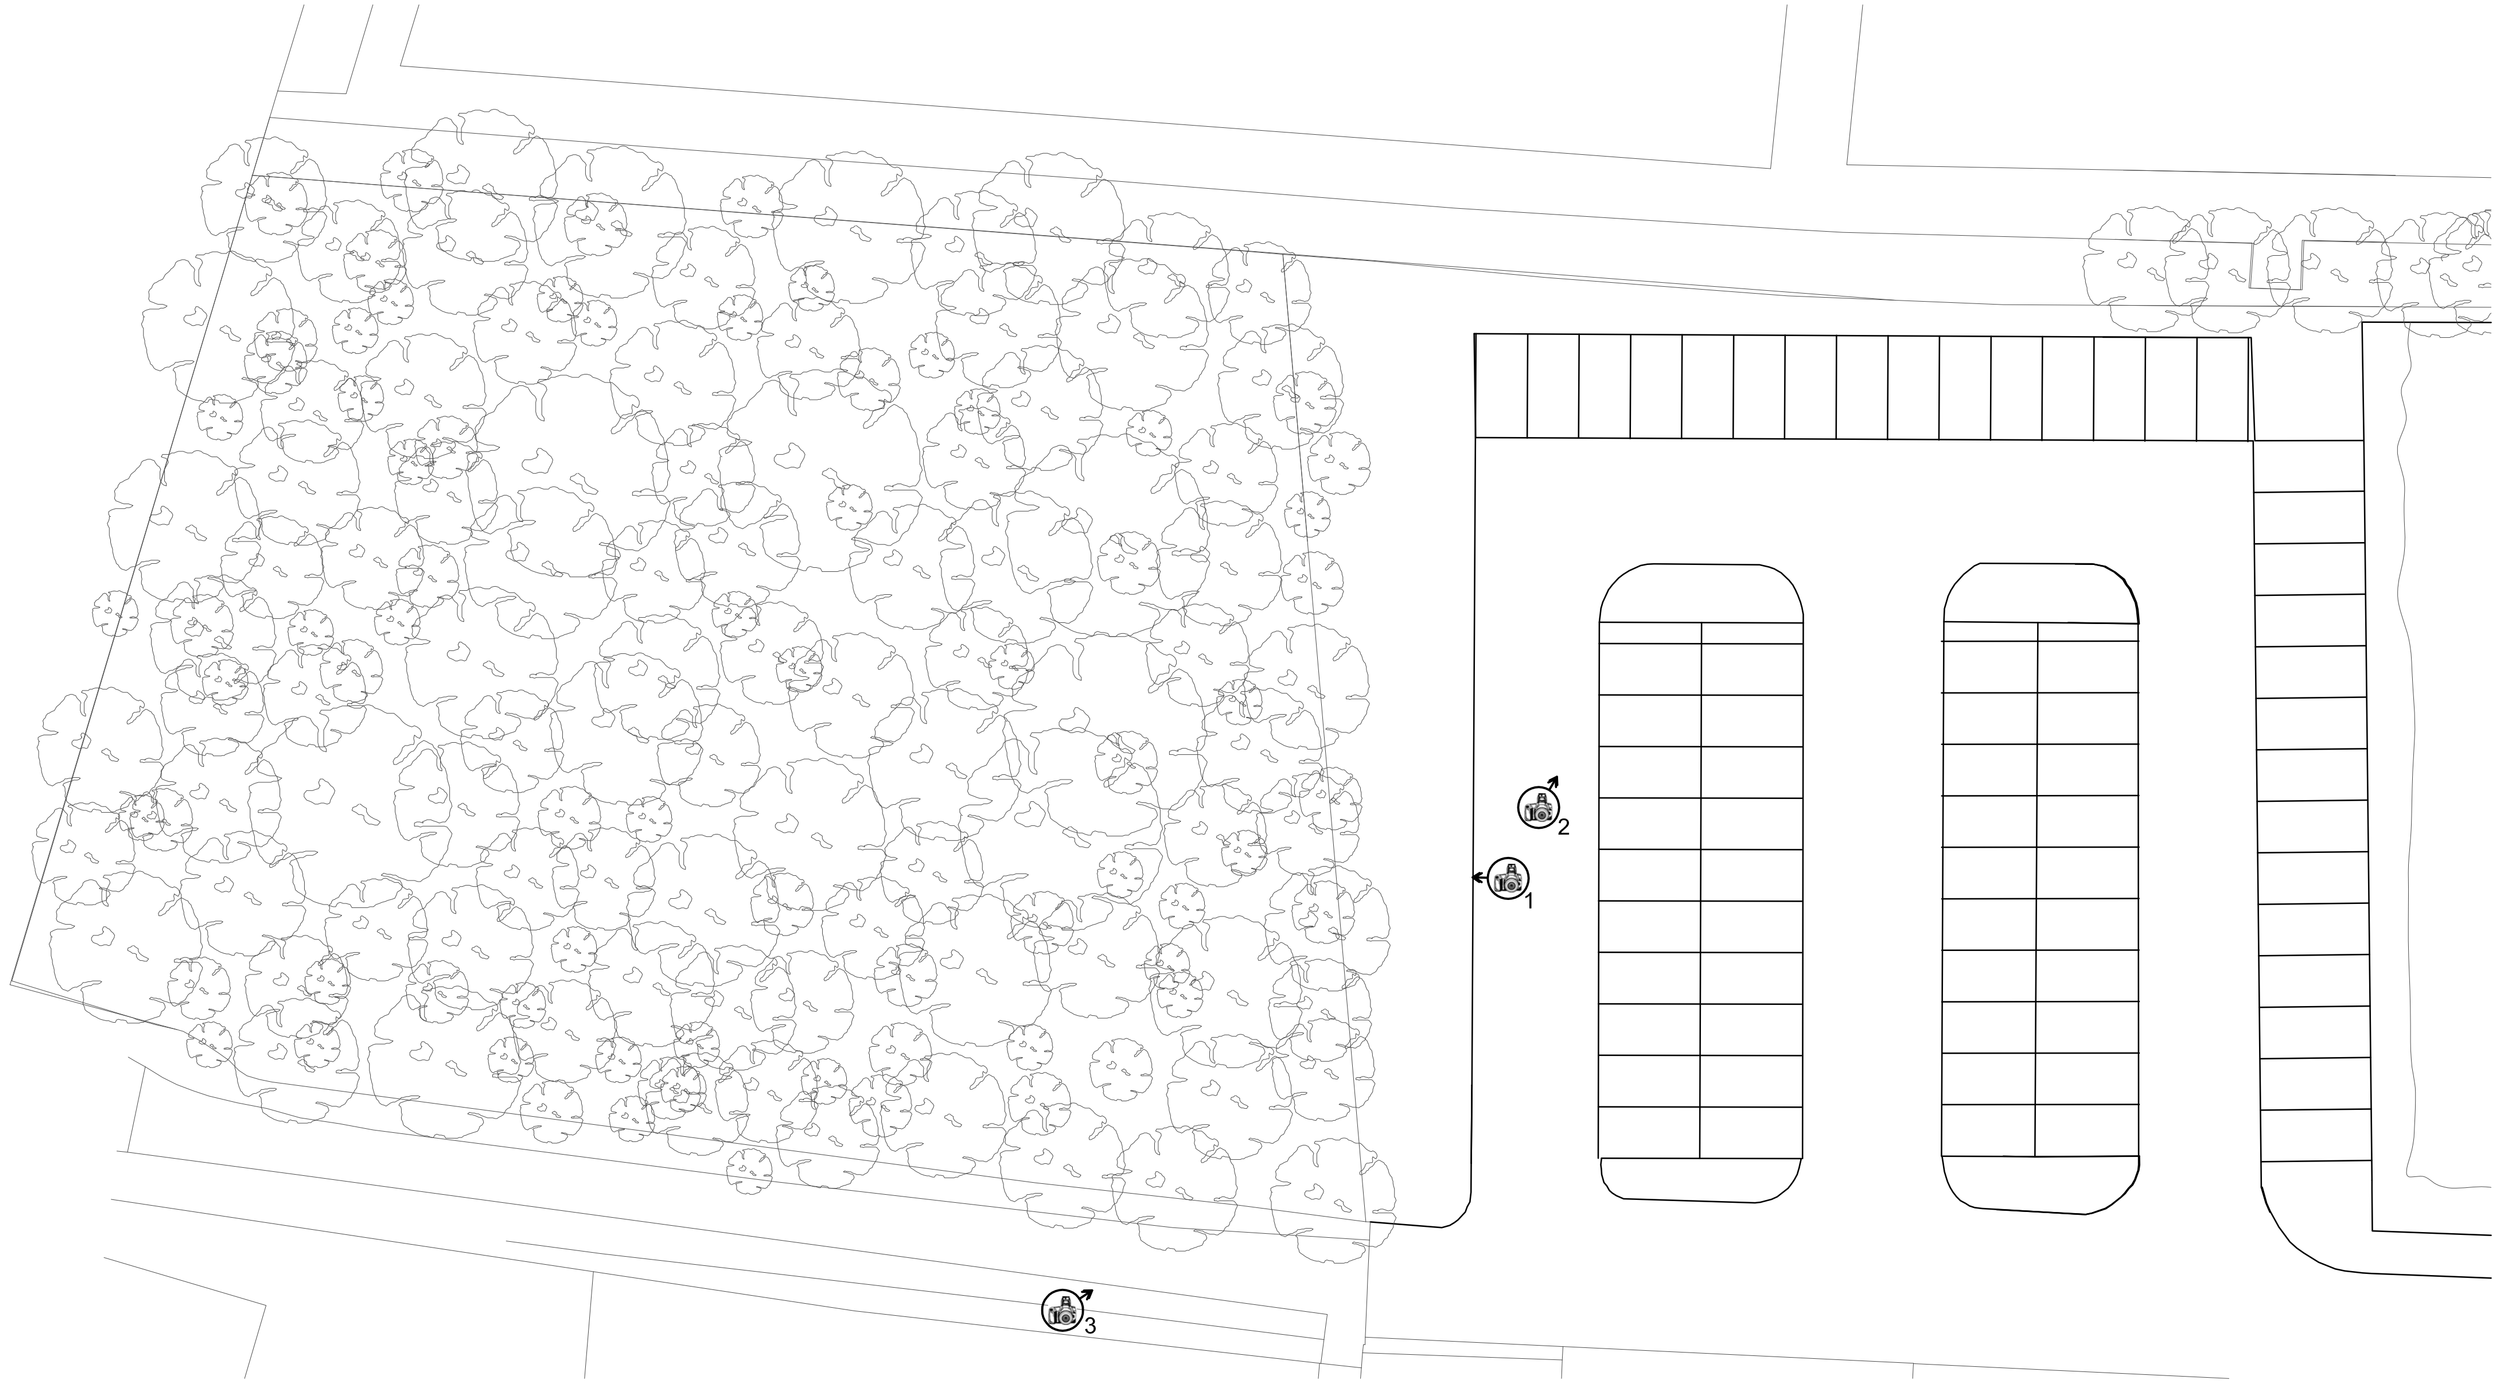

PLAN VIEW OF EXISTING CAR PARK
Scale 1:200

SATELLITE VIEW SHOWING THE EXISTING CAR PARK

EXISTING GRASCRETE CARPARK

PHOTO 1

PHOTO 2

PHOTO 3

FOR DETAILS OF NEW CAR PARK SEE DRAWING 4_5854_02

Rev	Date	Description	By	Check	App.
01	24/01/2015	ISSUED FOR TENDER	EM	JA	CY

COPYRIGHT: THE COPYRIGHT OF THIS DRAWING IS VESTED IN CLANCY CONSULTING.
IT SHALL NOT BE USED WITHOUT PERMISSION BY ANYONE FOR ANY PURPOSE.
DO NOT SCALE THIS DRAWING ELECTRONICALLY OR MANUALLY.
USE FIGURED DIMENSIONS ONLY.
ALL DIMENSIONS ARE IN MILLIMETRES UNLESS STATED OTHERWISE.
DO NOT TURN ON LAYERS THAT HAVE BEEN TURNED OFF.
DO NOT THAW LAYERS THAT HAVE BEEN FROZEN.

Client	CLOSE UK LTD
Project	NEW MIDDLETON LEISURE CENTRE CAR PARK
Office	LIVERPOOL
Discipline	CIVIL/STRUCTURAL
Title	EXISTING CARPARK

Drawn	EM	Date	AUGUST 2015
Checked	JA	Scale @ A1	AS STATED
Approved	CY	Status	TENDER

clancy consulting
www.clancy.co.uk
Birmingham 0121 200 7800 , Glasgow 0141 222 7720 , Liverpool 0151 227 5300 , London 020 3077 6979 , Manchester 0161 613 6000 , Newcastle 0191 221 2702 , Norwich 01603 395190 , Prestwich 01292 475375 , Reading 0118 941 7868

Job number	Drawing number	Revision
4/5854	01	01