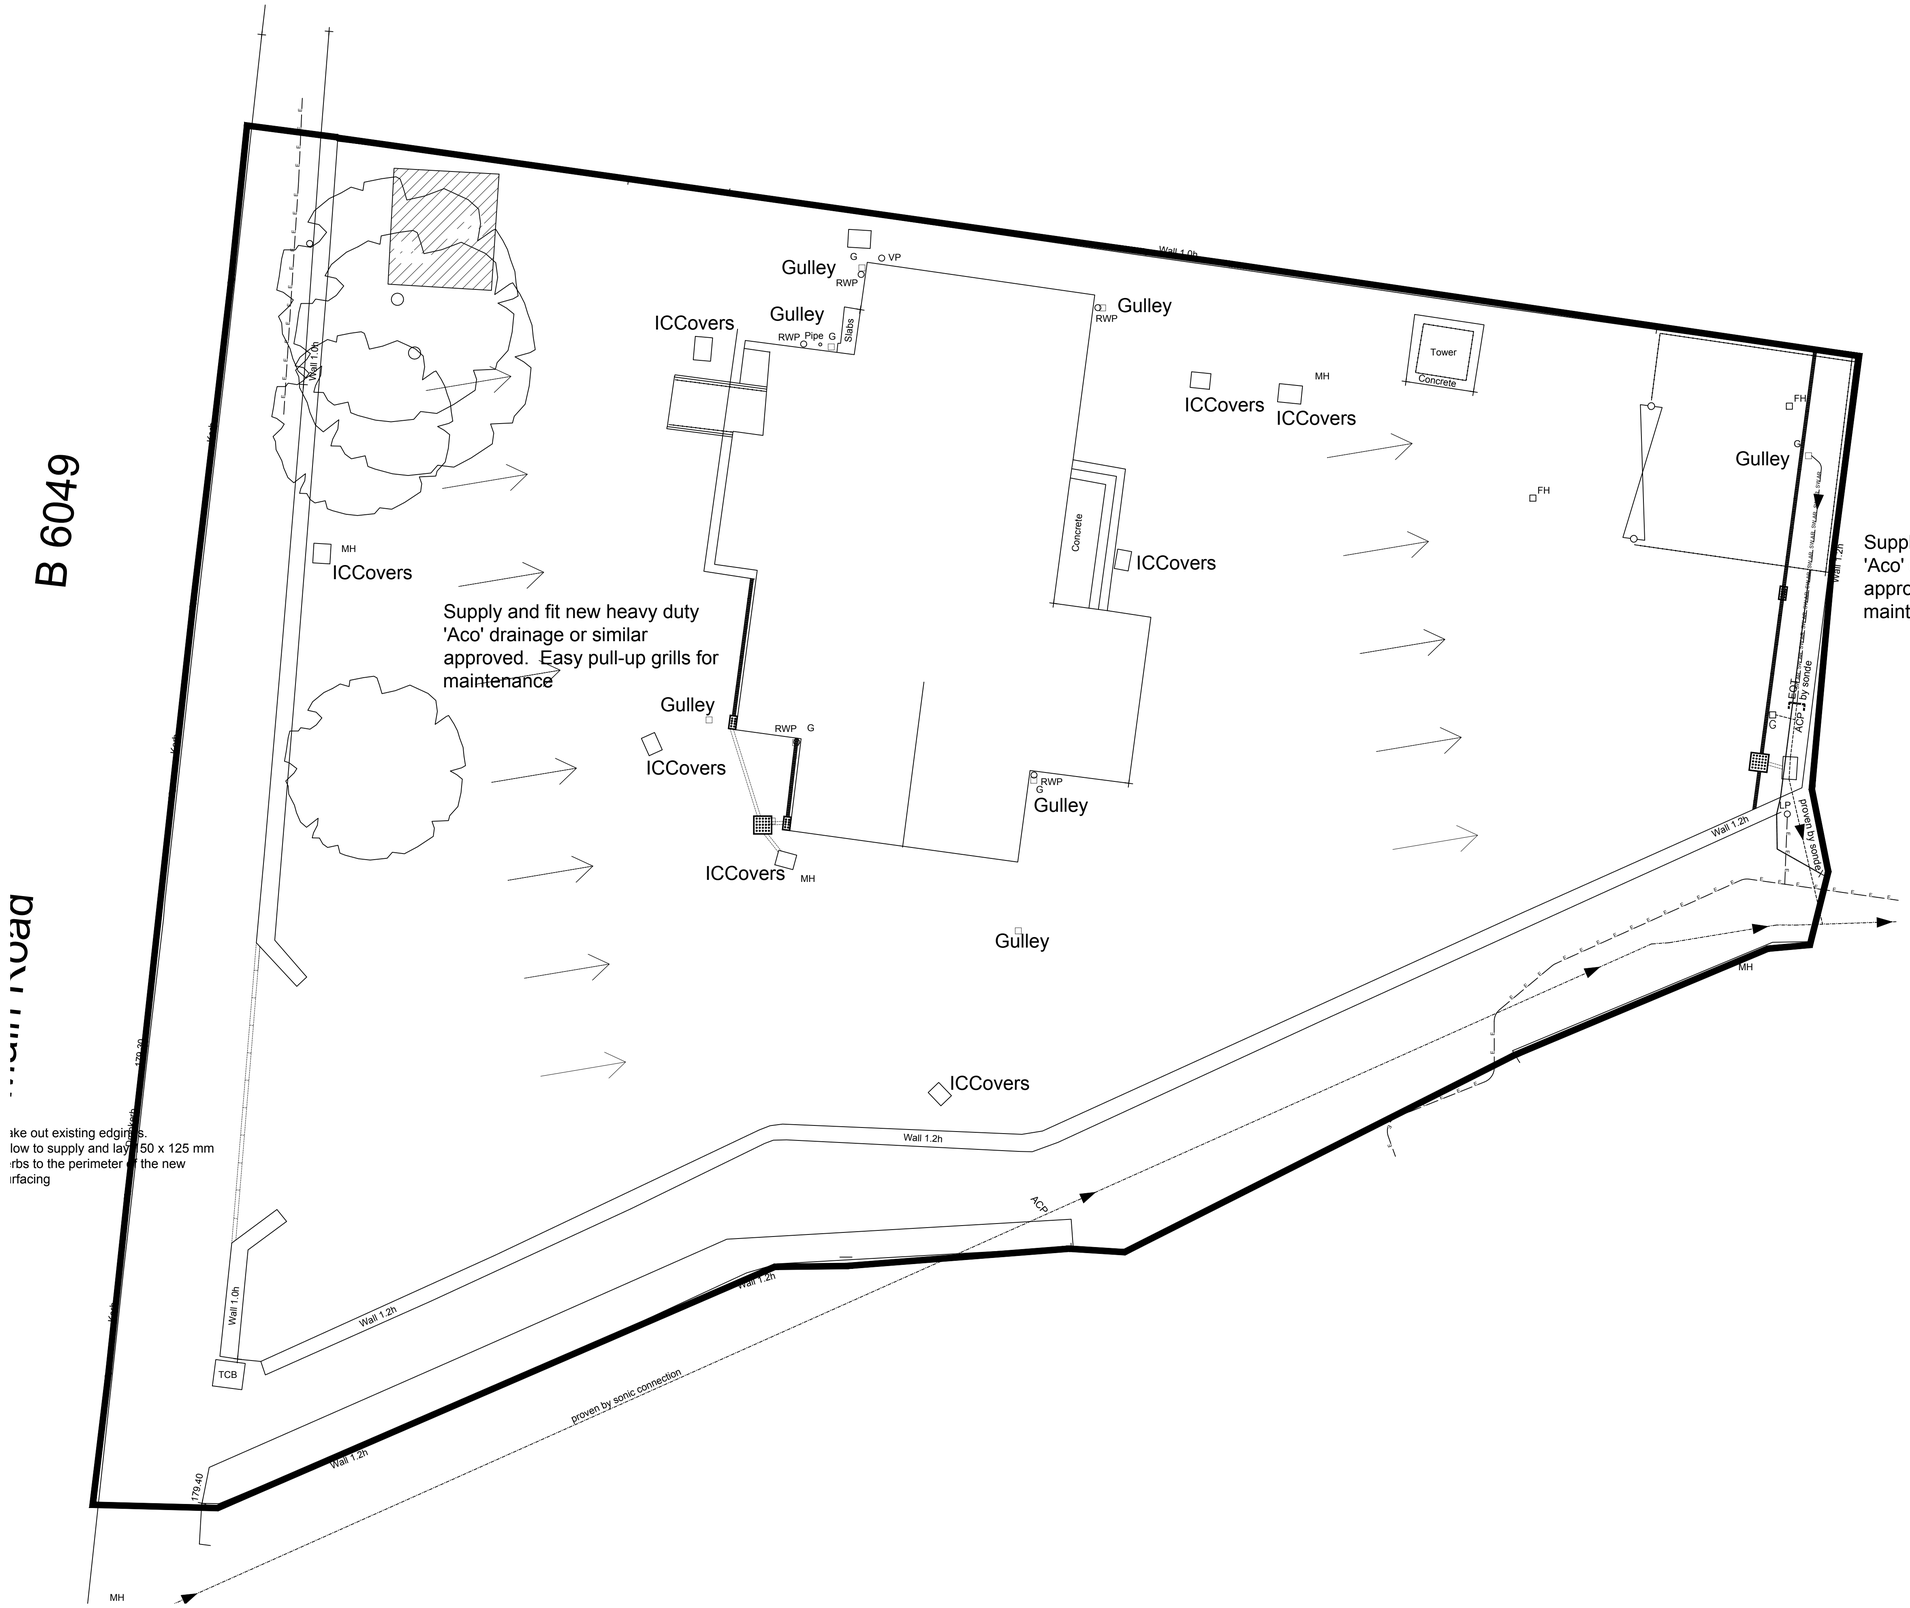

Notes:

Total Area to be resurfaced
2,178m2

Rev	By	Date	Description

Property Department

Derbyshire Fire & Rescue Service
Making Derbyshire Safer

Ripley Fire Station
Derby Road
Ripley
Derbyshire
DE5 3HR

Telephone: 01773 513702
Fax: 01773 513704

Unique Property Reference Number

Site
BRADWELL FIRE STATION

Building/Block
Site Plan

Drawing Title
Proposed Re-surfacing Plan

Drawn By	Date	Scale
SH	Sept 2017	1:100 (A1)

Drawing Number	Revision
DFRS.156.02	