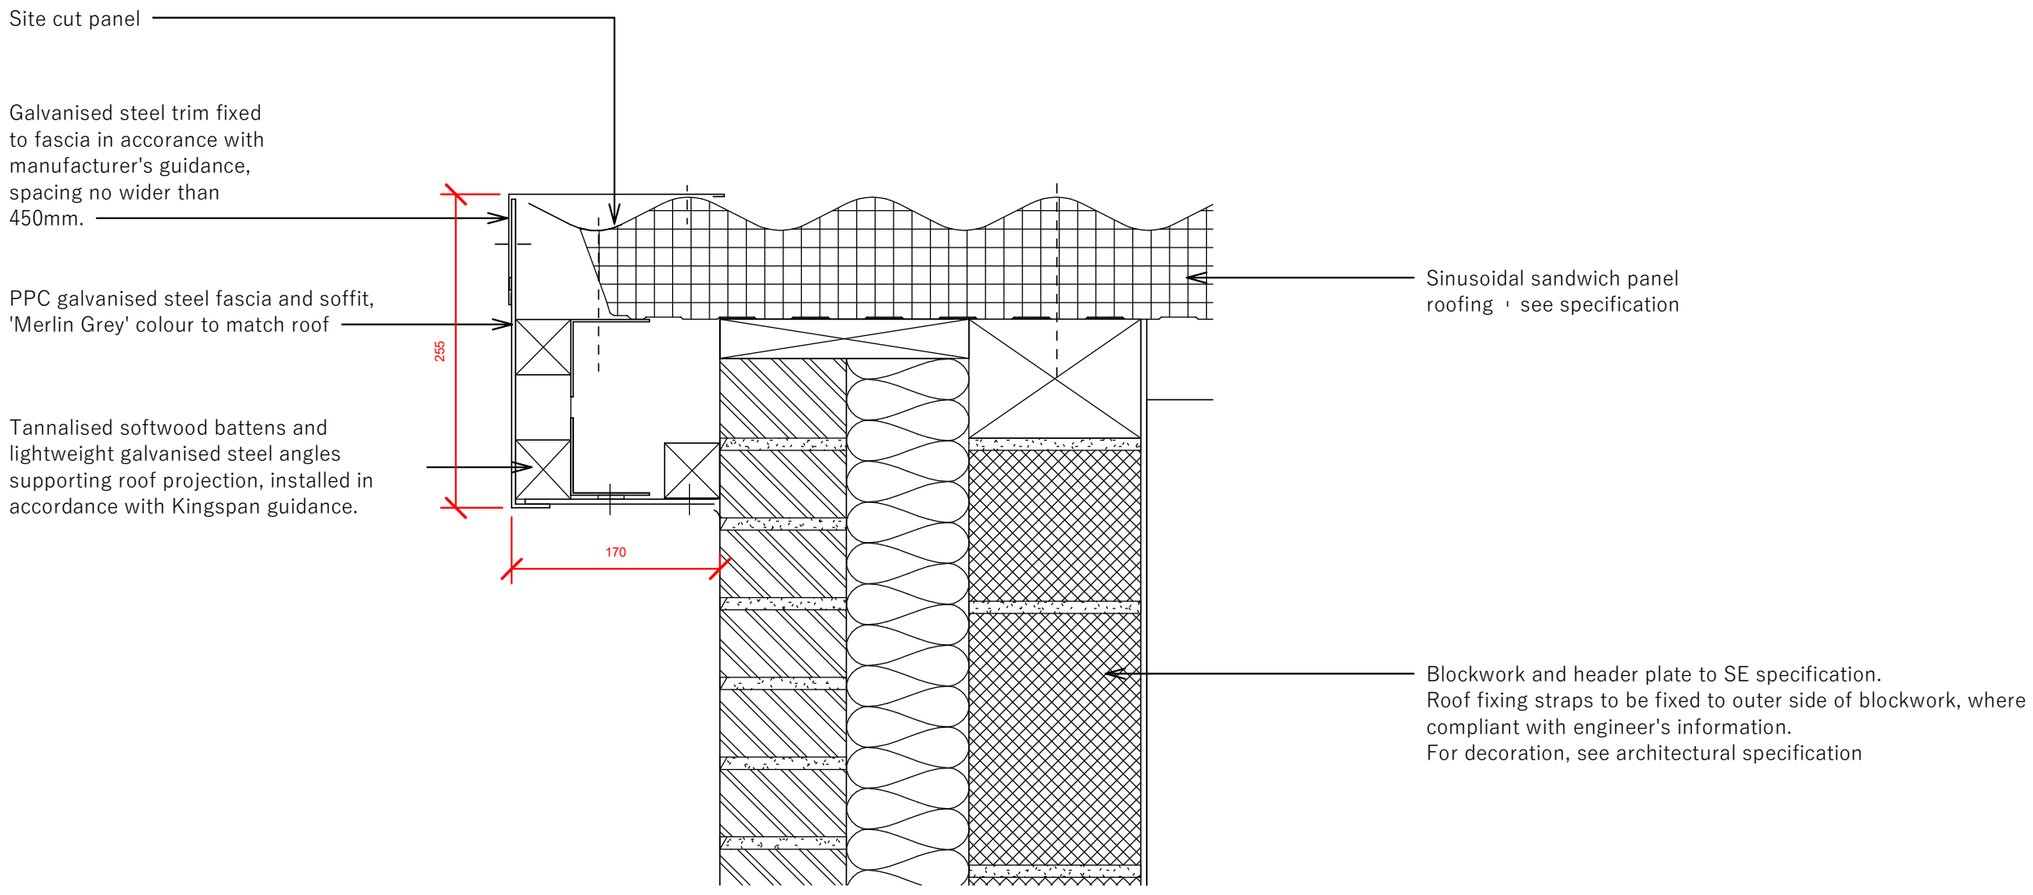

Field Practice
james@fieldpractice.co.uk · 07814 225853

Project
Playing Field Pavilion

Drawing No:
A06 - 4 - D55

Drawn by
JW

Roof Verge Detail

Client
East Markham Parish Council

Revision	Description	Date	Scale at A3:
0	Tender Issue	21/03/21	1:5

For Tender