The copyright in this drawing is the property of the Austin Company of UK Limited and this drawing is issued on condition that it is not copied, reprinted or reproduced nor its contents disclosed either wholly or in part to any third party without either the consent in writing of or in accordance with the conditions of a contract with The Austin Company Of UK Limited DO NOT SCALE FROM DRAWING

KEY PLAN

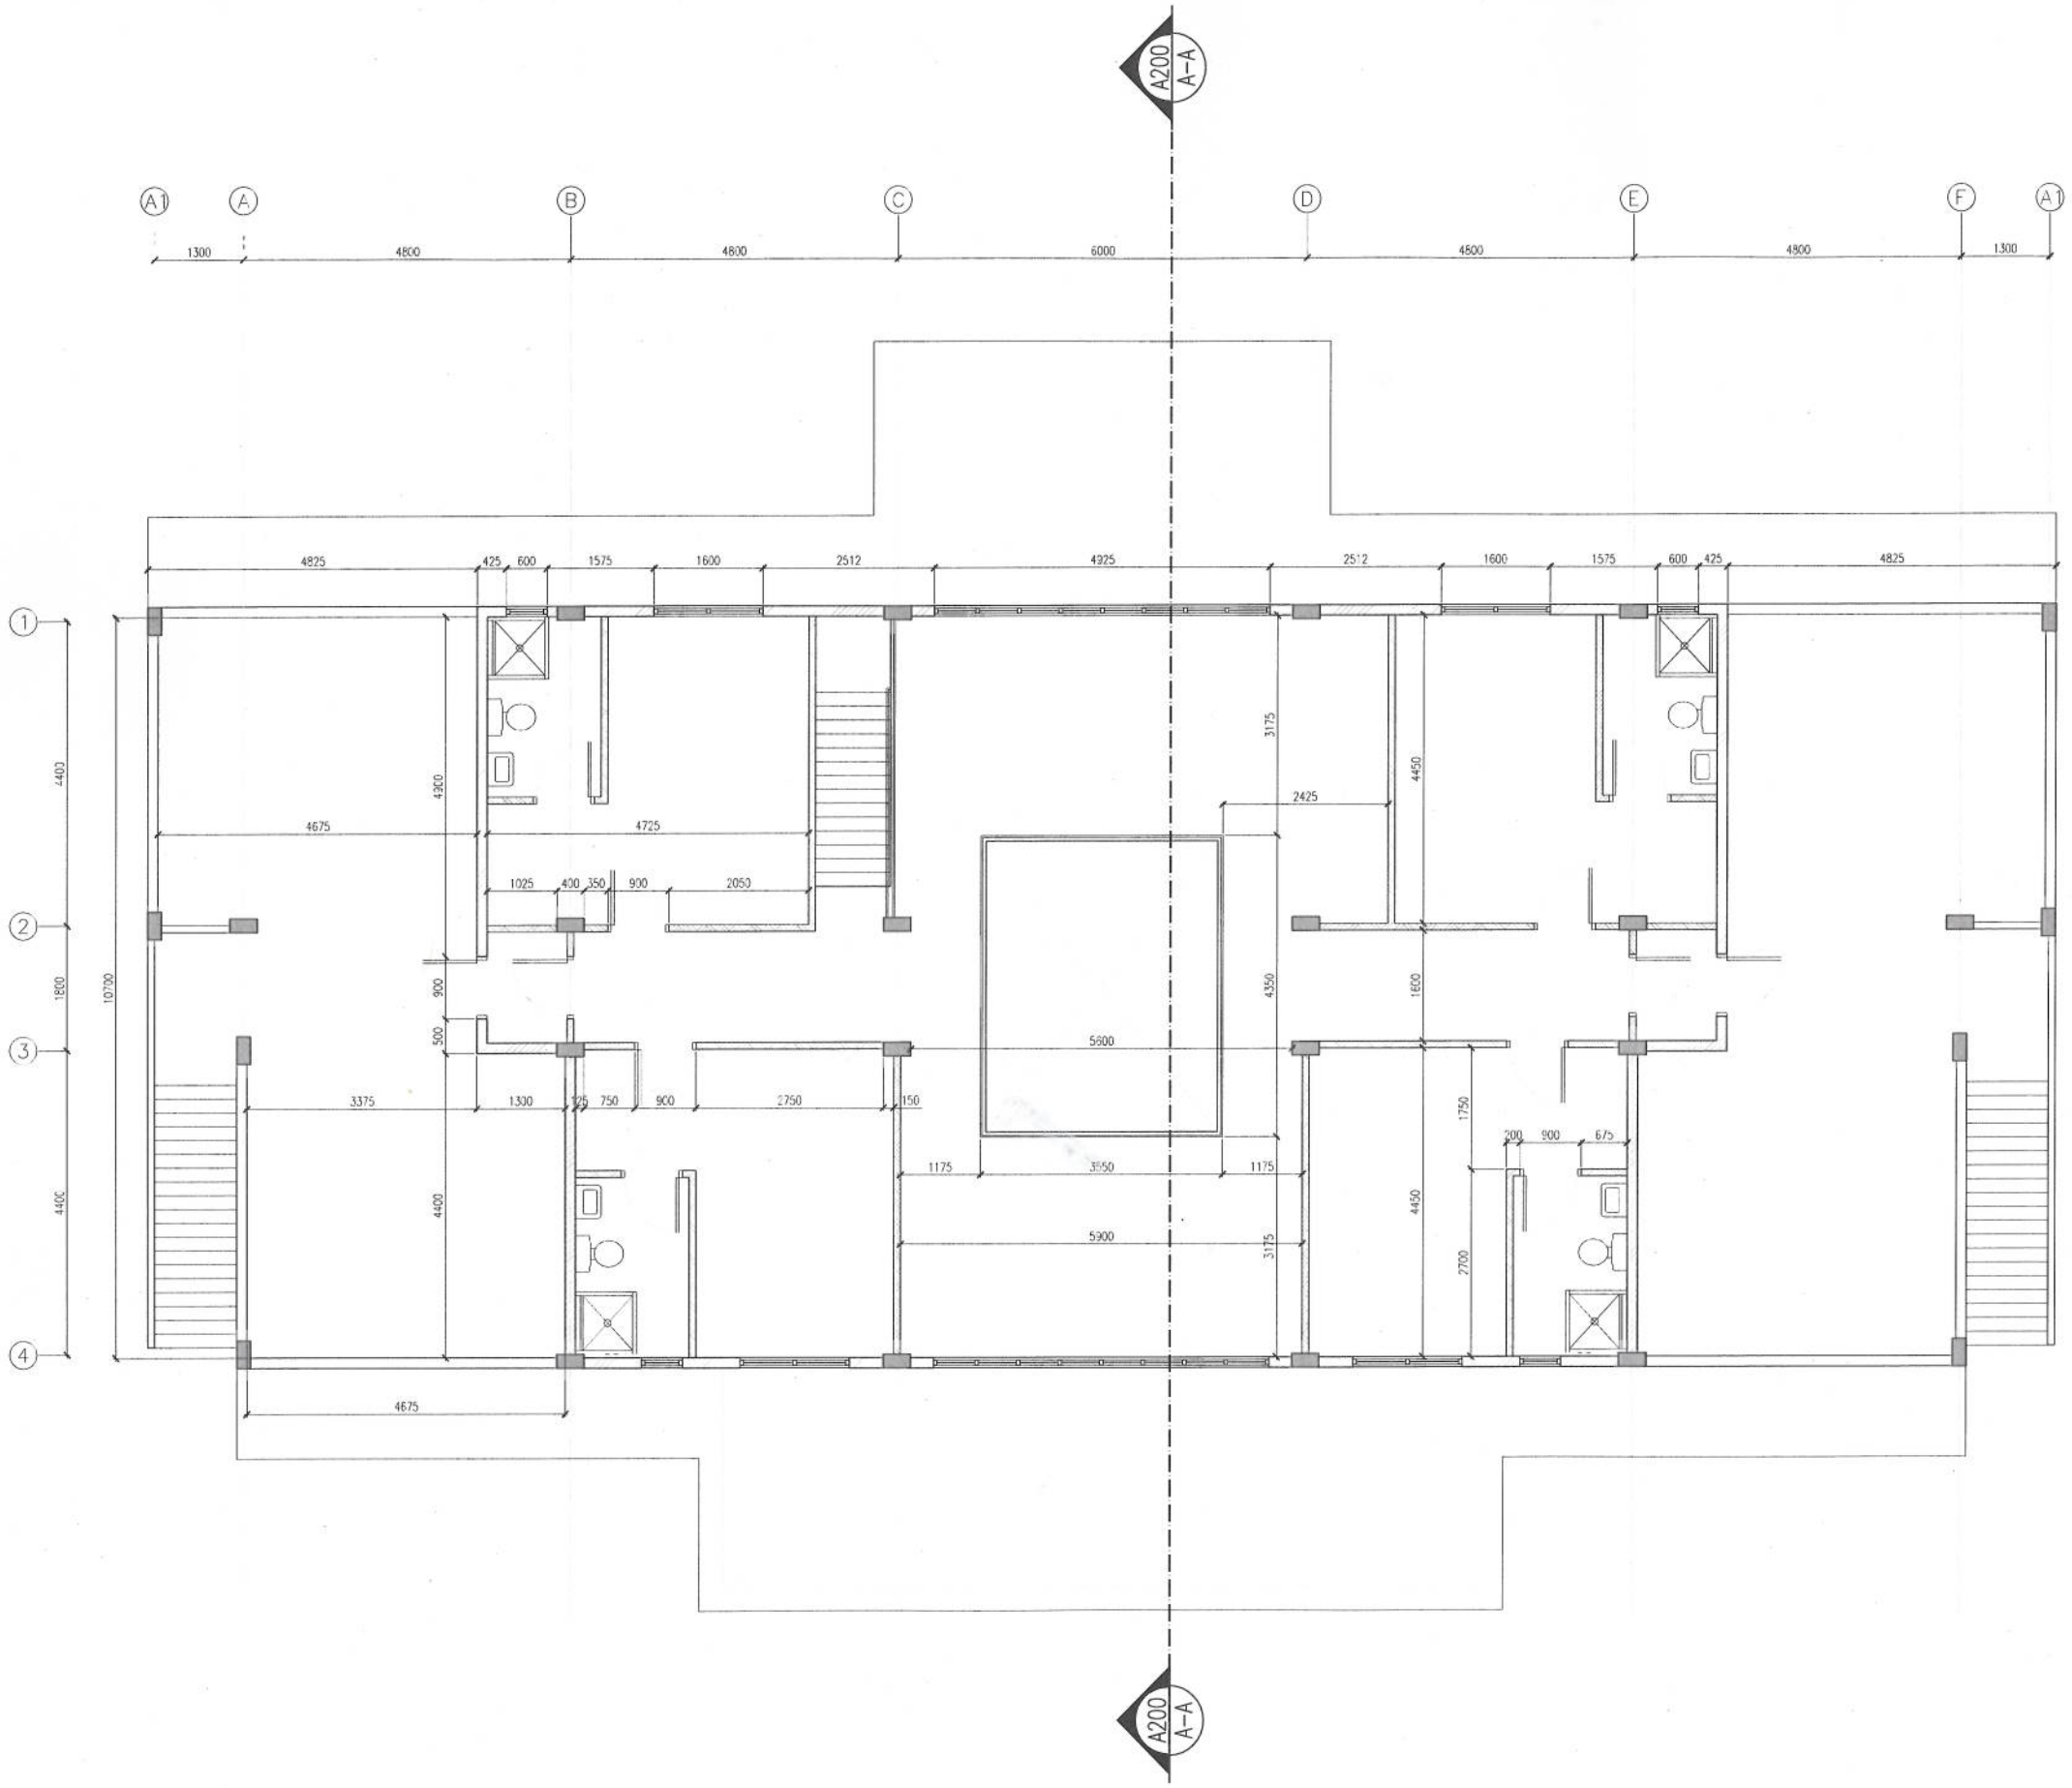

LEGEND

150mm EXTERNAL WALLS

100mm INTERNAL WALLS

400x200mm STRUCTURAL COLUMN

REV	REVISION COMMENT	DRAWN BY	DATE	DESIGNED BY	CHECKED BY	ECA No
P1	ISSUED FOR INFOMATION	FB	30.07.15	GFI	RWS	XX

TITLE
12 UNIT VISITOR ACCOMMODATION
FIRST FLOOR
GENERAL ARRANGEMENT

CLIENT
MEDICAL RESEARCH COUNCIL
KENEBA SITE
GAMBIA

PROJECT	ORIGINATOR	ZONE/ VOLUME	LEVEL/ LOCATION	FILE TYPE	DISCIPLINE/ ROLE	SHEET No	REV
2303 -	AU -	00 -	01 -	DR -	A -	100	P1