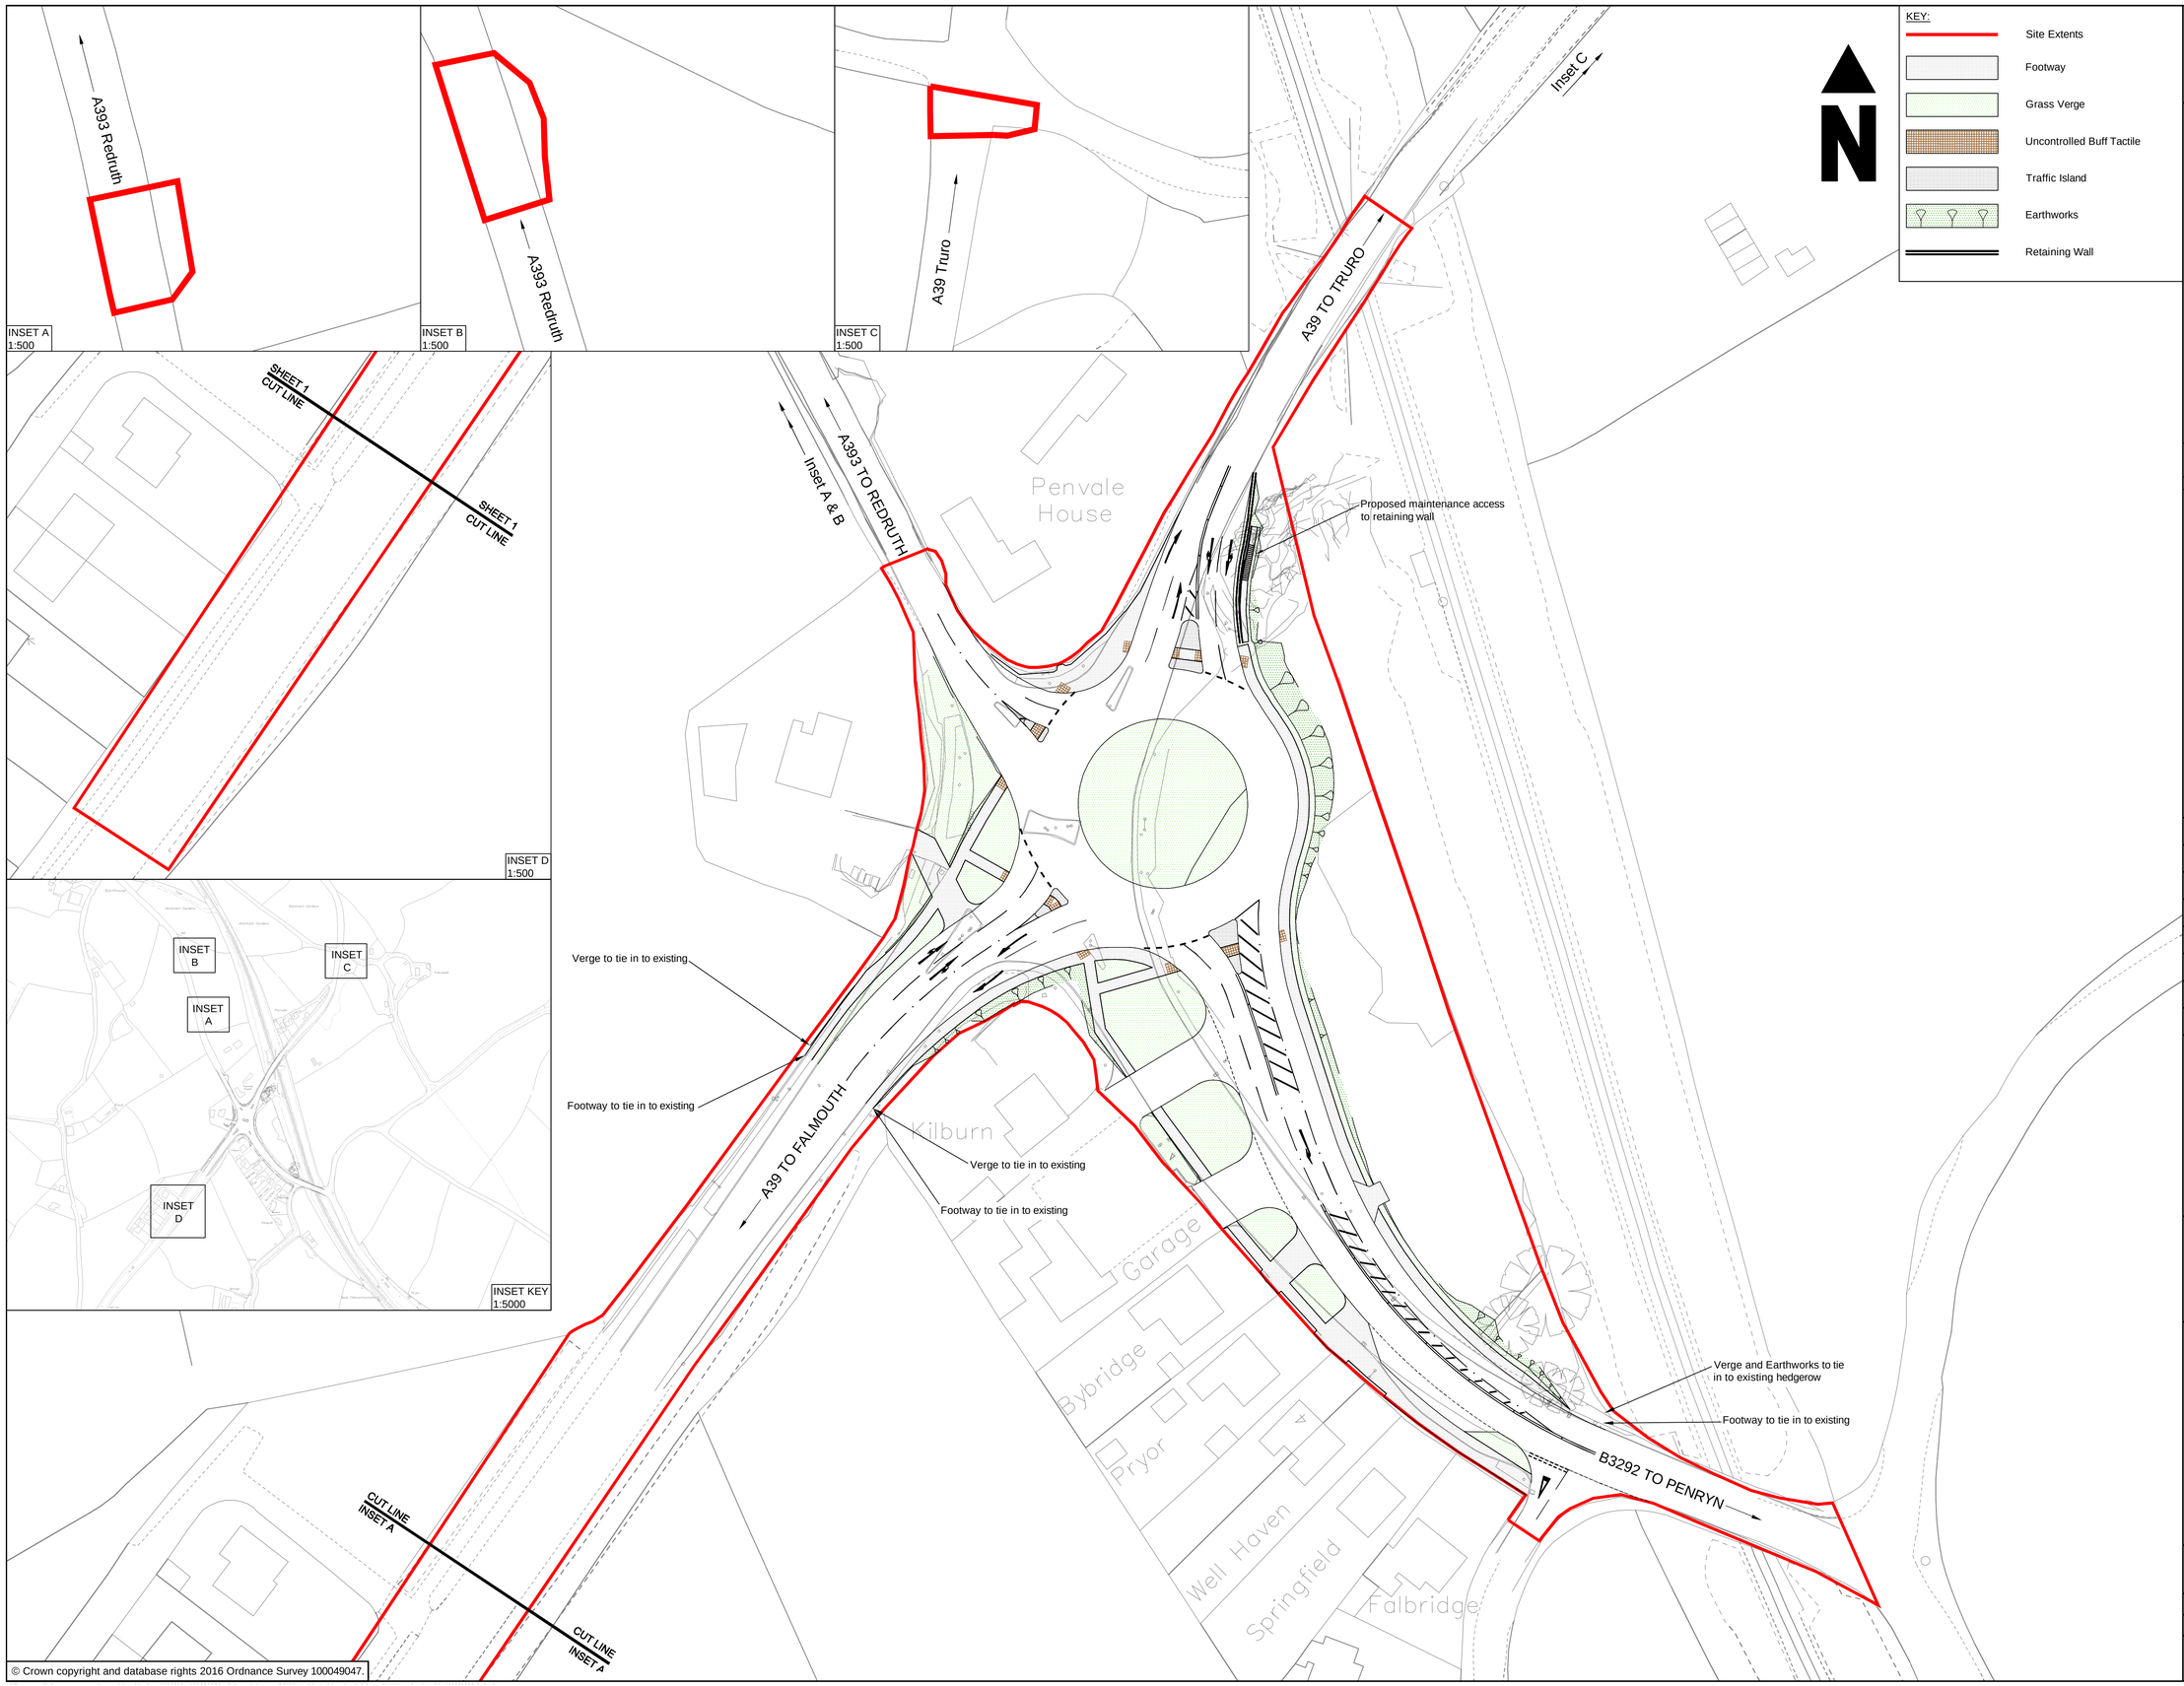

© Crown copyright and database rights 2016 Ordnance Survey 100049047.

KEY:

- Site Extents
- Footway
- Grass Verge
- Uncontrolled Buff Tactile
- Traffic Island
- Earthworks
- Retaining Wall

© This drawing is Copyright. It should not be relied on or used in circumstances other than those for which it was originally prepared and for which Cornwall Council was originally commissioned. Cornwall Council accepts no responsibility for this drawing to any party other than the person(s) by whom it was commissioned.

NOTES:

1. All dimensions are in metres unless otherwise stated.
2. Do not scale from this drawing.
3. Insets A to D provided to show site extents only. Proposals relating to these areas are shown on drawings 70020998-0201 and 70020998-1201.

HEALTH AND SAFETY INFORMATION

SIGNIFICANT OR EXCEPTIONAL RISKS ARE IDENTIFIED BELOW

CONSTRUCTION PHASE

1. PLEASE REFER TO THE HAZARD RISK REGISTER AND THE WORKS INFORMATION FOR DETAILS OF THE RISKS ASSOCIATED WITH THIS WORK.
2. IN PREPARATION OF CONSTRUCTION METHOD STATEMENTS CONSIDERATION SHOULD BE GIVEN TO THE CLOSE PROXIMITY OF ANY STRUCTURES THAT MAY BE AFFECTED BY CONSTRUCTION.
3. RESIDUAL HAZARDS ARE LISTED HERE AND REFERENCED ON THE CONSTRAINTS PLAN 70020998-0103.
   - i. POTENTIAL ASBESTOS BURIED IN THIS LOCATION.
   - ii. STATUTORY UNDERTAKERS OVERHEAD AND UNDERGROUND PLANT IN THE AREA.
   - iii. WORKING NEAR LIVE TRAFFIC.
   - iv. CLOSE PROXIMITY TO STEEP CUTTING SLOPE.
   - v. CLOSE PROXIMITY TO RAILWAY LINE.
   - vi. BENCHED QUARRY WITH STEEP FACES.
   - vii. PETROL FUELING STATION ADJACENT TO SITE
4. THE CONTRACTOR SHALL REFER TO STATUTORY UNDERTAKERS LAYOUT DRAWINGS AND IDENTIFY LOCATIONS OF EXISTING UNDERGROUND SERVICES PRIOR TO CARRYING OUT EXCAVATION WORKS.

REV	DATE	NATURE OF REVISION
-	10/08/16	FIRST ISSUE

REVISIONS

one and all owes hag oll
CORNWALL COUNCIL

CORMAC SOLUTIONS

WSP | PARSONS BRINCKERHOFF

PROJECT:
T5134-001
TRELUSWELL
DETAILED DESIGN

DRAWING TITLE:
GENERAL ARRANGEMENT

SHEET 1 OF 1

SCALE:
1:500 @ A1

PROJECT MANAGER: CB		DRAWN BY: AW	
CHECKED: TP	10/08/16	APPROVED: CB	10/08/16

DRAWING NO: 70020998-0101

REVISION: -