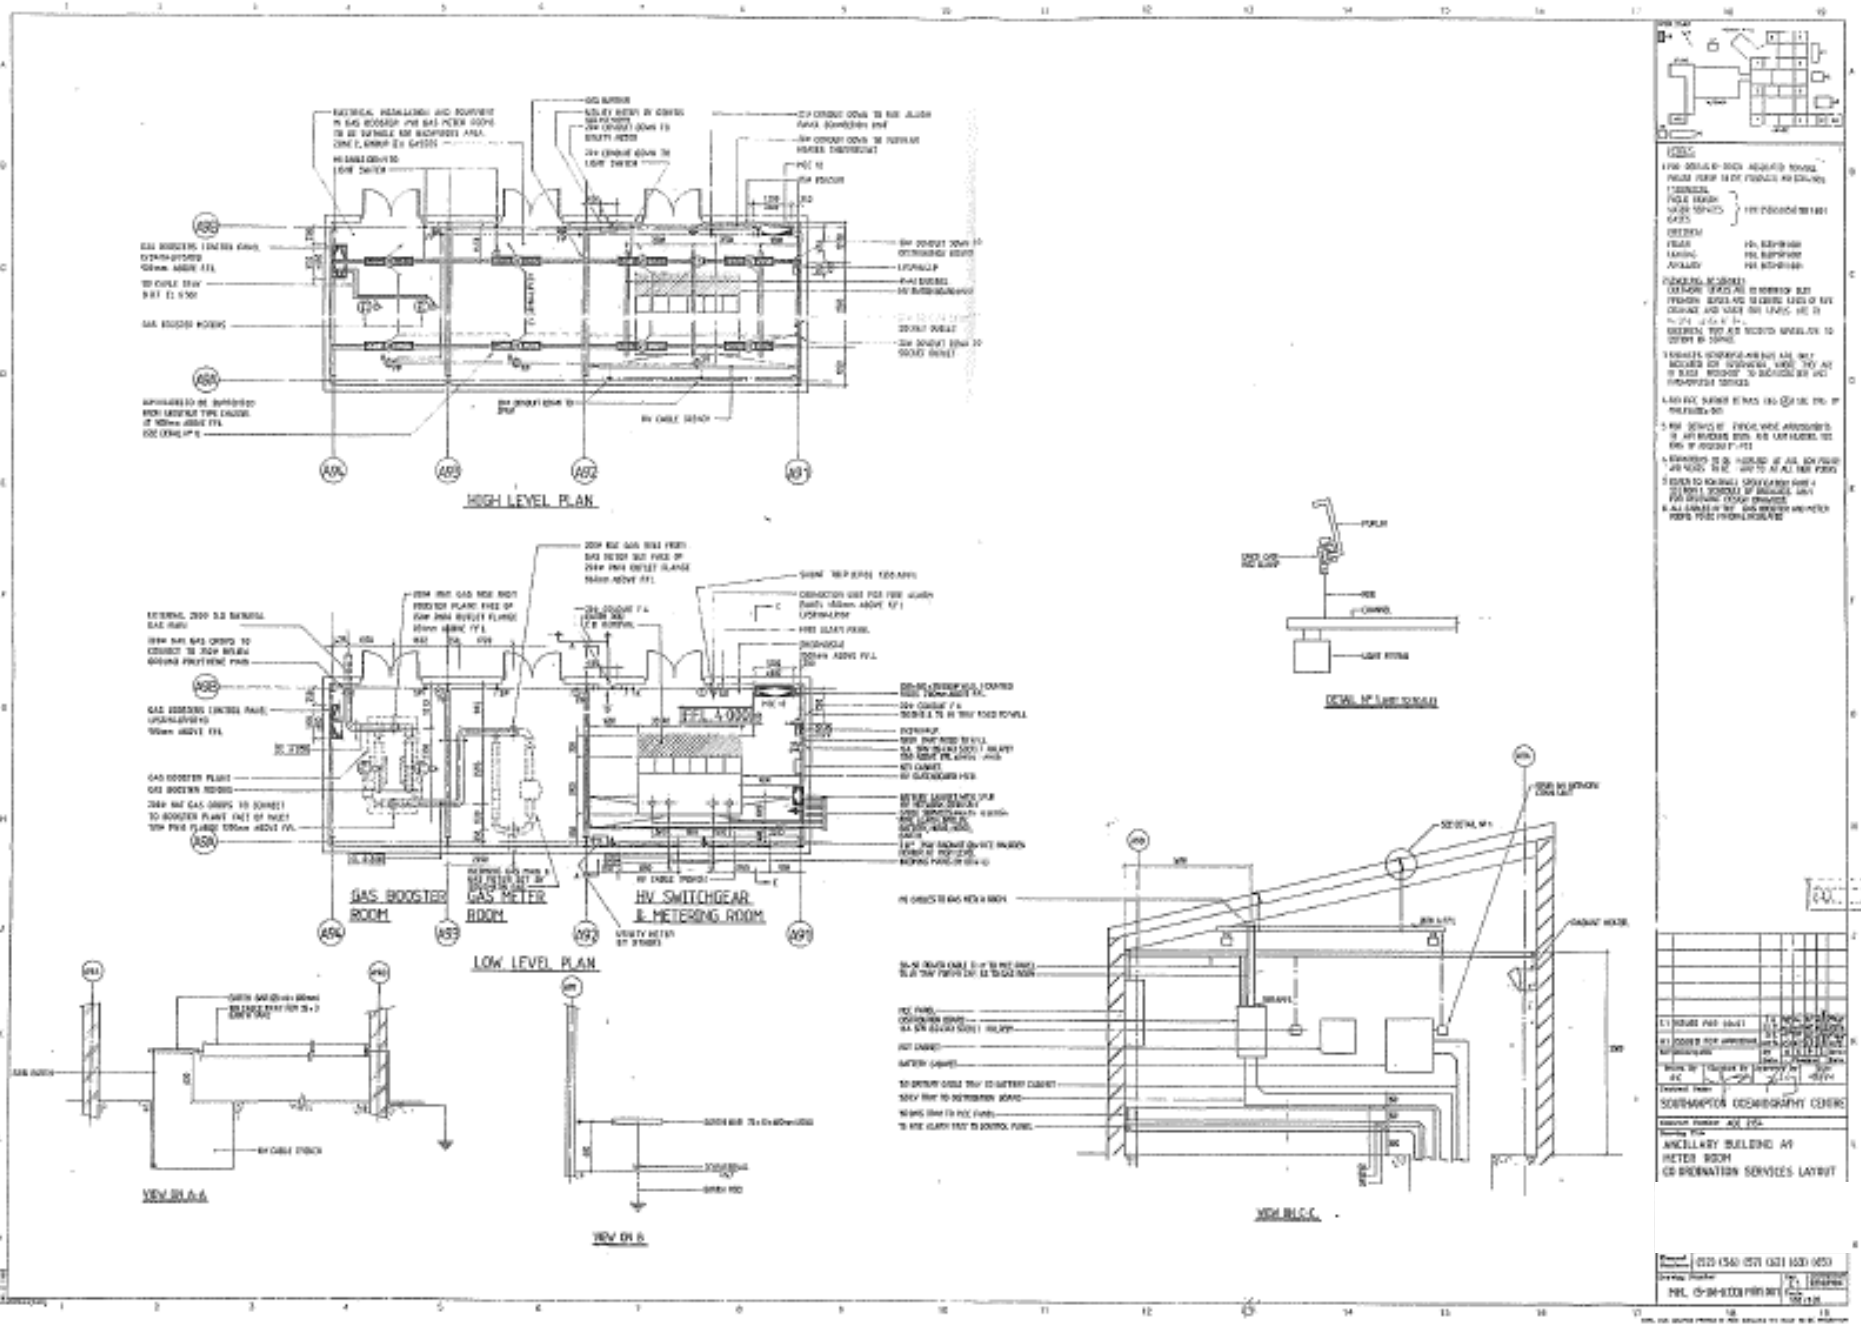
HIGH LEVEL PLAN
LOW LEVEL PLAN
GAS BOOSTER ROOM
GAS METER ROOM
HV SWITCHGEAR & METERING ROOM
DETAIL Nº 1
VIEW B.B.A
VIEW DR A
VIEW B.B.C.
SOUTHAMPTON OCEANOGRAPHY CENTRE
ANCILLARY BUILDING A1
METER ROOM
CO-ORDINATION SERVICES LAYOUT