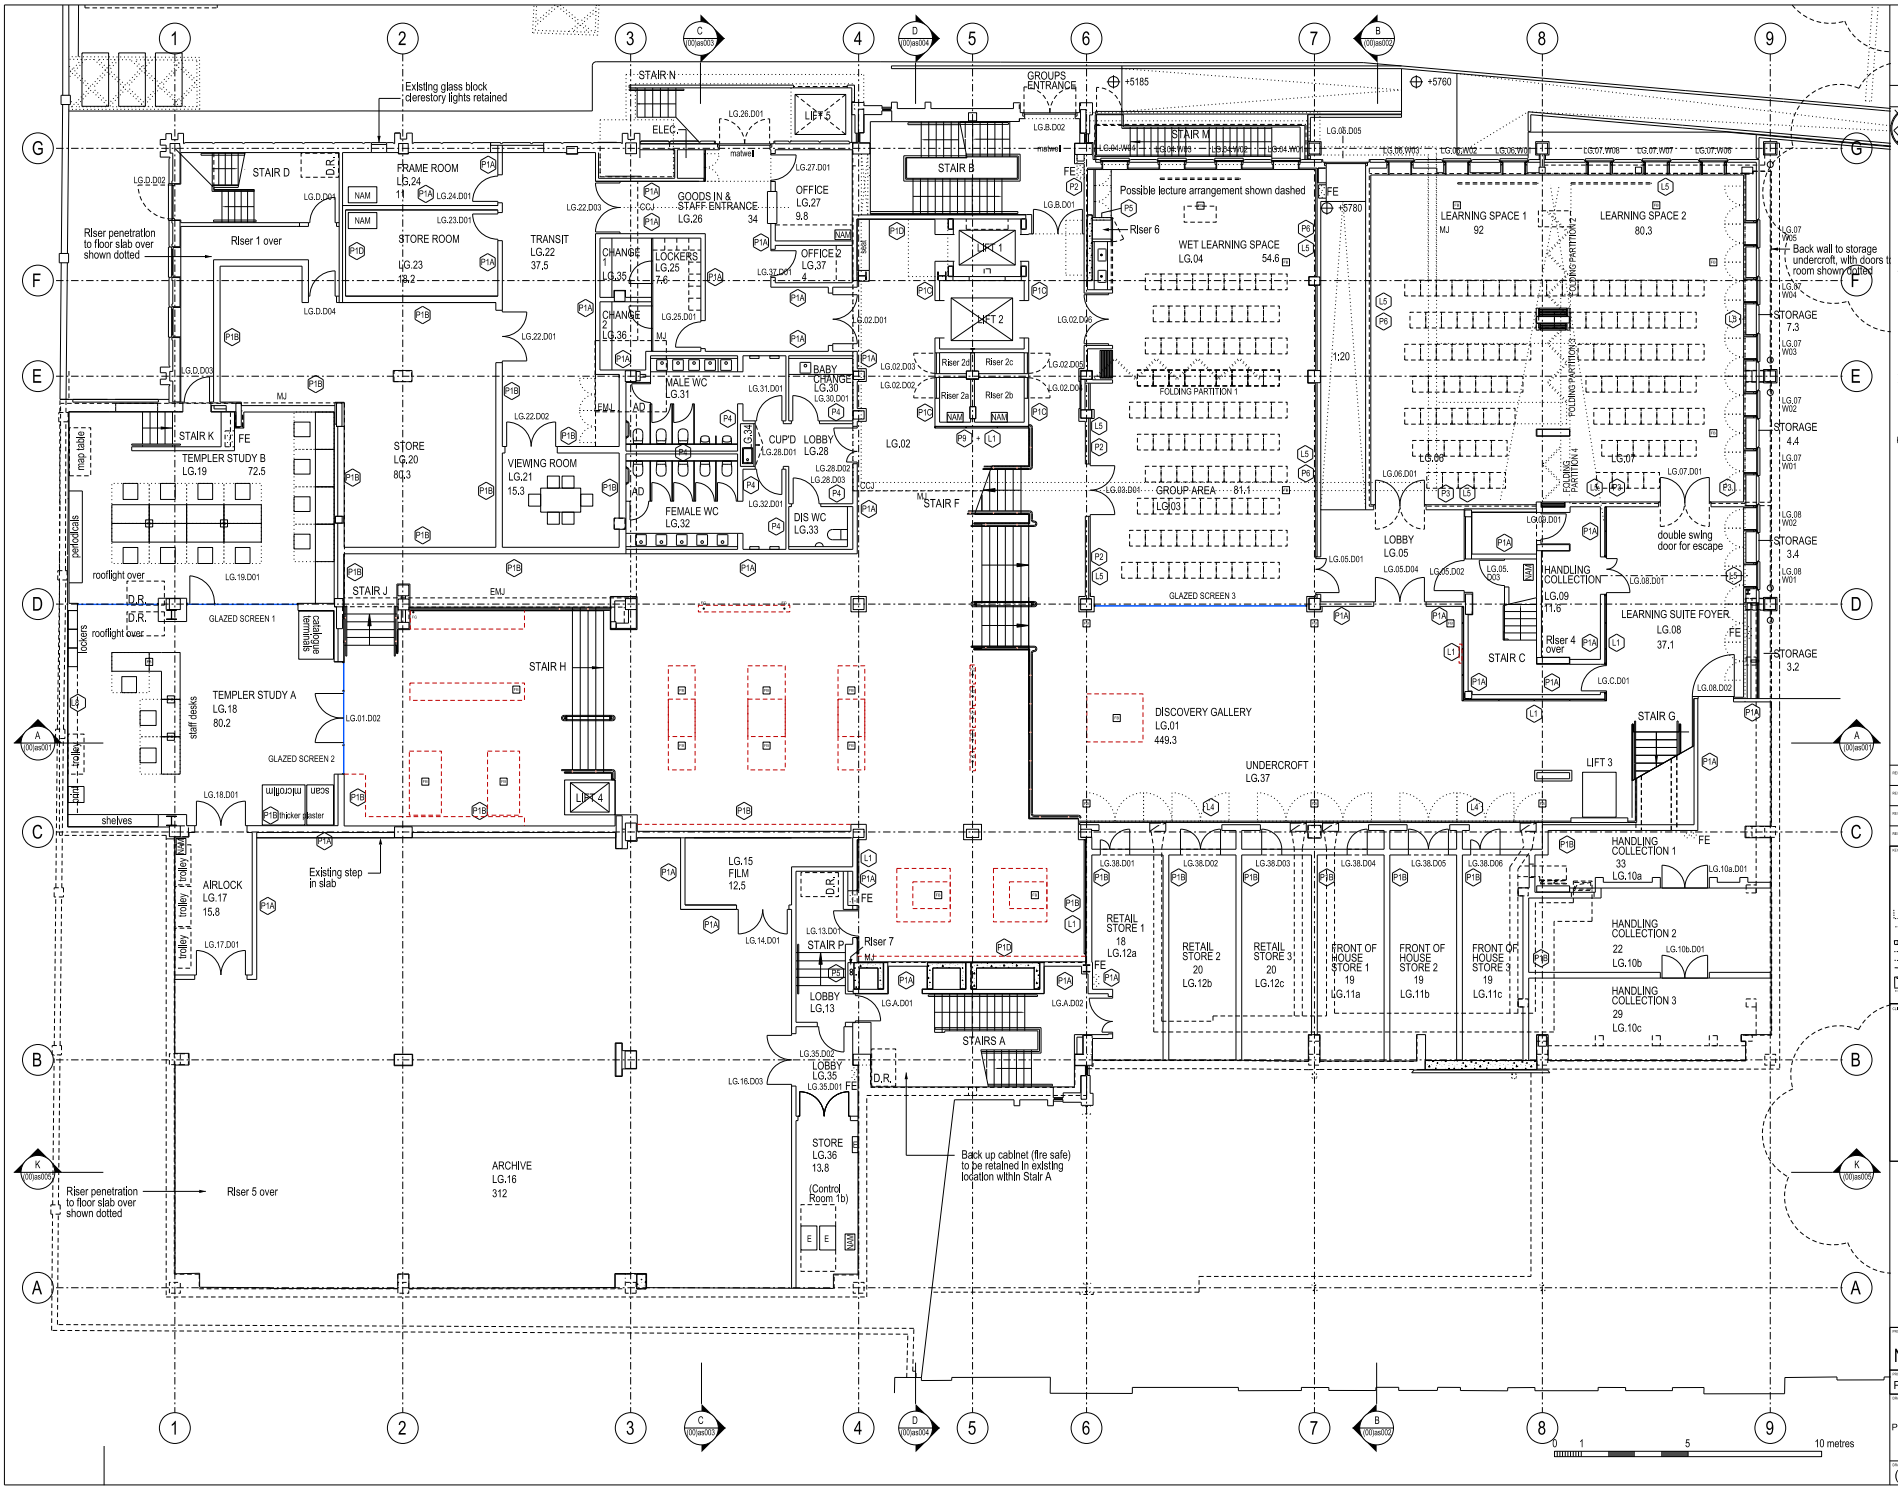

BUILDING DESIGN PARTNERSHIP LTD SHALL HAVE NO RESPONSIBILITY FOR ANY USE MADE OF THIS DOCUMENT OTHER THAN FOR THAT WHICH IT WAS PREPARED AND ISSUED.

ALL DIMENSIONS SHOULD BE CHECKED ON SITE.

DO NOT SCALE FROM THIS DRAWING.

ANY DRAWING ERRORS OR DIVERGENCES SHOULD BE BROUGHT TO THE ATTENTION OF BUILDING DESIGN PARTNERSHIP LTD AT THE ADDRESS SHOWN BELOW.

NOTES

Please read these drawings in conjunction with:

- general arrangment plans, sections and elevations
- structural engineer's drawings and specification
- services engineer's drawings and specification

- Any discrepancies or divergences between the survey information upon which BDP's drawings are based and the 'as built' existing building fabric on site should be brought to the attention of the design team immediately upon discovery.

- Cafe/ Kitchen layout in abeyance - pending Client review and approval

- Retail layout in abeyance - pending receipt of Client brief and design development

- Control room sizes subject to final coordination with Exhibition Designer following completion of VE exercise

Roof plant layout subject to Stage F coordination

KEY:

P1A	PARTITION TYPES
L1	LINING TYPES
D.R.	DISABLED REFUGE
FE	FIRE EXTINGUISHERS

NOT YET ISSUED

REVISION DESCRIPTION	DRAWN	REVIEWED	DATE
C2 For Consturction	DA	VR	27.04.15
C1 For Consturction	DA	VR	19.03.15
F2 Stage F Issue: For Approval	DA	VR	05.03.15
F1 Stage F Issue: For Approval	DA	VR	05.02.15

KEY PLAN

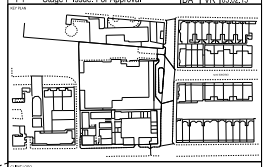

CLIENT LOGO

NATIONAL ARMY MUSEUM

BDP.

16 Brewhouse Yard
Clerkenwell
London, EC1V 4LJ
United Kingdom

T +44 (0)20 7812 8000
F +44 (0)20 7812 8399
www.bdp.com

PROJECT TITLE

National Army Museum

PROJECT NUMBER

P2005413

DRAWING TITLE

PROPOSED LOWER GROUND PLAN -1 / -2

SCALE 100@A1 200@A3

DATE 25/03/2013

DRAWING No. (20)ap002

REVISION C3