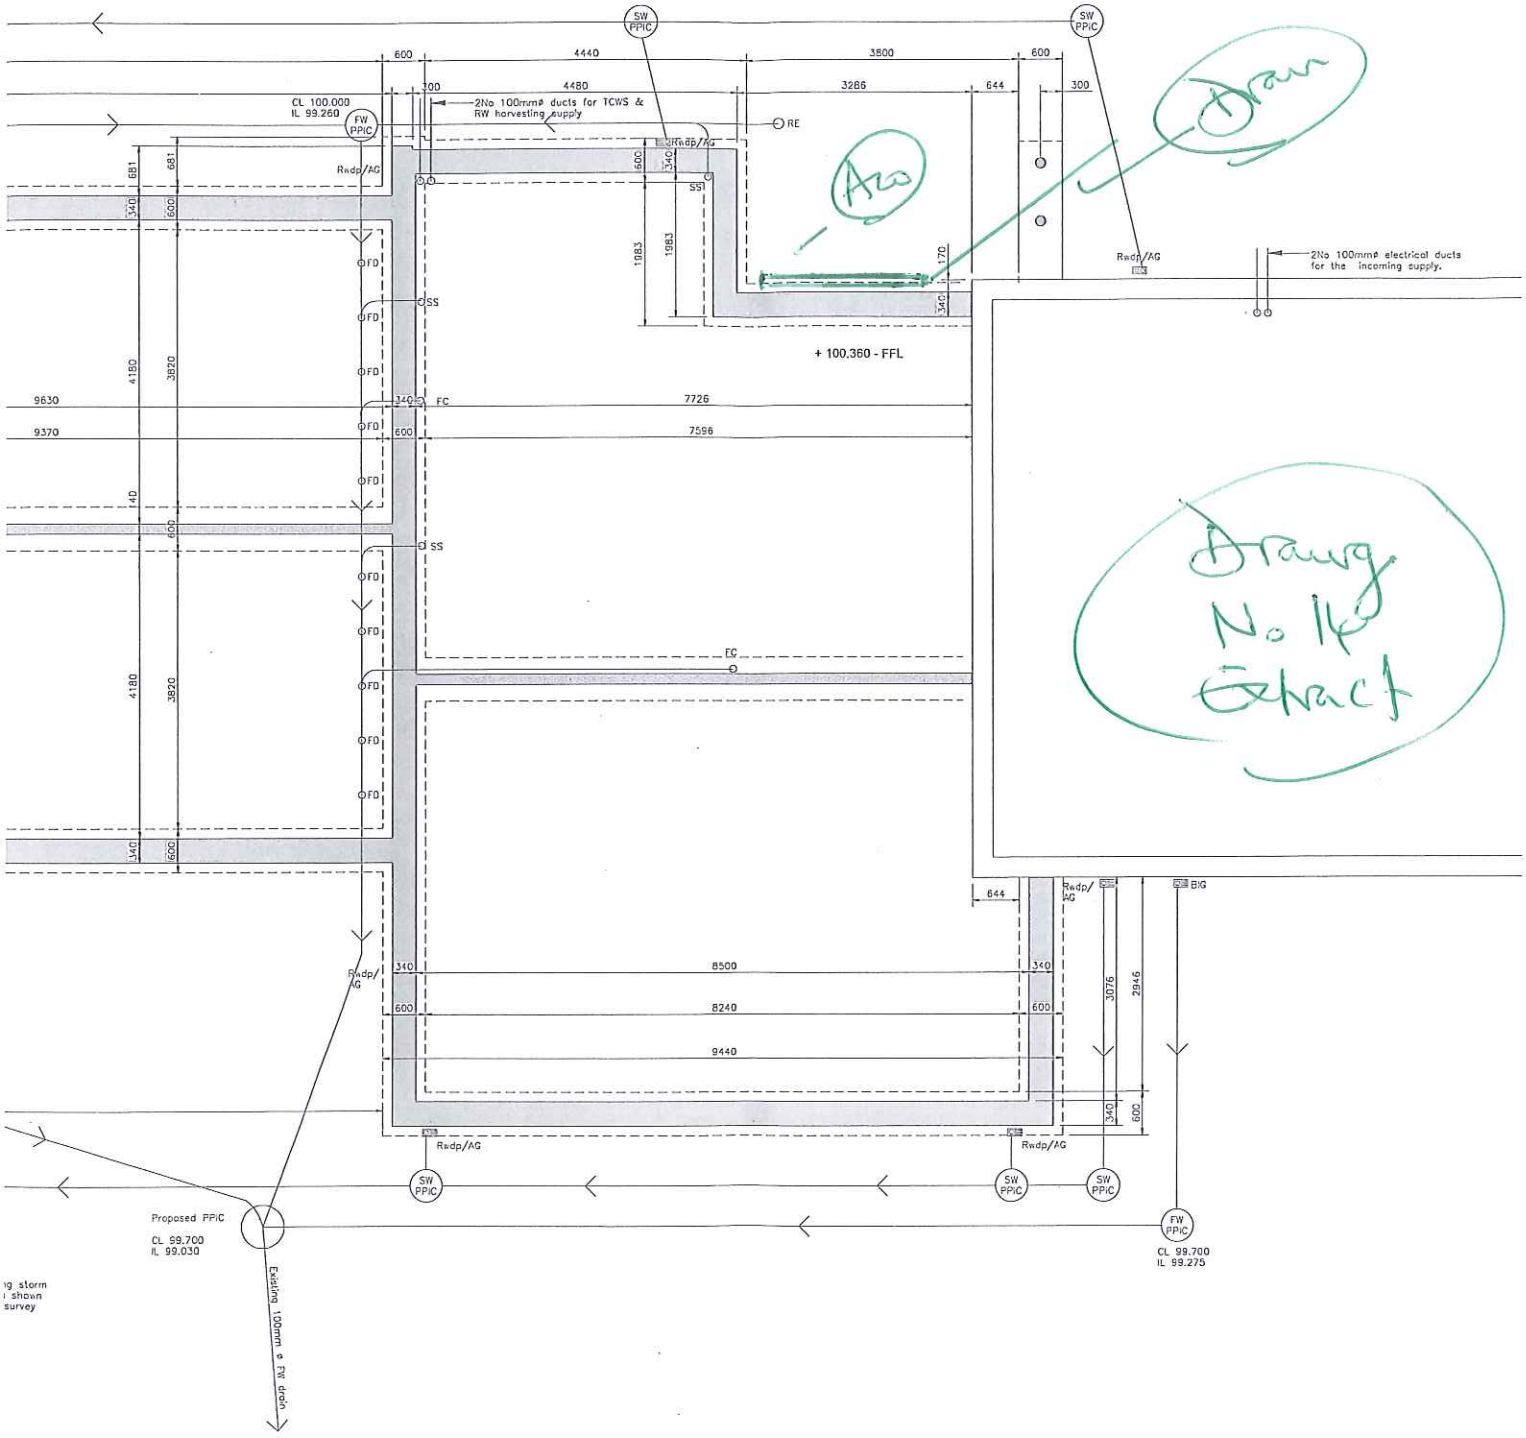
SW PPIC
FW PPIC
CL 100.000
IL 99.260
2No 100mmø ducts for TCWS & RW harvesting supply
RE
Rwdp/AG
SS
FD
FC
EC
+ 100.360 - FFL
2No 100mmø electrical ducts for the incoming supply.
BIG
Proposed PPIC
CL 99.700
IL 99.030
Existing 100mm ø FW drain
CL 99.700
IL 99.275
Drawing No 14 Extract