DO NOT SCALE THIS DRAWING OR INTERROGATE AUTOCAD DRAWING FILE. CONTRACTORS WILL BE HELD RESPONSIBLE FOR TAKING AND CHECKING ALL CRITICAL DIMENSIONS ON SITE.
© CROWTHER ASSOCIATES ARCHITECTS LLP © - ALL RIGHTS RESERVED

rev	date	amendment	dwn	chkd
A	07.06.19	Widow positions revised (wall positions remain). Renshaw WC reinstated. WG12 opening adjusted to brick dims.	cad	rk
B	17.06.19	Stair detail revised and updated; cross ref added. DG04 and DG17 adjusted to brick dims. Safety panes added DG08A-B.	cad	gt
C	26.05.20	New kitchen-store made smaller. Window removed	sk	gt
D	08.06.20	New kitchen-store omitted. Ext.door pos. moved. Manhole (internal) in the kit. will not be relocated. New double sealed cover required. New beam to kitchen opening. Notes on external and internal drainage and kitchen layout added. Ex. kitchen side window to be re-used. (WG13)	sk	gt

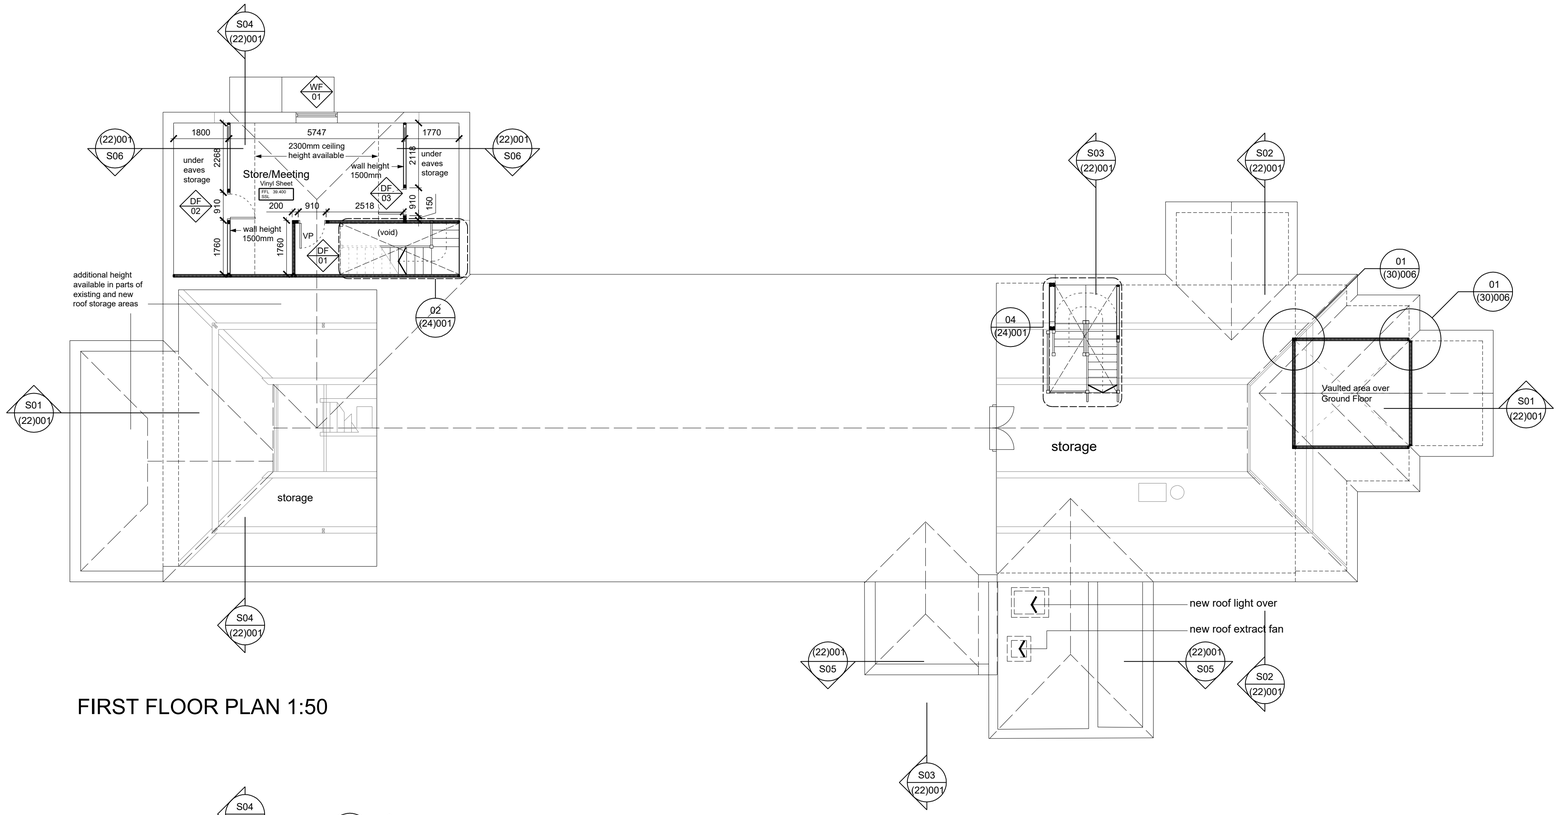

FIRST FLOOR PLAN 1:50

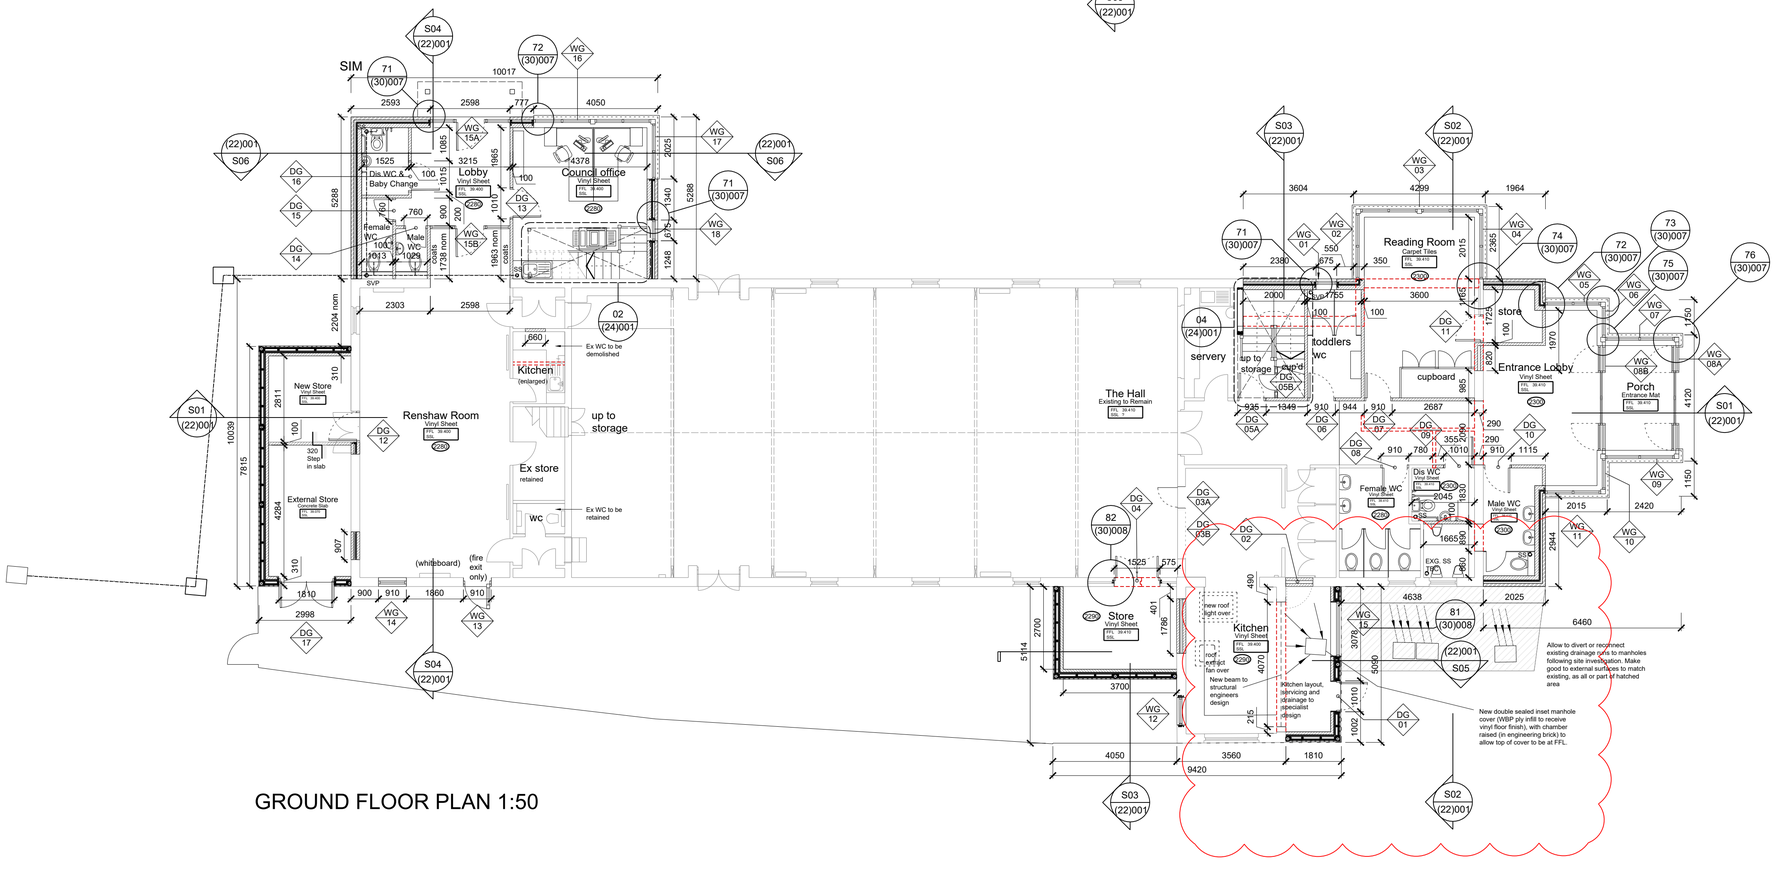

GROUND FLOOR PLAN 1:50

Scale in Metres
0 1 2 3 4 5 8

CROWTHER ARCHITECTS ASSOCIATES
CROWTHER ASSOCIATES ARCHITECTS LLP
PELHAM HOUSE
25 PELHAM SQUARE
BRIGHTON BN14ET
T: 01273 695535
www.crowtherassociates.co.uk

client
Wivelsfield Village Hall

project
Wivelsfield Village Hall Extensions

drawing
GENERAL ARRANGEMENT
GROUND AND FIRST FLOOR PLANS

date	scale	drawn	checked
Jun 2020	1:100 @ A1	CAD	gt

status
TENDER

job no	dwg no	revision
C-1732	(20)005	T1