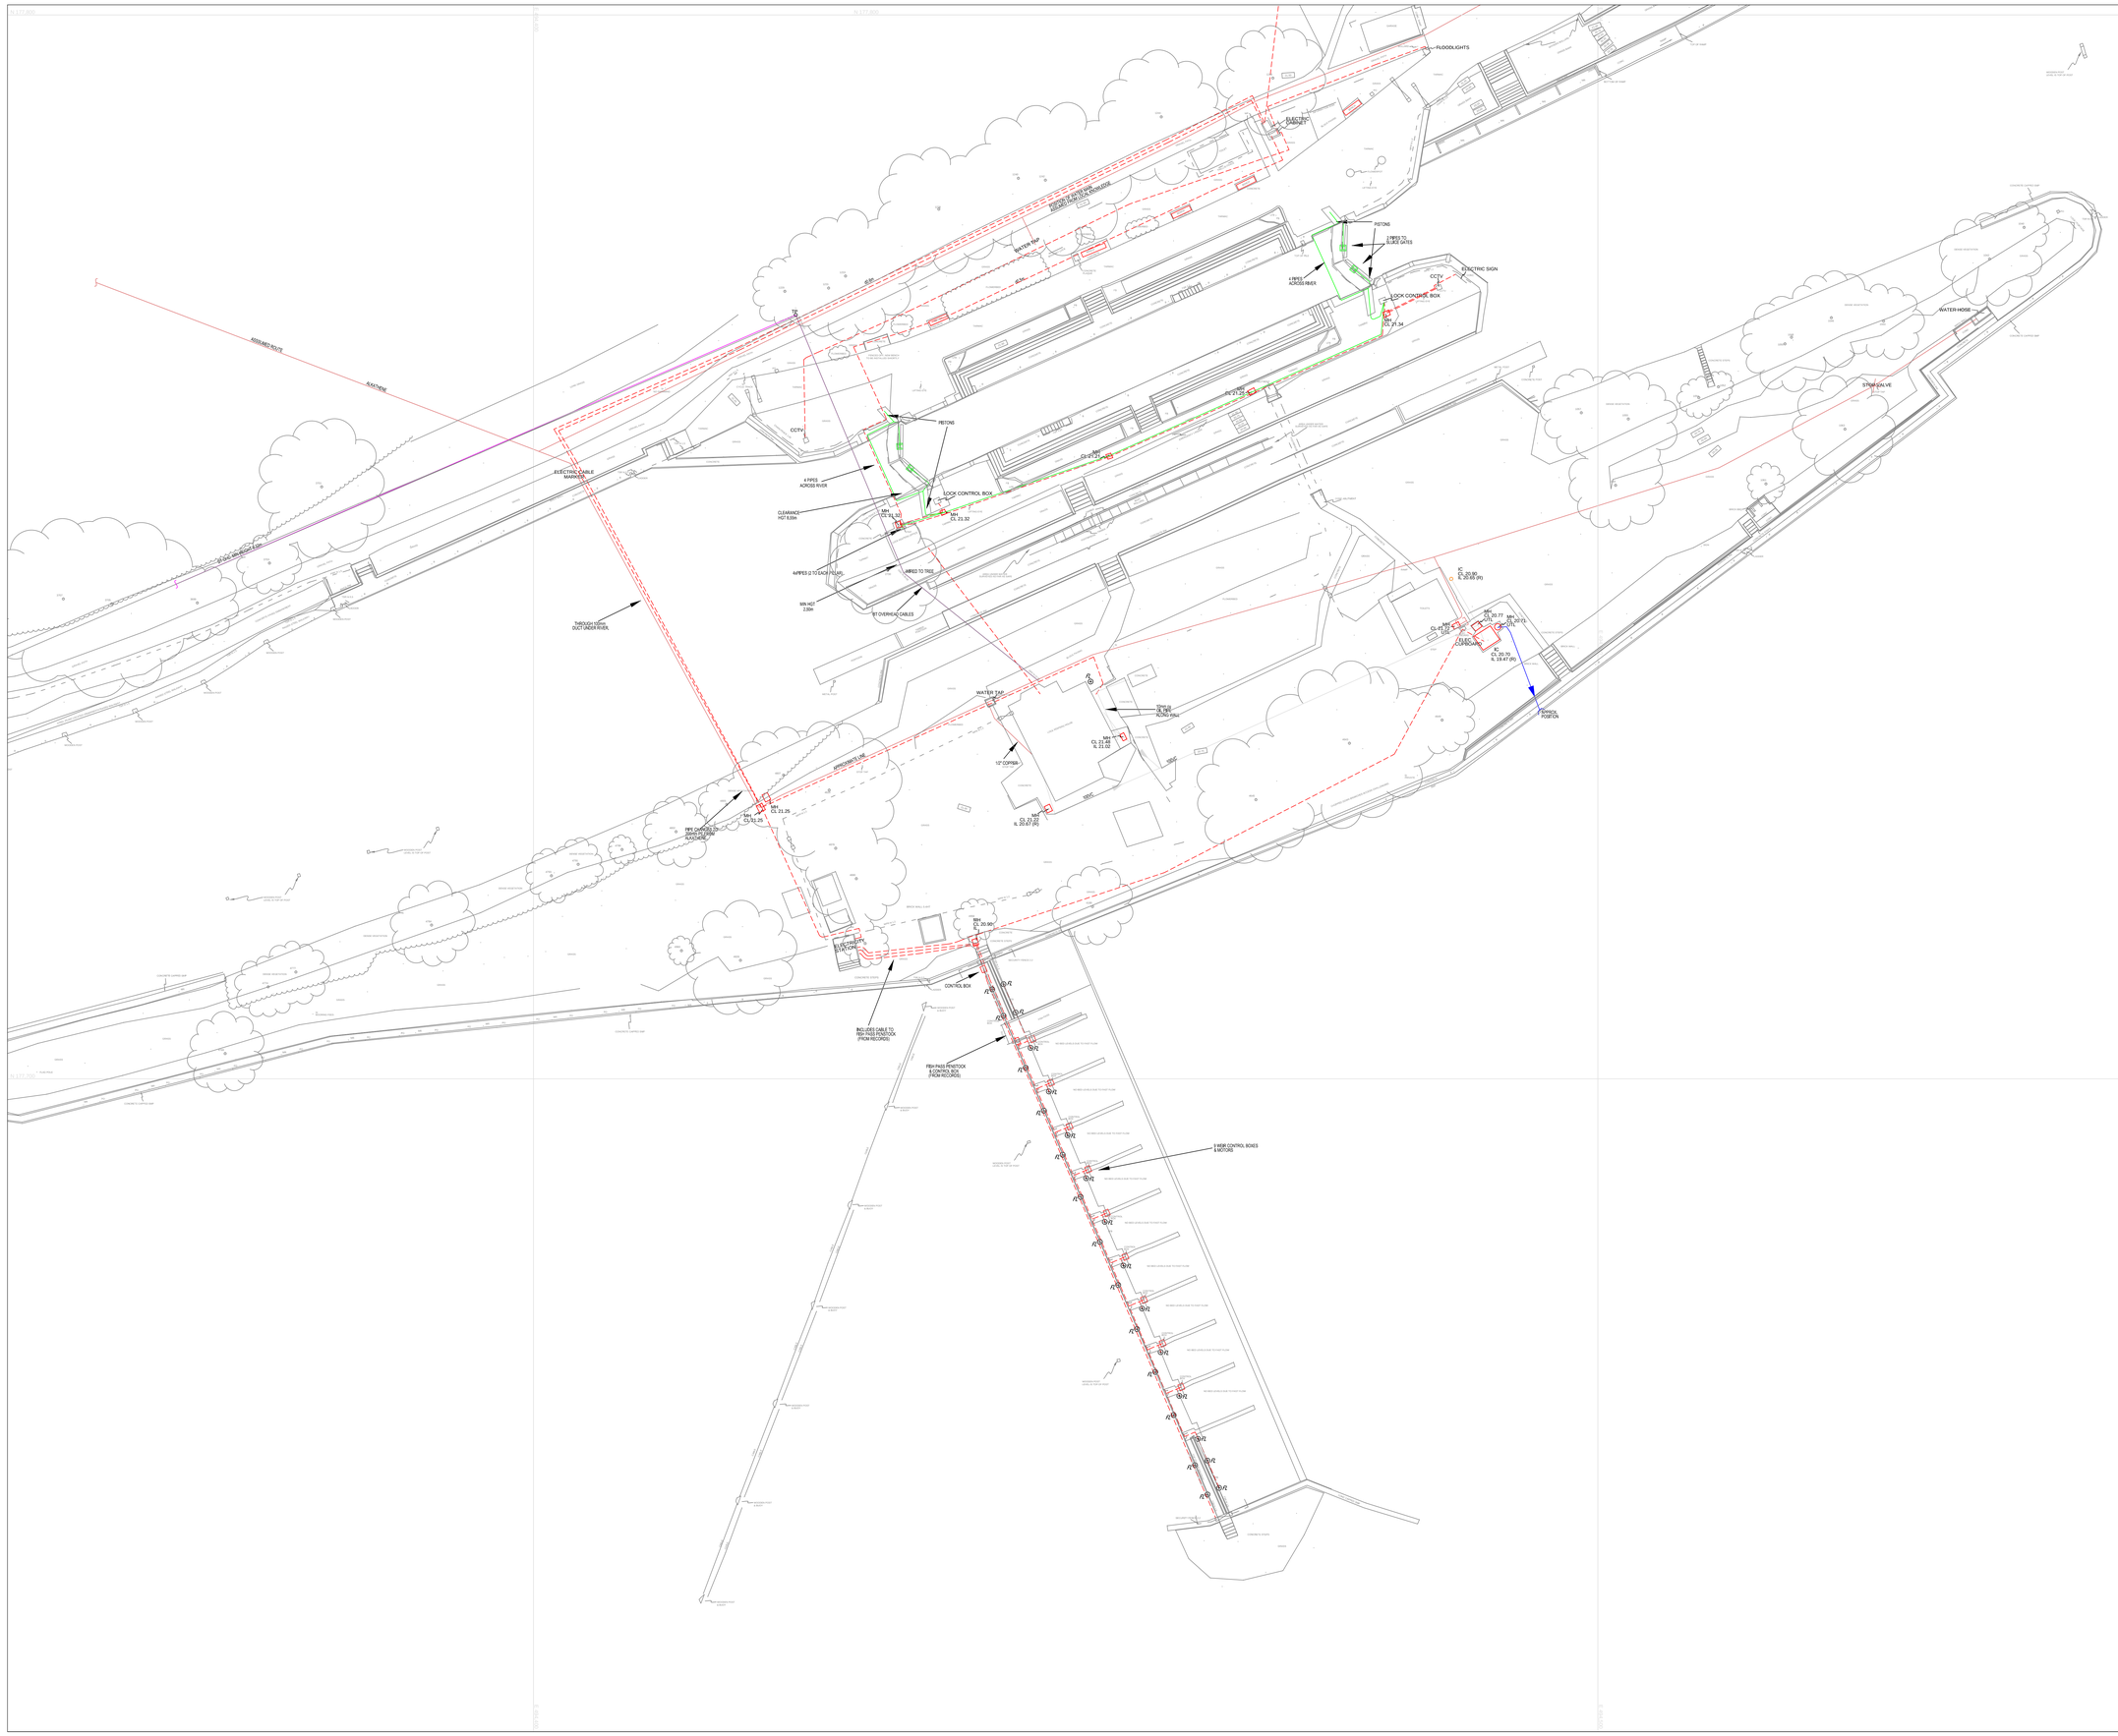

STORM GEOMATICS LIMITED
UNIT 2B
DITCHFORD FARM
NR. MORETON-IN-MARSH
GLOUCESTERSHIRE
GL56 9RD

TEL: 01608 664910
FAX: 01608 664910

EMAIL: mail@storm-geomatics.com
WEB: www.storm-geomatics.com

NOTES:

1. A REPORT HAS BEEN PRODUCED FOR THIS SURVEY.

ALL LEVELS ARE METRES ABOVE ORDNANCE DATUM UNLESS OTHERWISE STATED.
ALL DIMENSIONS & CHAINAGES ARE IN METRES UNLESS OTHERWISE STATED.

SURVEY LEGEND

AB	AIR BRICK	FH	FIRE HYDRANT	PWF	POST & WIRE FENCE
AV	AIR VALVE	FHM	FIRE HYDRANT MARKER	RB	RIGHT BANK
B	BOREHOLE	FL	FLOOD LIGHT	RC	RODDING EYE
BR	BOLLOW BEACON	FP	FENCE POST	RL	ROAD SIGN
BDY	BOUNDARY	FWM	FOUL WATER MANHOLE	RTW	RETAINING WALL
BH	BOREHOLE	G	GULLY	SCP	SCAFFOLD PIPE
BL	BED LEVEL	GL	GROUND LEVEL	SC	STOP COCK
BRK	BRICKWORK	GP	GATE POST	SDP	STAND PIPE
BT	BT MANHOLE	GV	GAS VALVE	SP	SIGN POST
BM	BENCH MARK	GV	GAS VALVE	SL	SUPPLY LEVEL
CH	CHAINAGE	HW	HEADWALL	SWM	SURFACE WATER MANHOLE
BWF	BARBED WIRE FENCE	IC	INSPECTION CHAMBER	SWF	SHEET METAL PILING
CHF	CLOSE BOARDED FENCE	IL	INVERT LEVEL	SP	SIGN POST
CHF	CLOSE BOARDED FENCE	K	KERB LEVEL	SV	SLUICE VALVE
CL	COVER LEVEL	MF	MESHCREEN FENCE	SV	SLUICE VALVE
CLF	CHAIN LINK FENCE	MH	MANHOLE	SWP	SOIL VENT PIPE
CONC	CONCRETE	ML	KERB INLET GULLY	SWF	SHEEP WIRE FENCE
CP	CONCRETE POST	LB	LEFT BANK	TBM	TEMPORARY BENCH MARK
CPF	CONCRETE PALING FENCE	LS	LAMP STANDARD	TOW	TOP OF WALL/FENCE/POST
CR	CYCLE RACK	LP	LAMP POST	TP	TELECOM CABINET
CTV	CABLE TV MANHOLE	MB	MOORING BOLLARD	TMH	TELECOM MANHOLE
D	DRAIN	MF	MESH CREEN/PALE FENCING	TL	TOP OF LEVEL (EL)
DA	DROP ASTRI	MP	MARKER POST	TL	TRAFFIC LIGHT
DL	DECK LEVEL	MKR	MARKER	TLB	TRAFFIC LIGHT BOX
DP	DRAIN POINT	MH	MANHOLE (TYPE)	TP	TELEGRAPH POLE
DPC	DAMP PROOF COURSE	MPF	METAL PALING FENCE	TSS	TIMBER RUBBING STRIP
DR	DOOR	MS	MILE STONE	TS	TREE STAMP
DW	DOG WASTE BIN	NB	NATIONAL BANK	TSP	TRIPLE STEEL RAILINGS
EA	ENVIRONMENT AGENCY	NRA	NATIONAL RIVERS AUTHORITY	UP	UTILITY POLE
EB	ELECTRICITY BOX	OHC	OVERHEAD CABLE	WB	WASTE BIN
EBF	ELECTRICITY BOX FENCE	OHL	OVERHEAD CABLES	WL	WATER LEVEL/WATER LINE
ECP	ELECTRICITY CABLE PIT	OSR	OPEN STEEL RAILINGS	WM	WATER METER
EMH	ELECTRICITY MANHOLE	P	PILE	WMF	WIRE MESH FENCE
EP	ELECTRICITY POLE	PB	PARKING BAY	WP	WOODEN POST
ER	EARTHING ROD	PM	PARKING METER	WPR	WOODEN POST & RAIL FENCE
ETL	ELECTRICITY TRANSMISSION LINE	PSF	POST & STRAND FENCE	WV	WATER VALVE
F	FENCE	PRF	POST & RAIL FENCE	WV	WATER VALVE
FBR	FISHBRIDGE	PTM	PARKING TICKET MACHINE		(Abbreviations apply to EA survey data only)

REV.	AMENDMENT	DRN	CHKD	DATE

CONTROL USED:

TYPE	DESCRIPTION	LEVEL

CONTROL USED:

TYPE	DESCRIPTION	LEVEL

Environment Agency

Thames Region

Kings Meadow House, Kings Meadow Road, Reading, Berkshire, RG1 8DQ

© COPYRIGHT RESERVED

PROJECT/WATERCOURSE

BOVENEY LOCK & WEIR – 11499

SITE/LIMITS

BOVENEY LOCK & WEIR
BOVENEY
RIVER THAMES
SITE SERVICES SHEET 1 OF 2

SURVEYED BY: STORM GEOMATICS LIMITED		Ref: TJEA3529
SURVEY DATE: MARCH 2013		
SCALE: 1:200	DRN: JE	CHKD: ARP
DATUM: OS NEWLYN	DATE: MAR 13	DATE: APR 13
GRID: OS NATIONAL GRID	DRAWING NO. SSR/T11499/09	REV. —
CAD FILENAME: T11499_SSR.DWG		