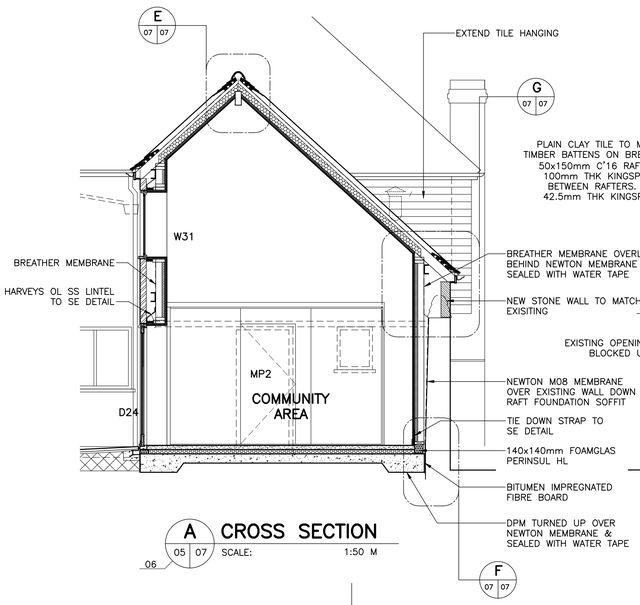

A CROSS SECTION
05 07 SCALE: 1:50 M
06

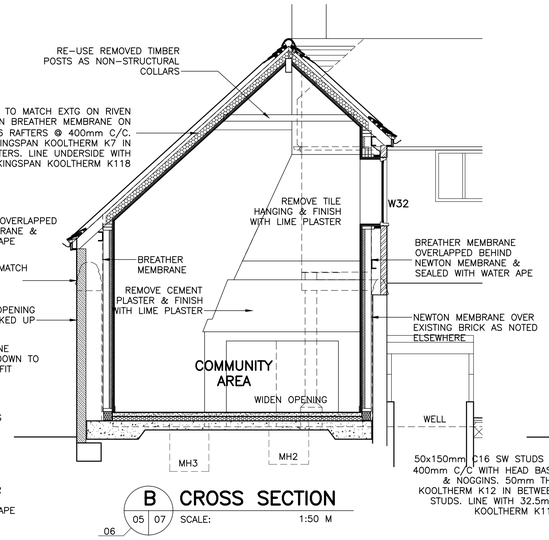

B CROSS SECTION
05 07 SCALE: 1:50 M
06

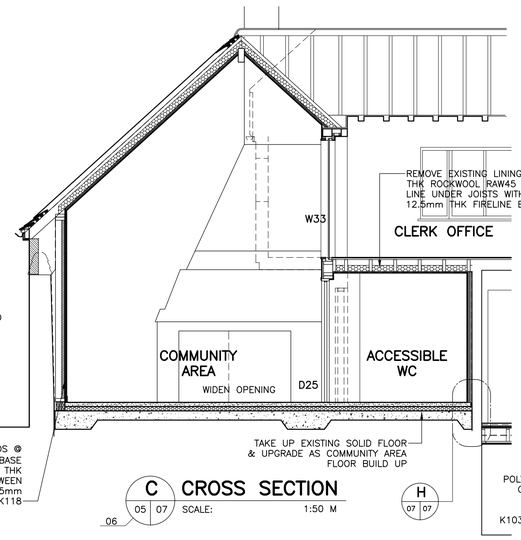

C CROSS SECTION
05 07 SCALE: 1:50 M
06

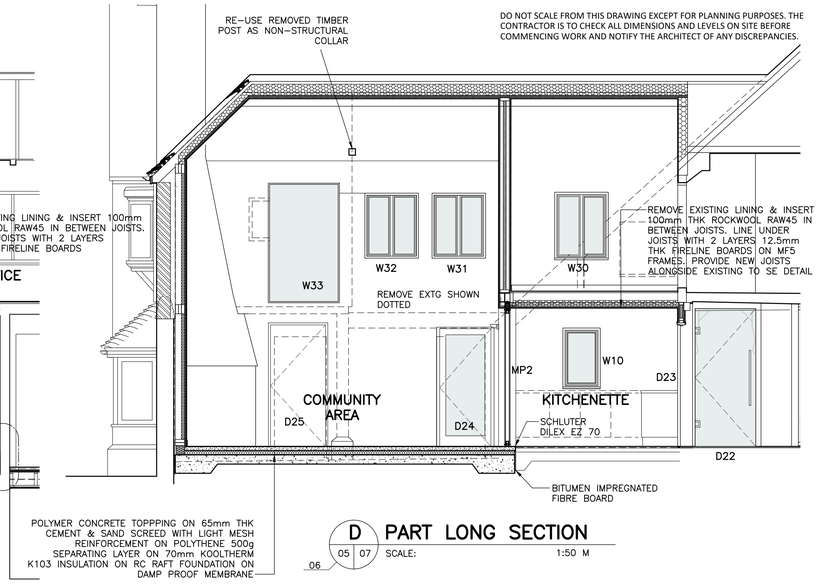

D PART LONG SECTION
05 07 SCALE: 1:50 M
06

DO NOT SCALE FROM THIS DRAWING EXCEPT FOR PLANNING PURPOSES. THE CONTRACTOR IS TO CHECK ALL DIMENSIONS AND LEVELS ON SITE BEFORE COMMENCING WORK AND NOTIFY THE ARCHITECT OF ANY DISCREPANCIES.

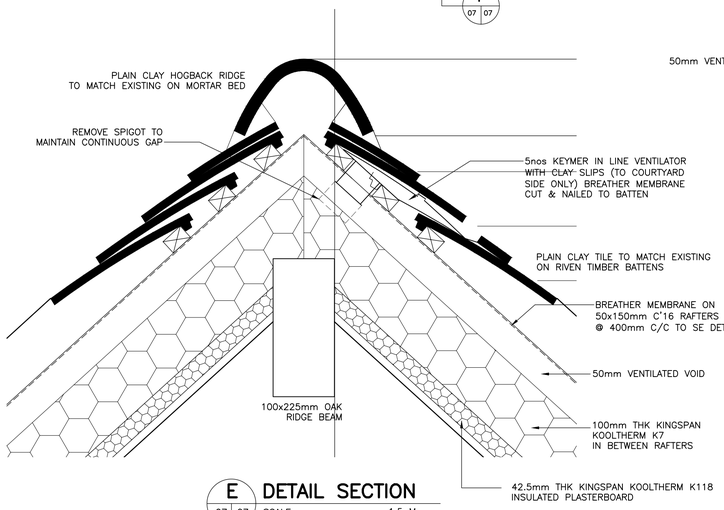

E DETAIL SECTION
07 07 SCALE: 1:5 M

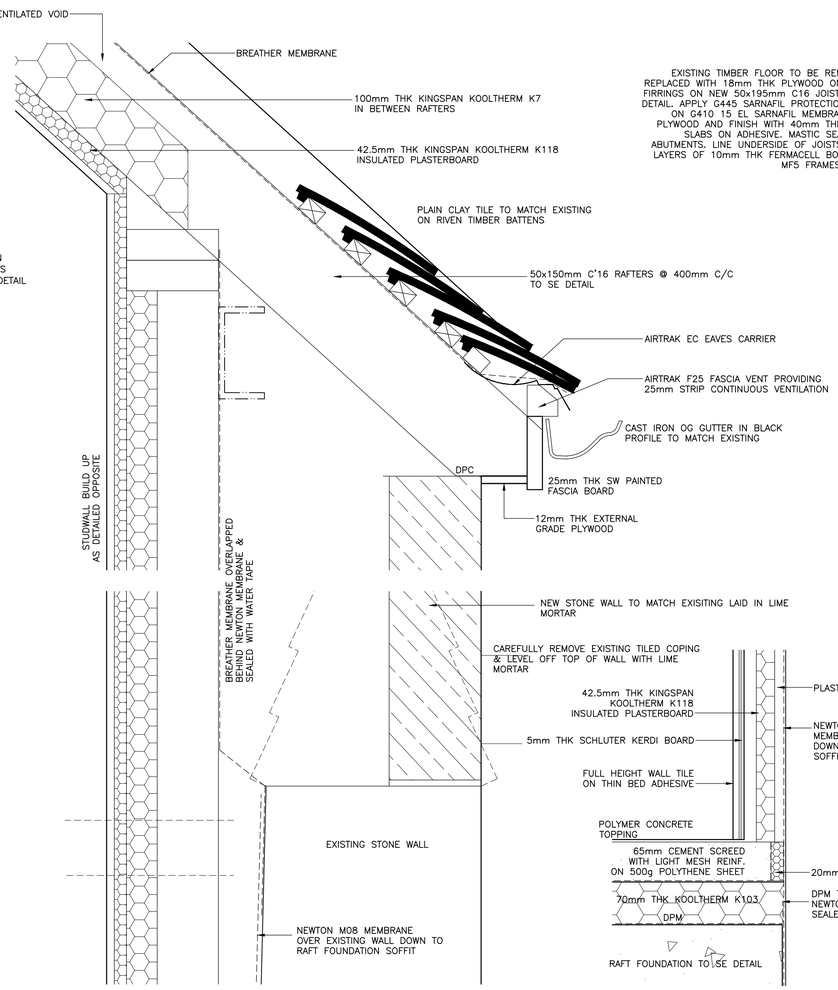

G DETAIL SECTION
07 07 SCALE: 1:5 M

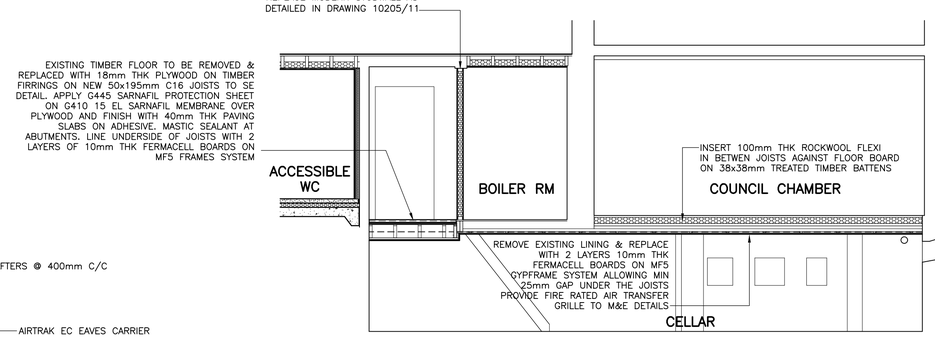

K CELLAR SECTION
06 07 SCALE: 1:50 M

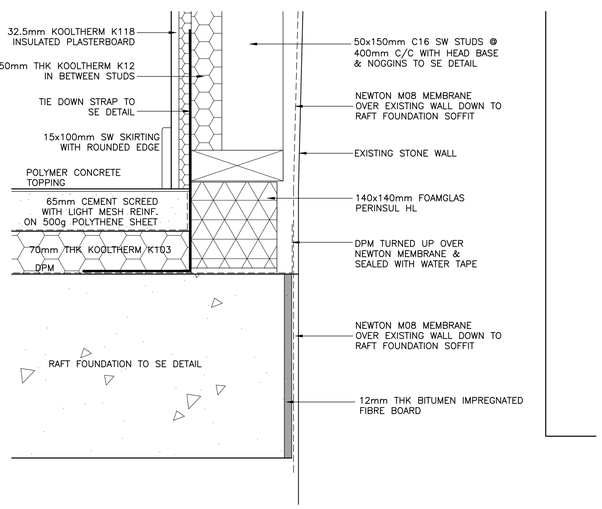

F DETAIL SECTION
07 07 SCALE: 1:5 M

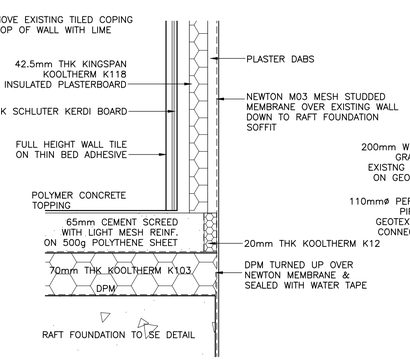

H DETAIL SECTION
07 07 SCALE: 1:5 M

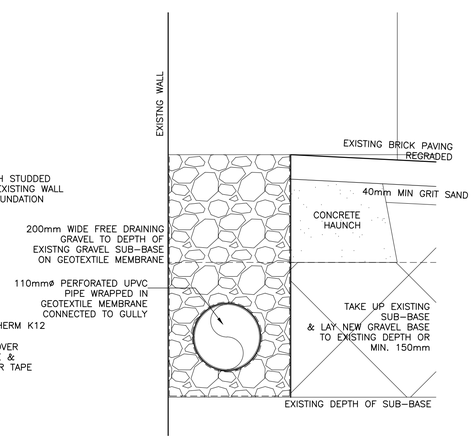

J DETAIL SECTION
05 07 SCALE: 1:5 M

REV.	DATE	DESCRIPTION

PROJECT

The Almonry High Street Battle

TITLE

Sections and Details

JOHN D CLARKE ARCHITECTS
2 West Terrace, Eastbourne, BN21 4QX · Telephone: 01323 411506
admin@jdcarchitects.co.uk www.jdcarchitects.co.uk

SCALE	DRAWING No.	DRAWN BY
as shown	10205/07	apr
DATE 08.11.19	REVISION	Original Paper Size A1