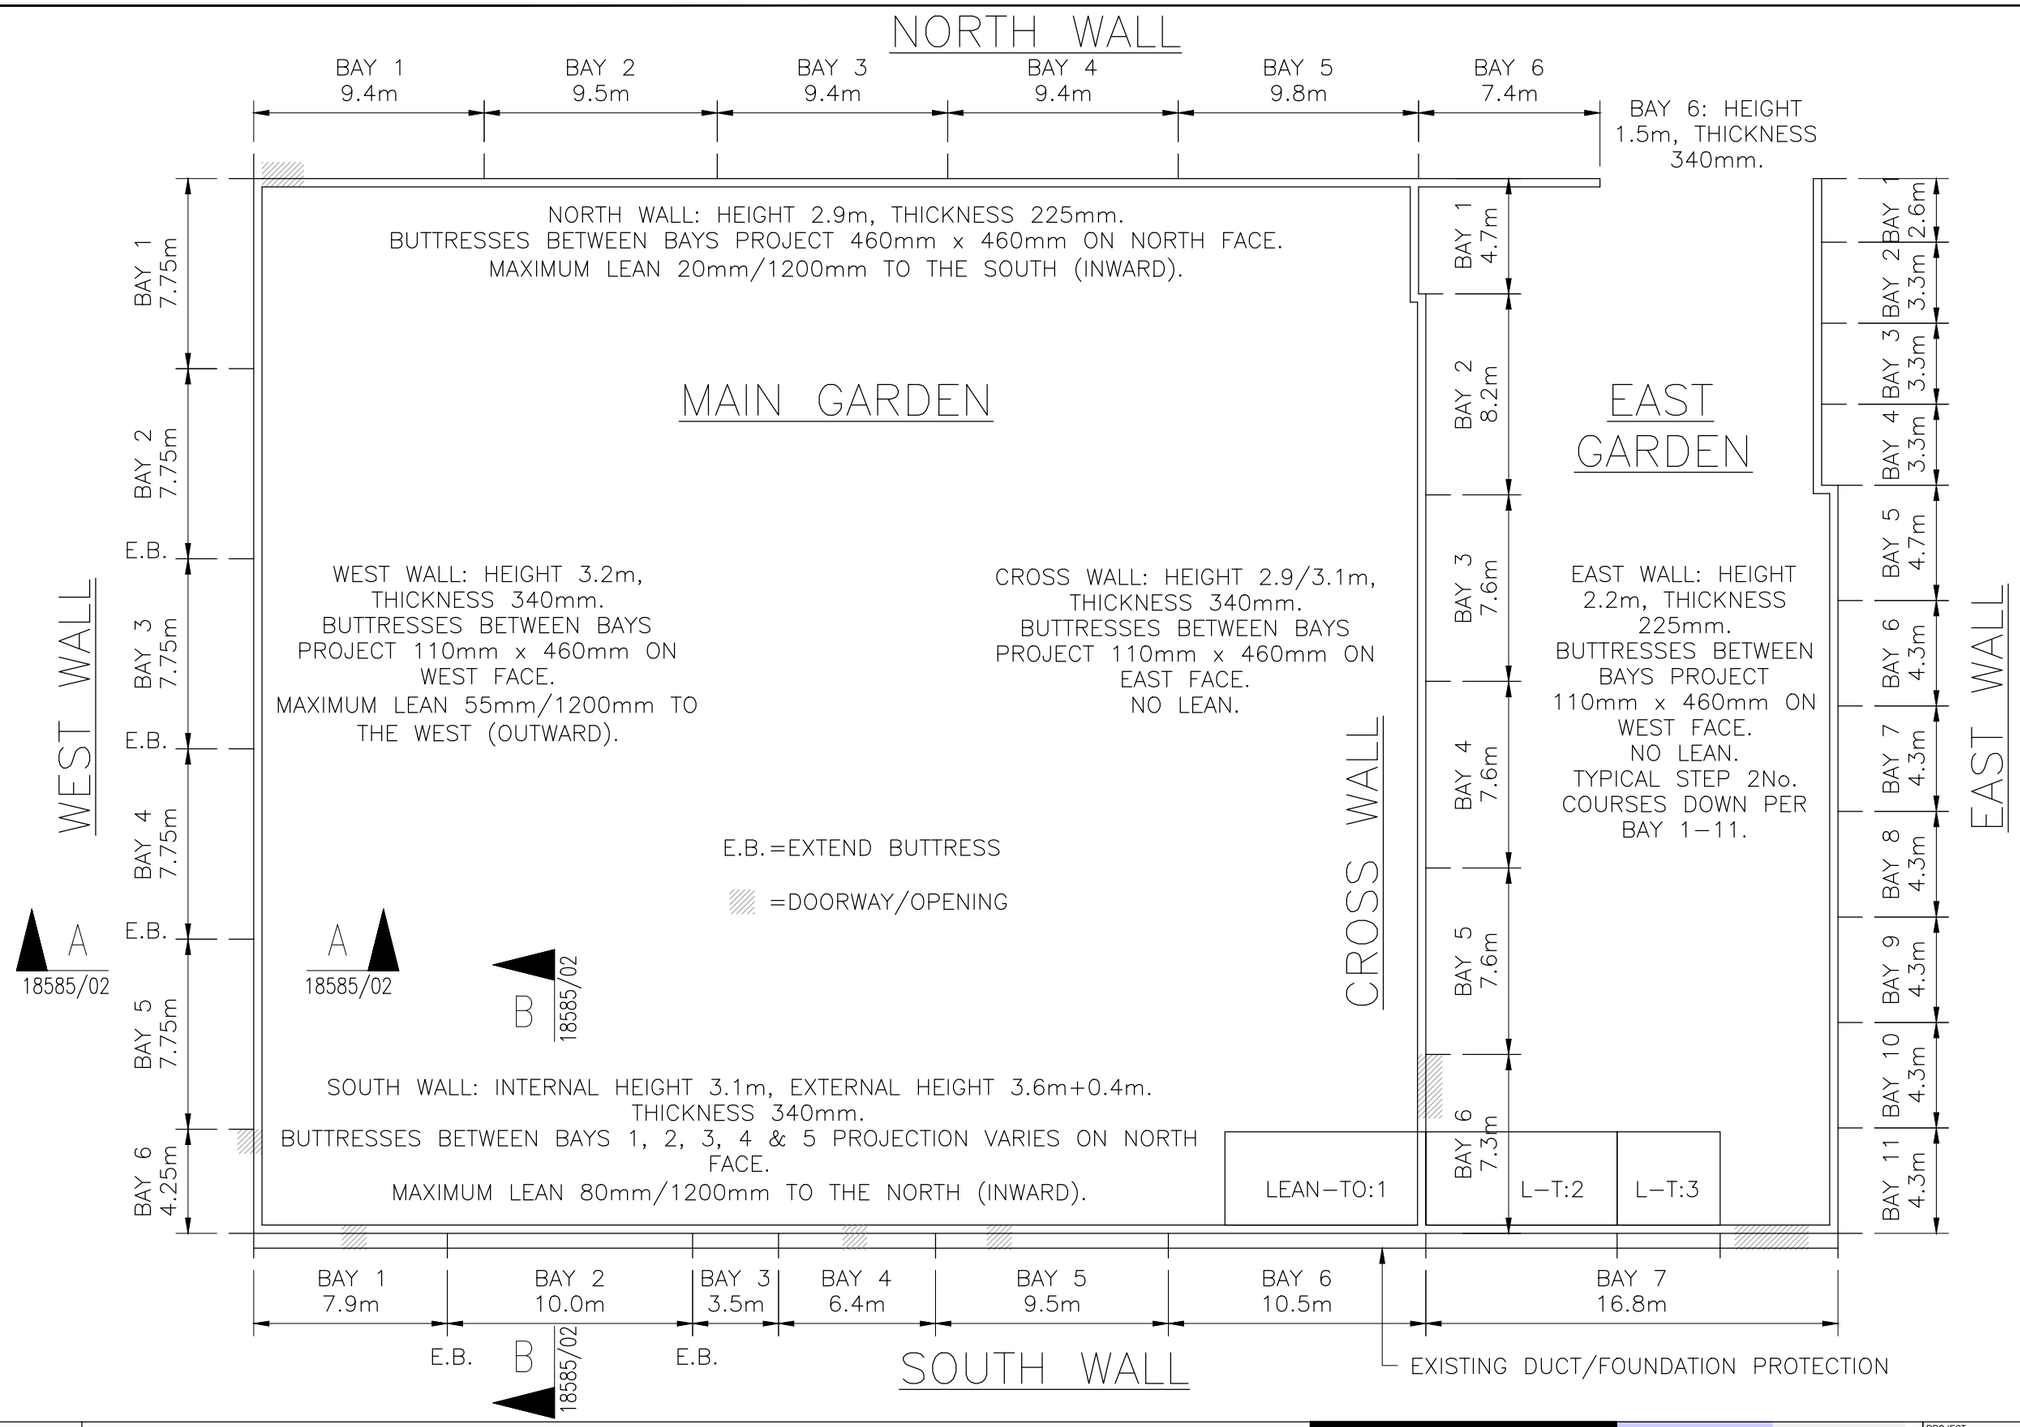

NOTES:–

1. ALL DIMENSIONS TO BE CHECKED ON SITE AND NO MEASUREMENTS TO BE SCALED OFF THIS DRAWING.
2. IN CASE OF ANY DISCREPANCY THE ENGINEERS ARE TO BE NOTIFIED IMMEDIATELY.
3. THIS DRAWING IS TO BE READ IN CONJUNCTION WITH ALL RELEVANT ARCHITECT'S AND SERVICE ENGINEER'S DRAWINGS AND SPECIFICATIONS.

APPROXIMATE DIMENSIONS STATED. WALL THICKNESS SHOWN INDICATIVELY ONLY.

TO BE READ IN CONJUNCTION WITH OUTLINE SCHEDULE OF REPAIR WORKS.

CONTRACTOR TO VISIT SITE TO ASSESS CONSTRAINTS PRIOR TO PRICING.

OUTLINE

REV	AMENDMENT	CHK	DATE
–	FOR BUDGET PRICING	SJA	21.01.19

The Morton Partnership

CONSULTING CIVIL & STRUCTURAL ENGINEERS.
HISTORIC BUILDING SPECIALISTS.

OLD TIMBER YARD HOUSE
55 THE TIMBER YARD
DRYSDALE STREET
LONDON N1 6ND
TELEPHONE: 020 7324 7270 FAX: 020 7729 1196
london@themortonpartnership.co.uk

UNIT B1
NORWICH ROAD
HALESWORTH
SUFFOLK, IP19 8HX
TELEPHONE: (01986) 875651 FAX:(01986) 875085
halesworth@themortonpartnership.co.uk

8 CHURCH STREET
COGGESHALL
ESSEX CO6 1TU
TELEPHONE: (01376) 563883 FAX:(01376) 563894
coggeshall@themortonpartnership.co.uk

PROJECT:
LITTLE PLUMSTEAD
WALLED GARDEN

TITLE:
PROPOSED REPAIRS
BLOCK PLAN

SCALE: 1:250 (A3) DRAWN BY: CJS

DATE: JANUARY 2019 CHECKED BY: SJA

DRG No.
18585/01 (REV–)