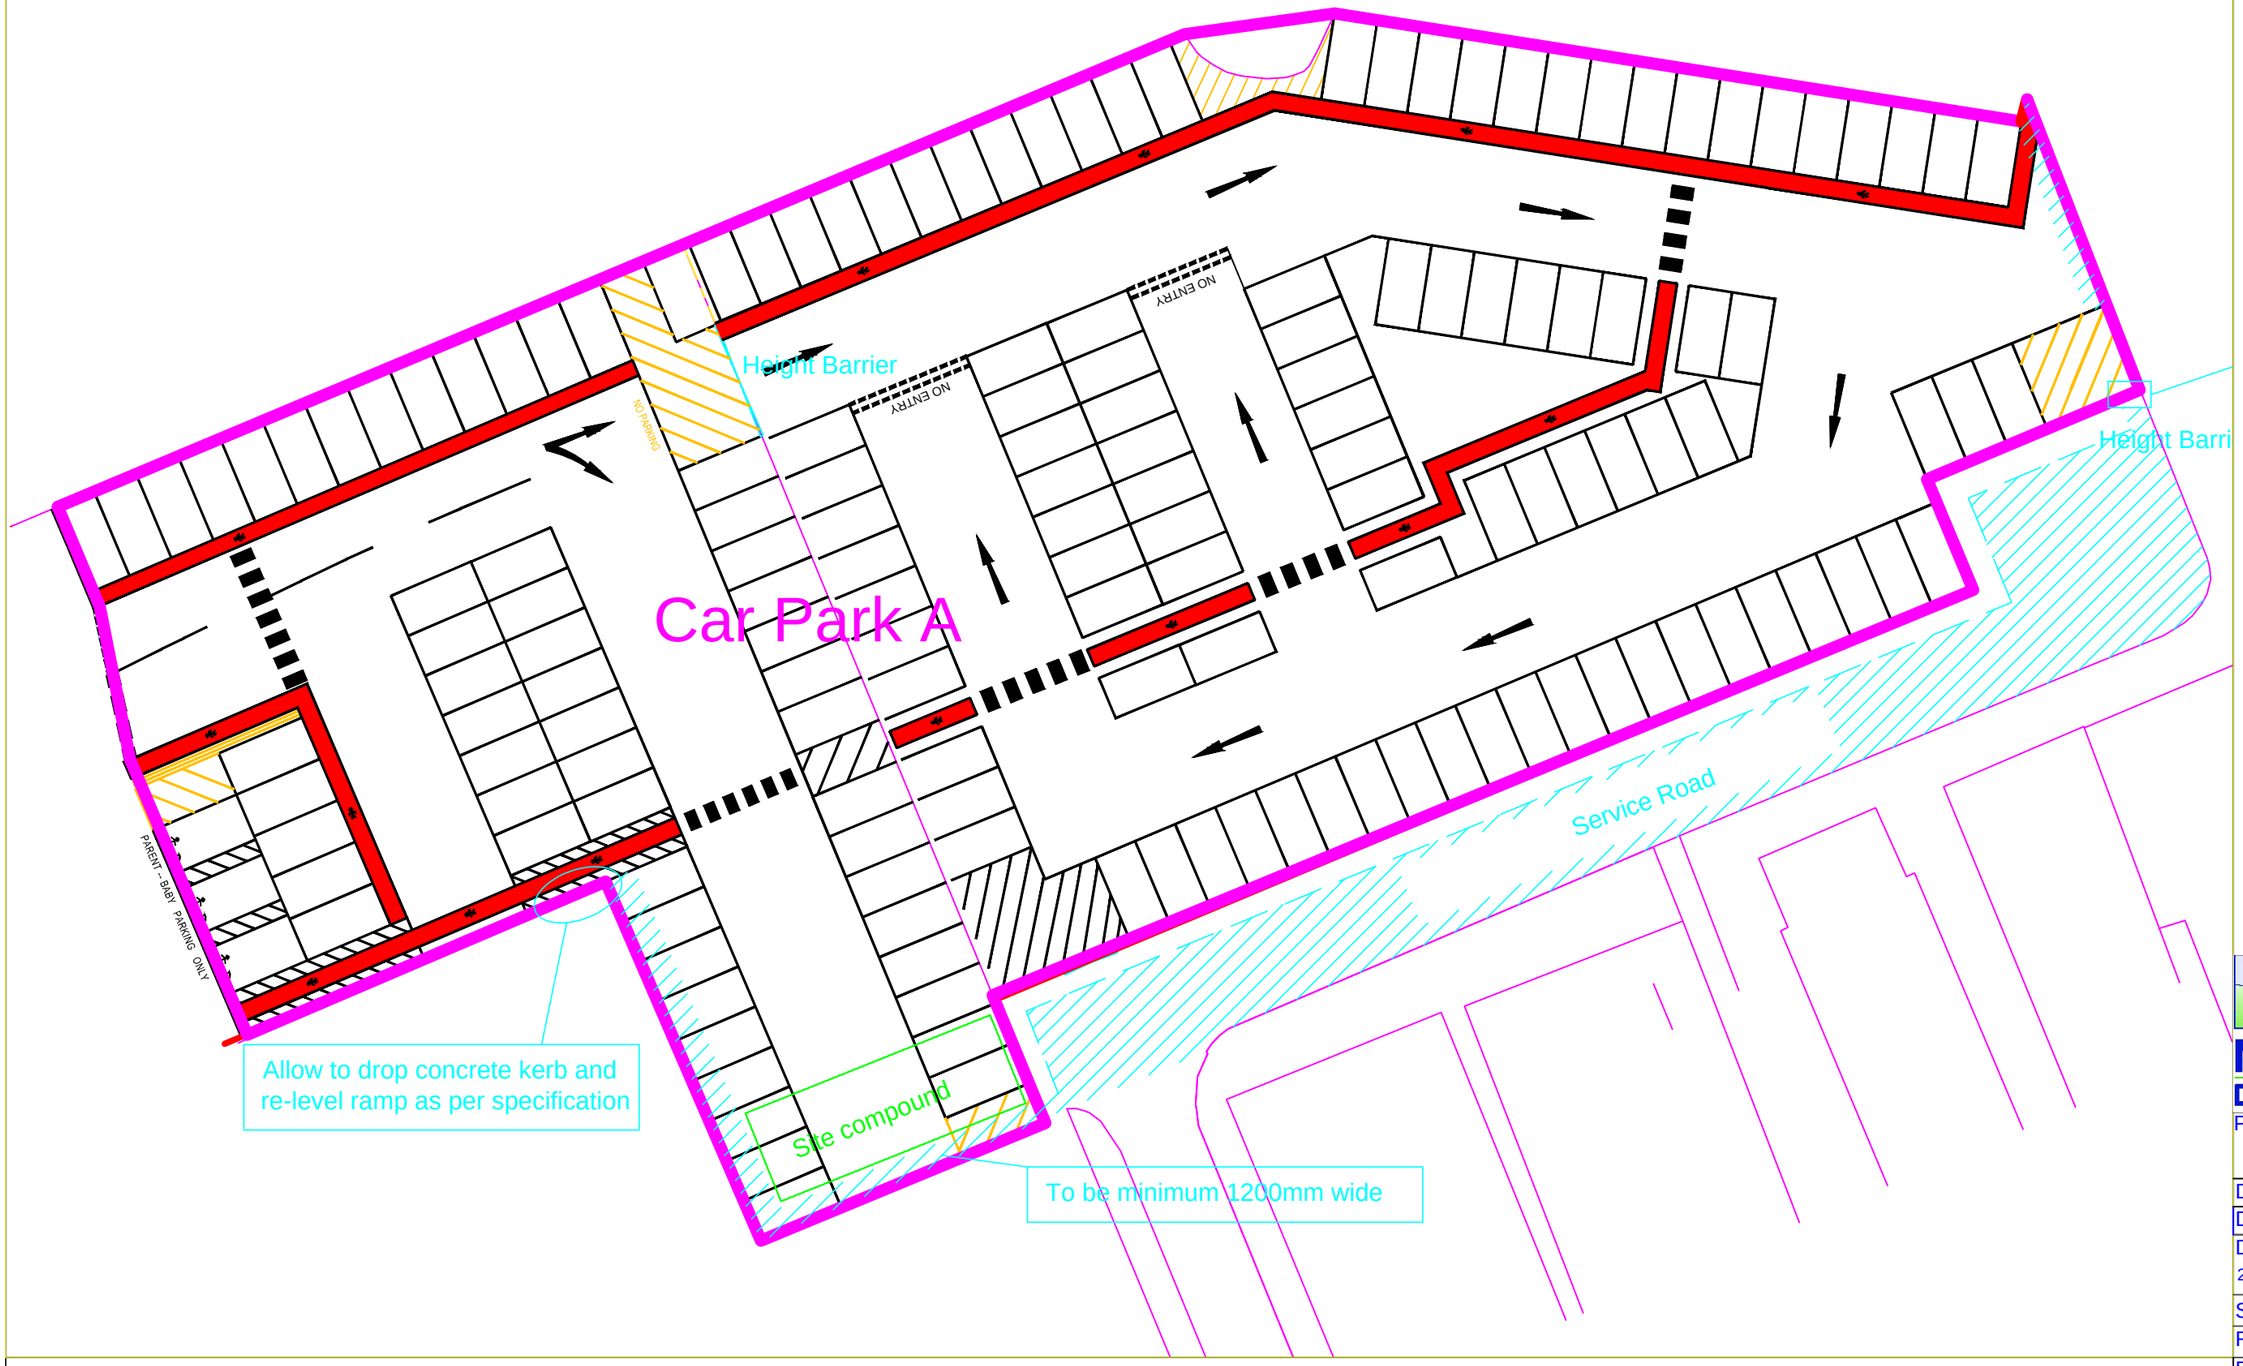

MID SUSSEX
DISTRICT COUNCIL

Project: Cypress Road Car park Burgess Hill

Dept: Property & Asset Maint

Date: April 2015

Drawing: 2. Car Park A

Scale: No to scale

Ref No:

By: Edited Scott W.

Mid Sussex District Council
Oaklands, Oaklands Road, Haywards Heath, West Sussex, RH16 1SS

Tel: 01444 458166
Web: www.midsussex.gov.uk