RevNo	Revision note	Date	Signature	Checked

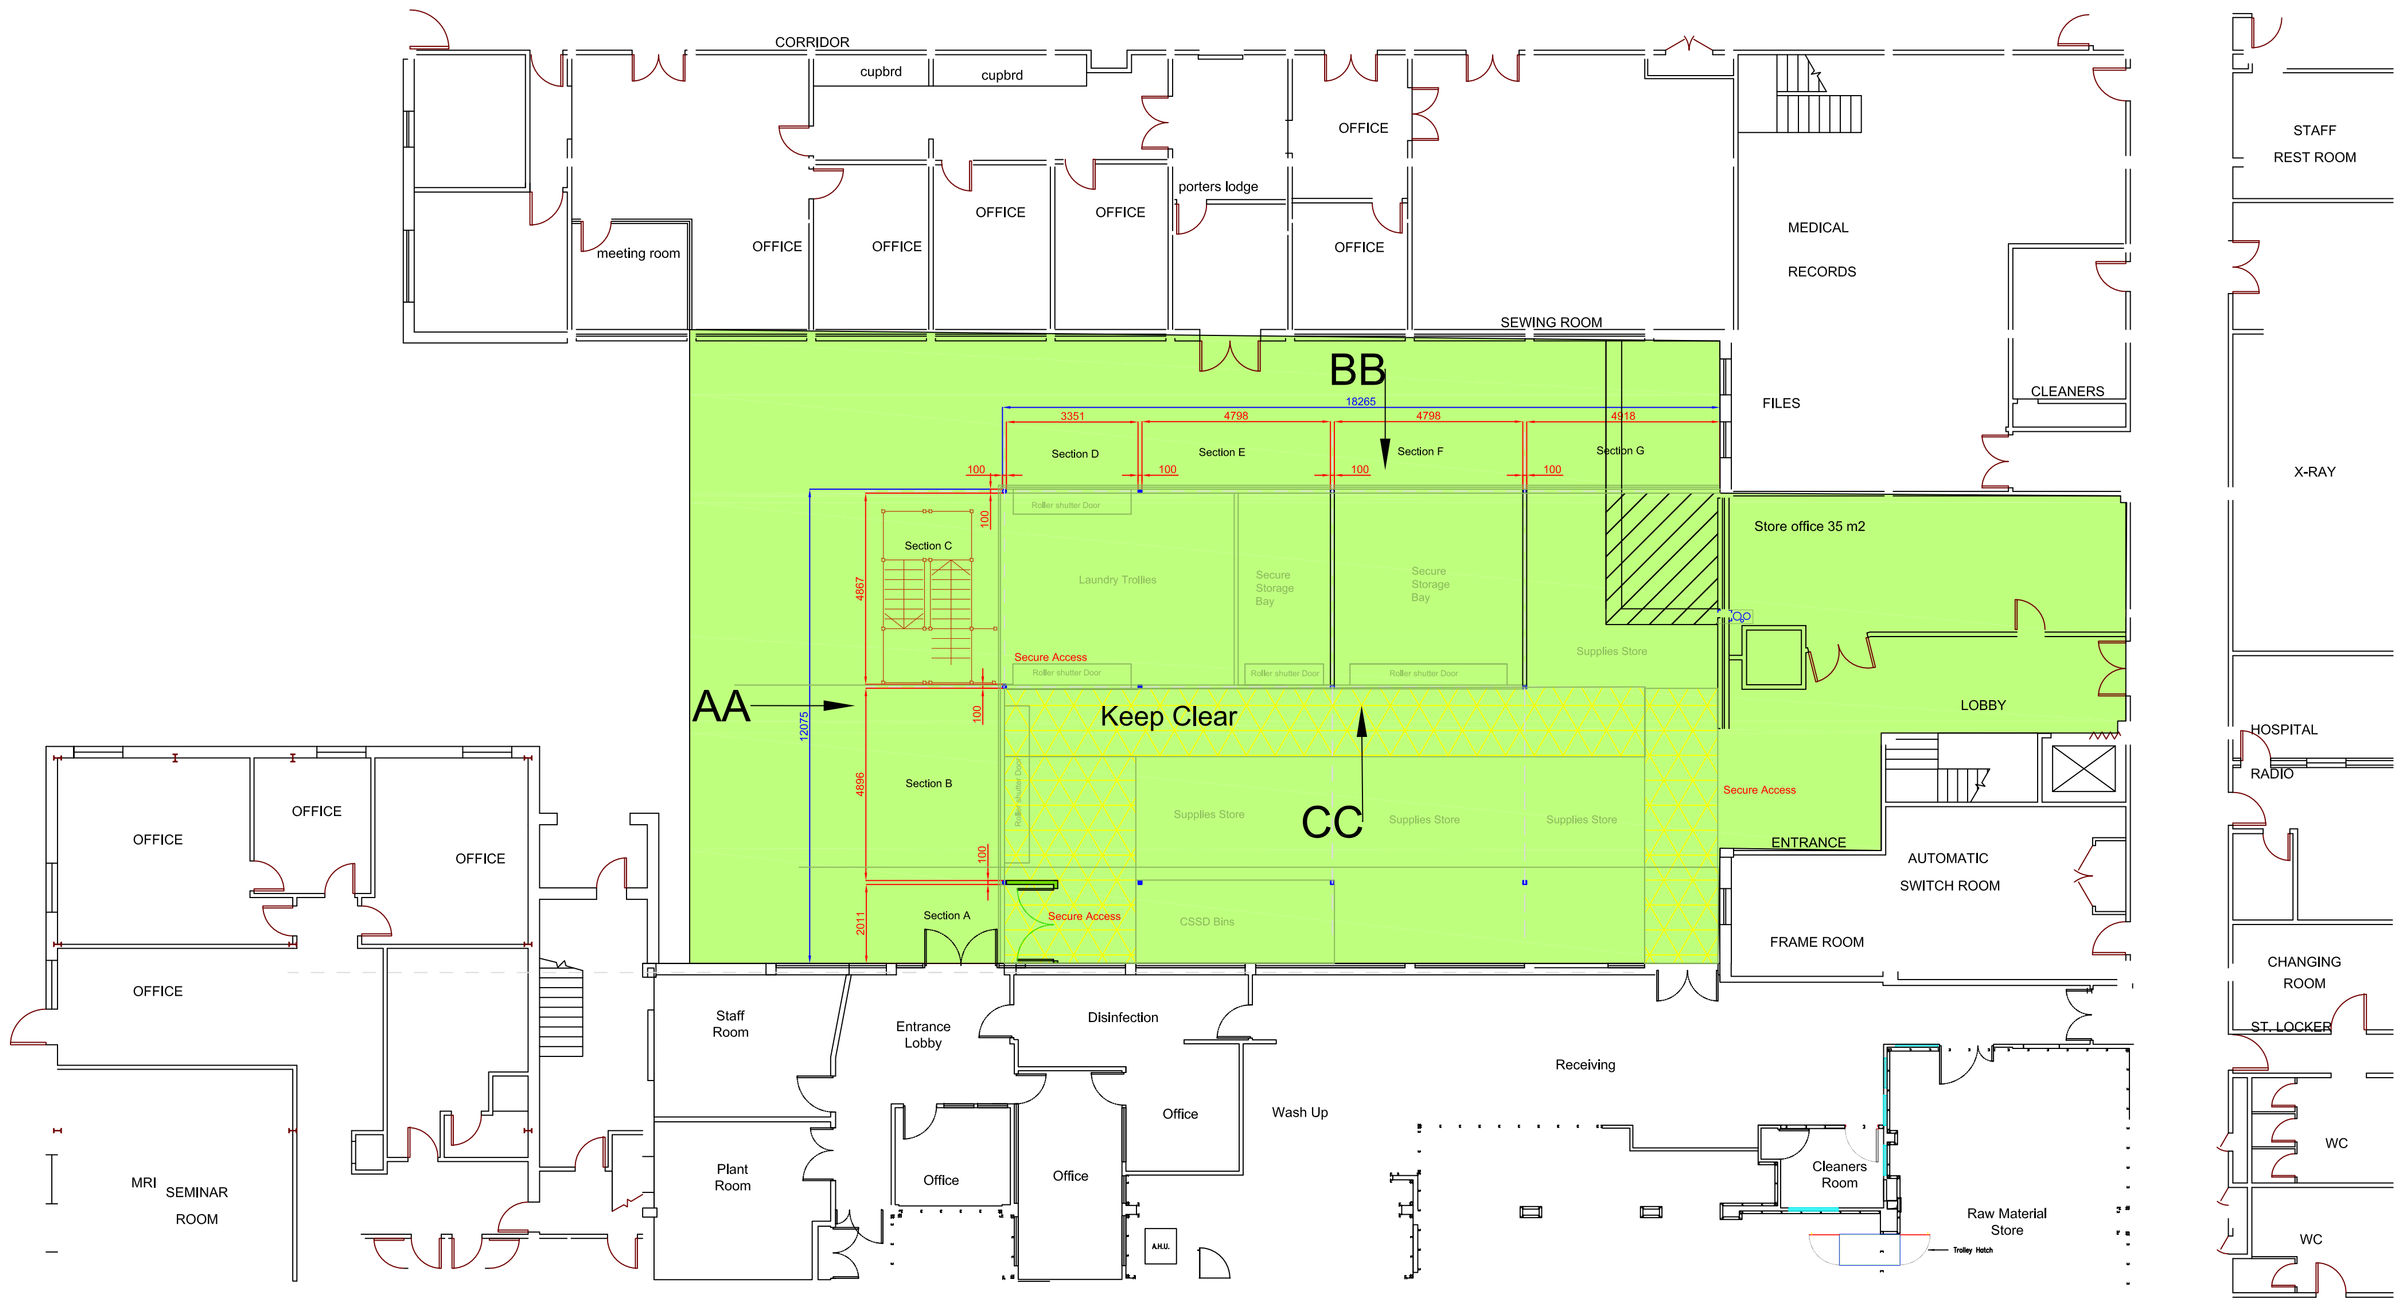

Option(1) Enclosing the Perimeter Wall

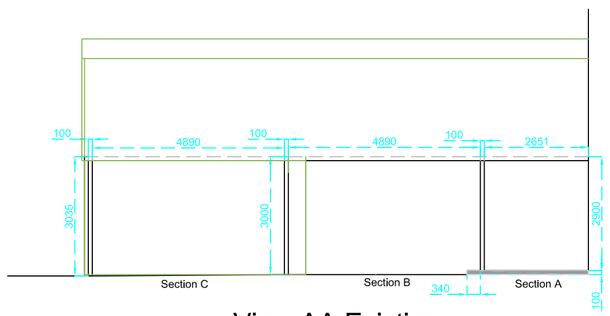

View AA Existing

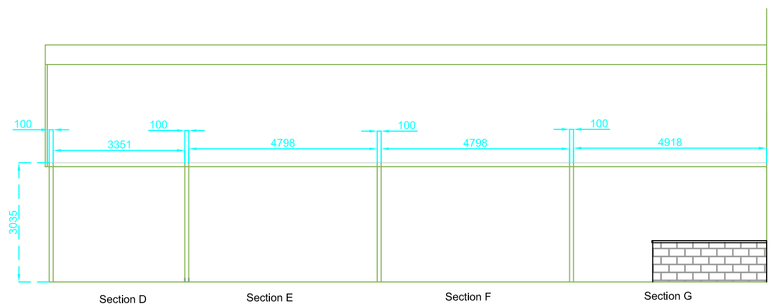

View BB Existing

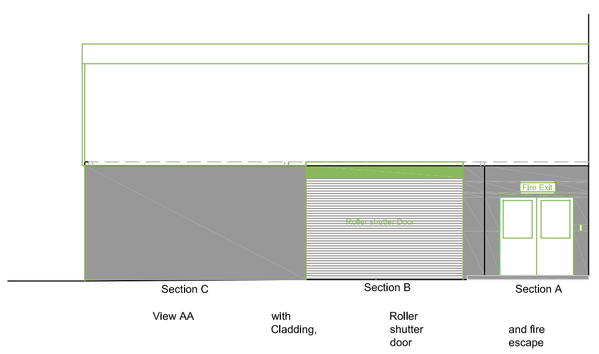

View AA Proposed Wall Cladding with Roller Shutter Door and Fire Escape.

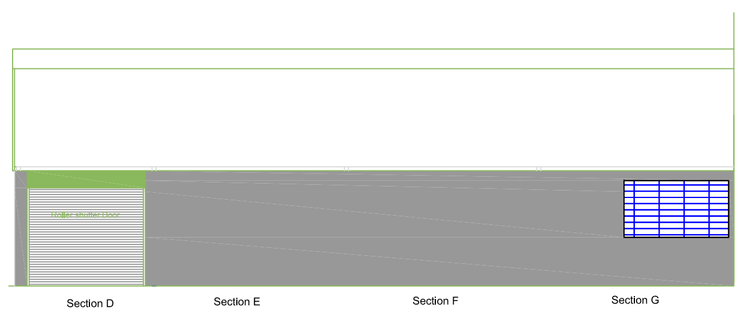

View BB Proposed Wall Cladding With Roller Shutter Door and Ventilation loover

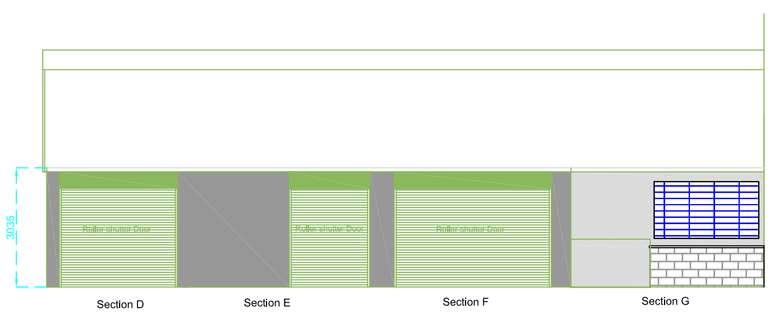

View CC Wall Cladding and internal Roller Shutter Doors

Enclosing perimeter and having secured storage bays

Itemref	Quantity	Title/Name, designation, material, dimension etc			Article No./Reference	
Designed by Clive Austin		Checked by	Approved by - date	Filename	Date 25/10/116	Scale 1:50
PAH		Supplies Yard				
		DRG 2 Elavation View AA and BB			Edition 0	Sheet 1/1