Notes:

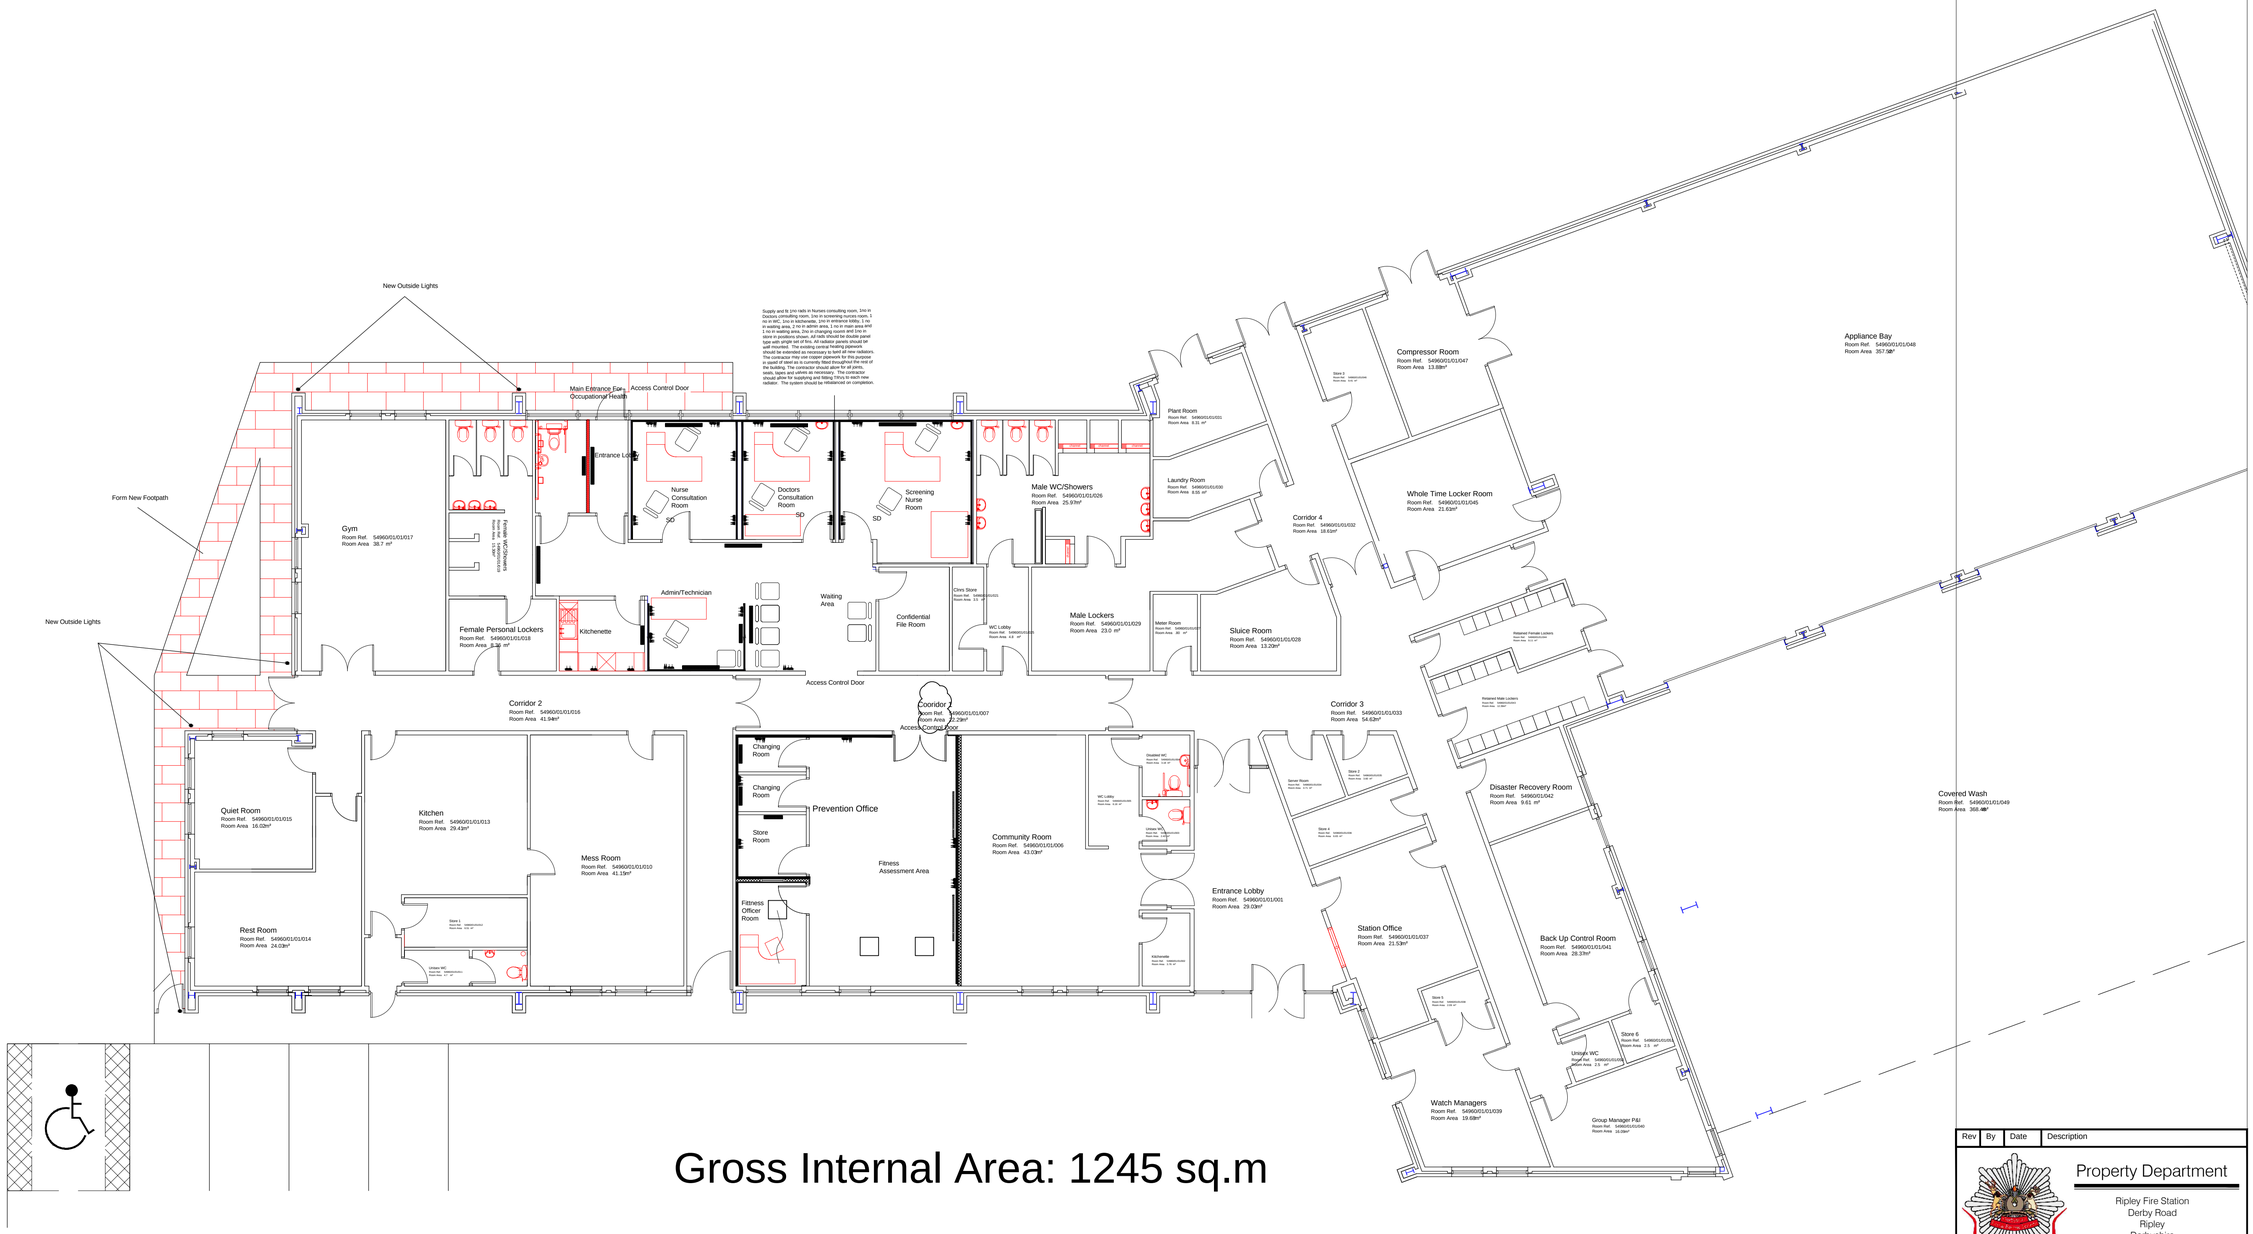

Gross Internal Area: 1245 sq.m

Rev	By	Date	Description

Derbyshire Fire & Rescue Service
Making Derbyshire Safer

Property Department

Ripley Fire Station
Derby Road
Ripley
Derbyshire
DE5 3HR

Telephone: 01773 513702
Fax: 01773 51370

Unique Property Reference Number
54960

Site
ALFRETON FIRE STATION

Building/Block
MAIN STATION BUILDING

Drawing Title
FLOOR PLAN AS PROPOSED
OCCUPATIONAL HEALTH
RELOCATION
MECHANICAL PLAN

Drawn By	Date	Scale
SH	Oct 2016	1:100 @A1

Drawing Number	Revision
DFRA 154.3	