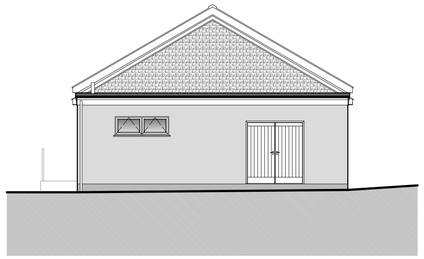

2 N. E. ELEVATION
1:100 @ A1 (1:200 A3)

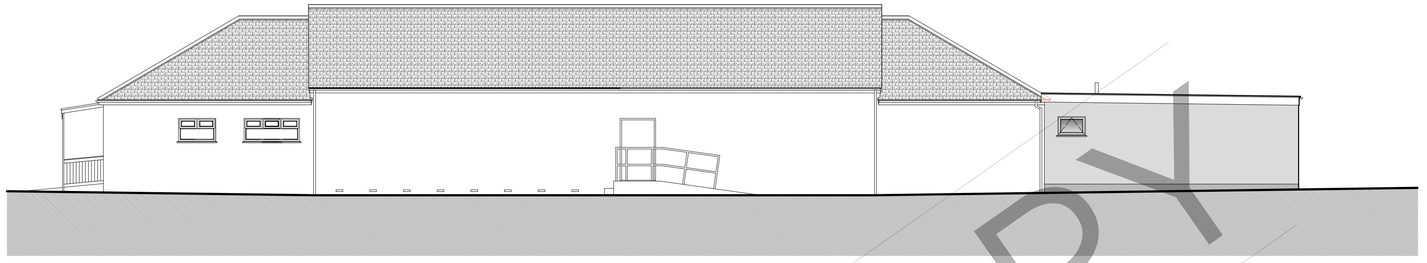

3 S. E. ELEVATION
1:100 @ A1 (1:200 A3)

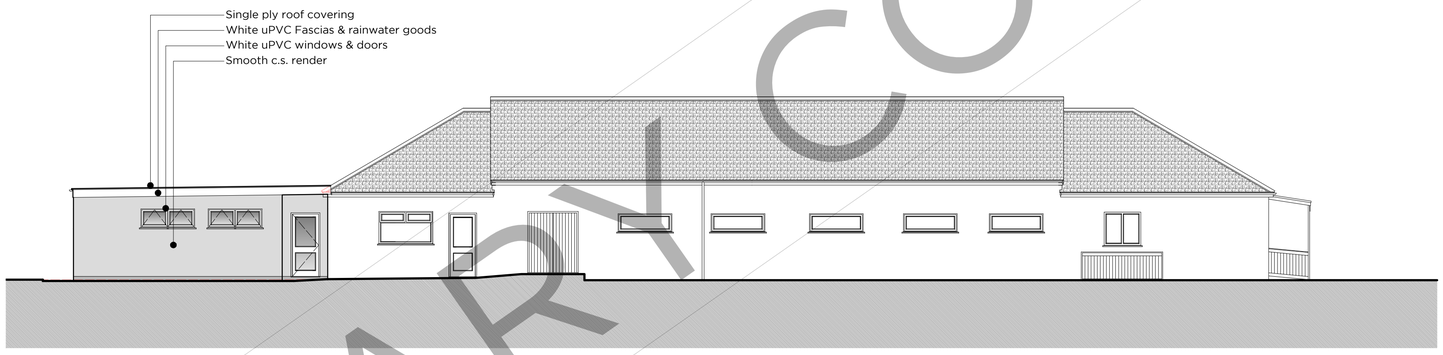

4 N. W. ELEVATION
1:100 @ A1 (1:200 A3)

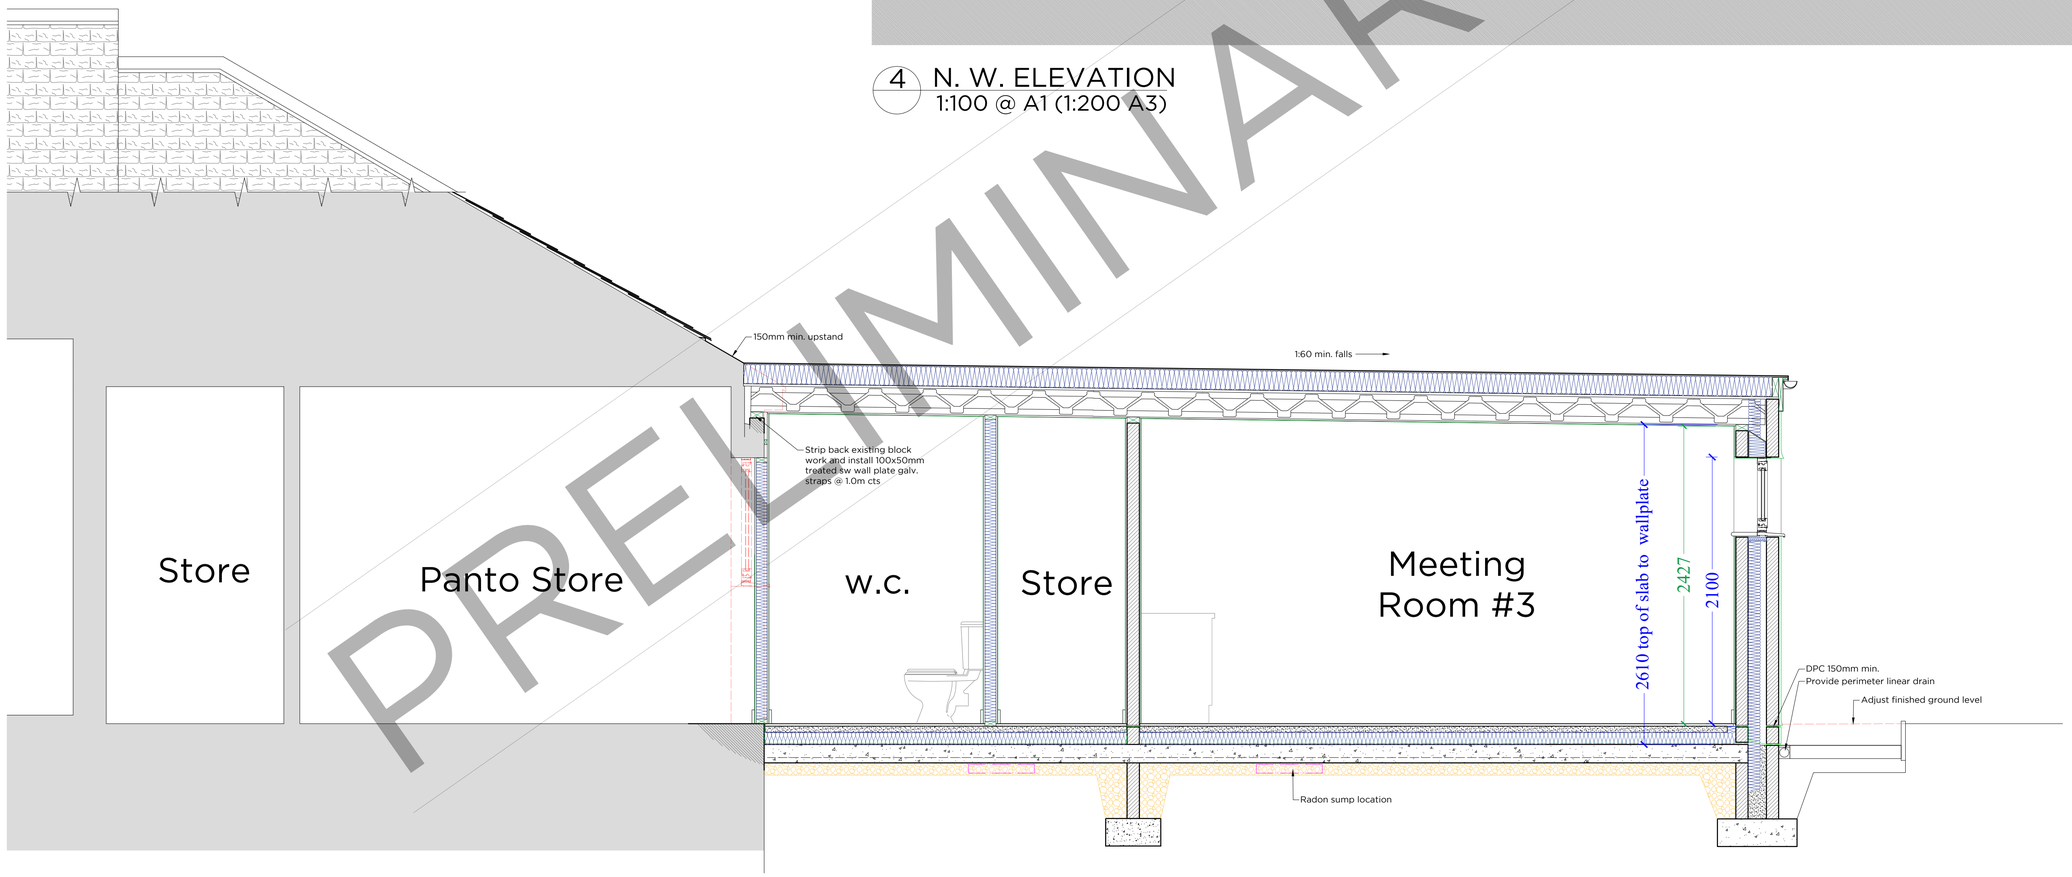

1 SECTION A-A
1:25 @ A1 (1:50 A3)

PRELIMINARY COPY

0 1 5 10
SCALE @ 1:100

0m 1 2
SCALE @ 1:25

Nick Bunt Architecture
If in doubt ask! - 07870 694094
nick.bunt@btopenworld.com

Trewoon Village Hall
Trewoon Village Hall
Trewoon - St. Austell
PL25 5TB

Proposed extnsion and associated works

BREG Section and elevations

Scale @ A1	Dwg	Date
1:25	2 of 3	May - 24
Issue	Drawing number / Ref.	Rev.	Drawn
BREG	1543 - 102	-	NJB

- This drawing is to be read in conjunction with all current services and engineer's drawings, details and calculations.
- All works are to be carried out in accordance with the current British Standards, Codes of Practice and Building regulations.
- Do not scale from this drawing - use figured dimensions only.
- CHECK ALL DIMENSIONS ON SITE PRIOR TO FABRICATION. Any discrepancies are to be reported to the Architect. The contractor is responsible for the correct setting out of the work on site.
- The contractors are to comply with all health and safety legislation applicable, Particularly the CDM Regulations, provision should be made for safe working procedures for the construction work. Avoid risk where possible. If unavoidable use suitable precautions.
- The Construction Design and Management Regulations CDM 2015 apply to all construction projects, including domestic and small housing developments. It does not apply where the work is done in an owner occupied dwelling.
- This drawing is Copyright - Nick Bunt