heritage lottery fund

Do not scale from drawing.
Work from figured dimensions only.
Check all dimensions before starting work.
Drawing to be read with architects' specification and related consultant drawings & specifications.
Report discrepancies to architects.

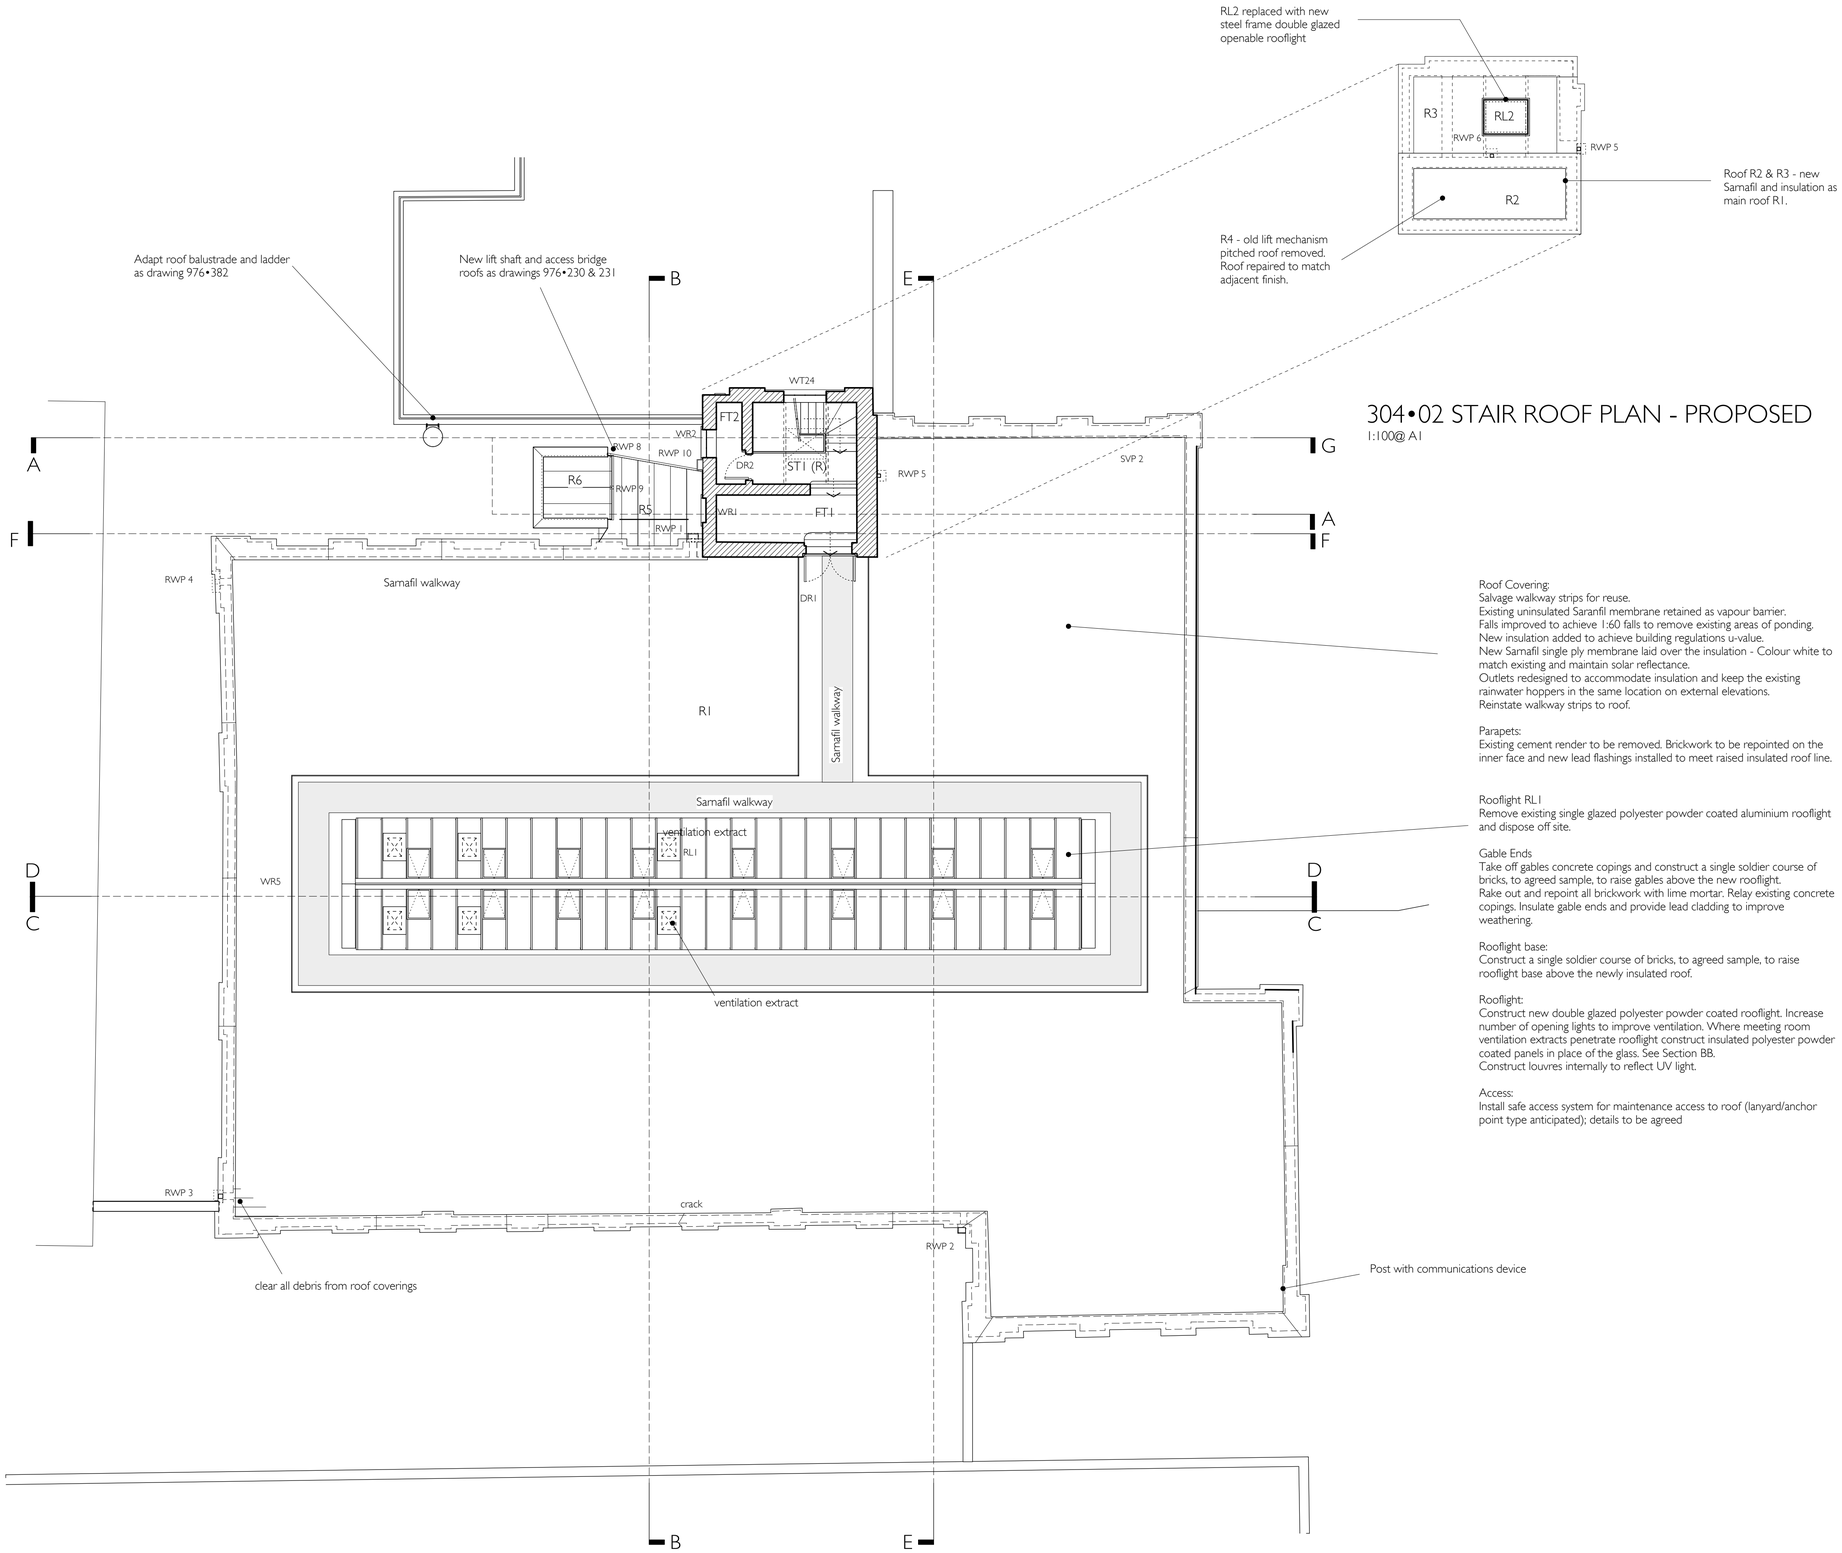

304•02 STAIR ROOF PLAN - PROPOSED

1:100@ A1

Roof Covering:
Salvage walkway strips for reuse.
Existing uninsulated Saranfil membrane retained as vapour barrier.
Falls improved to achieve 1:60 falls to remove existing areas of ponding.
New insulation added to achieve building regulations u-value.
New Sarnafil single ply membrane laid over the insulation - Colour white to match existing and maintain solar reflectance.
Outlets redesigned to accommodate insulation and keep the existing rainwater hoppers in the same location on external elevations.
Reinstate walkway strips to roof.

Parapets:
Existing cement render to be removed. Brickwork to be repointed on the inner face and new lead flashings installed to meet raised insulated roof line.

Rooflight RL1
Remove existing single glazed polyester powder coated aluminium rooflight and dispose off site.

Gable Ends
Take off gables concrete copings and construct a single soldier course of bricks, to agreed sample, to raise gables above the new rooflight.
Rake out and repoint all brickwork with lime mortar. Relay existing concrete copings. Insulate gable ends and provide lead cladding to improve weathering.

Rooflight base:
Construct a single soldier course of bricks, to agreed sample, to raise rooflight base above the newly insulated roof.

Rooflight:
Construct new double glazed polyester powder coated rooflight. Increase number of opening lights to improve ventilation. Where meeting room ventilation extracts penetrate rooflight construct insulated polyester powder coated panels in place of the glass. See Section BB.
Construct louvres internally to reflect UV light.

Access:
Install safe access system for maintenance access to roof (lanyard/anchor point type anticipated); details to be agreed

Rev A; 22/10/18. Notes and details updated

Intial Issue

976•304A

Trowbridge Museum Redevelopment
The Shires, Court Street, Trowbridge
Wilts. BA14 8AT
for Trowbridge Town Council
ROOF PLAN
PROPOSED
1:100 @ A1 June 2018

ARCHITECTON
The Wool Hall 12 St Thomas Street
Bristol BS1 6JJ
t 0117 9105200 f 0117 9260221
e info@architecton.co.uk

North

0 M 5

304•01 ROOF PLAN - PROPOSED

1:100@ A1