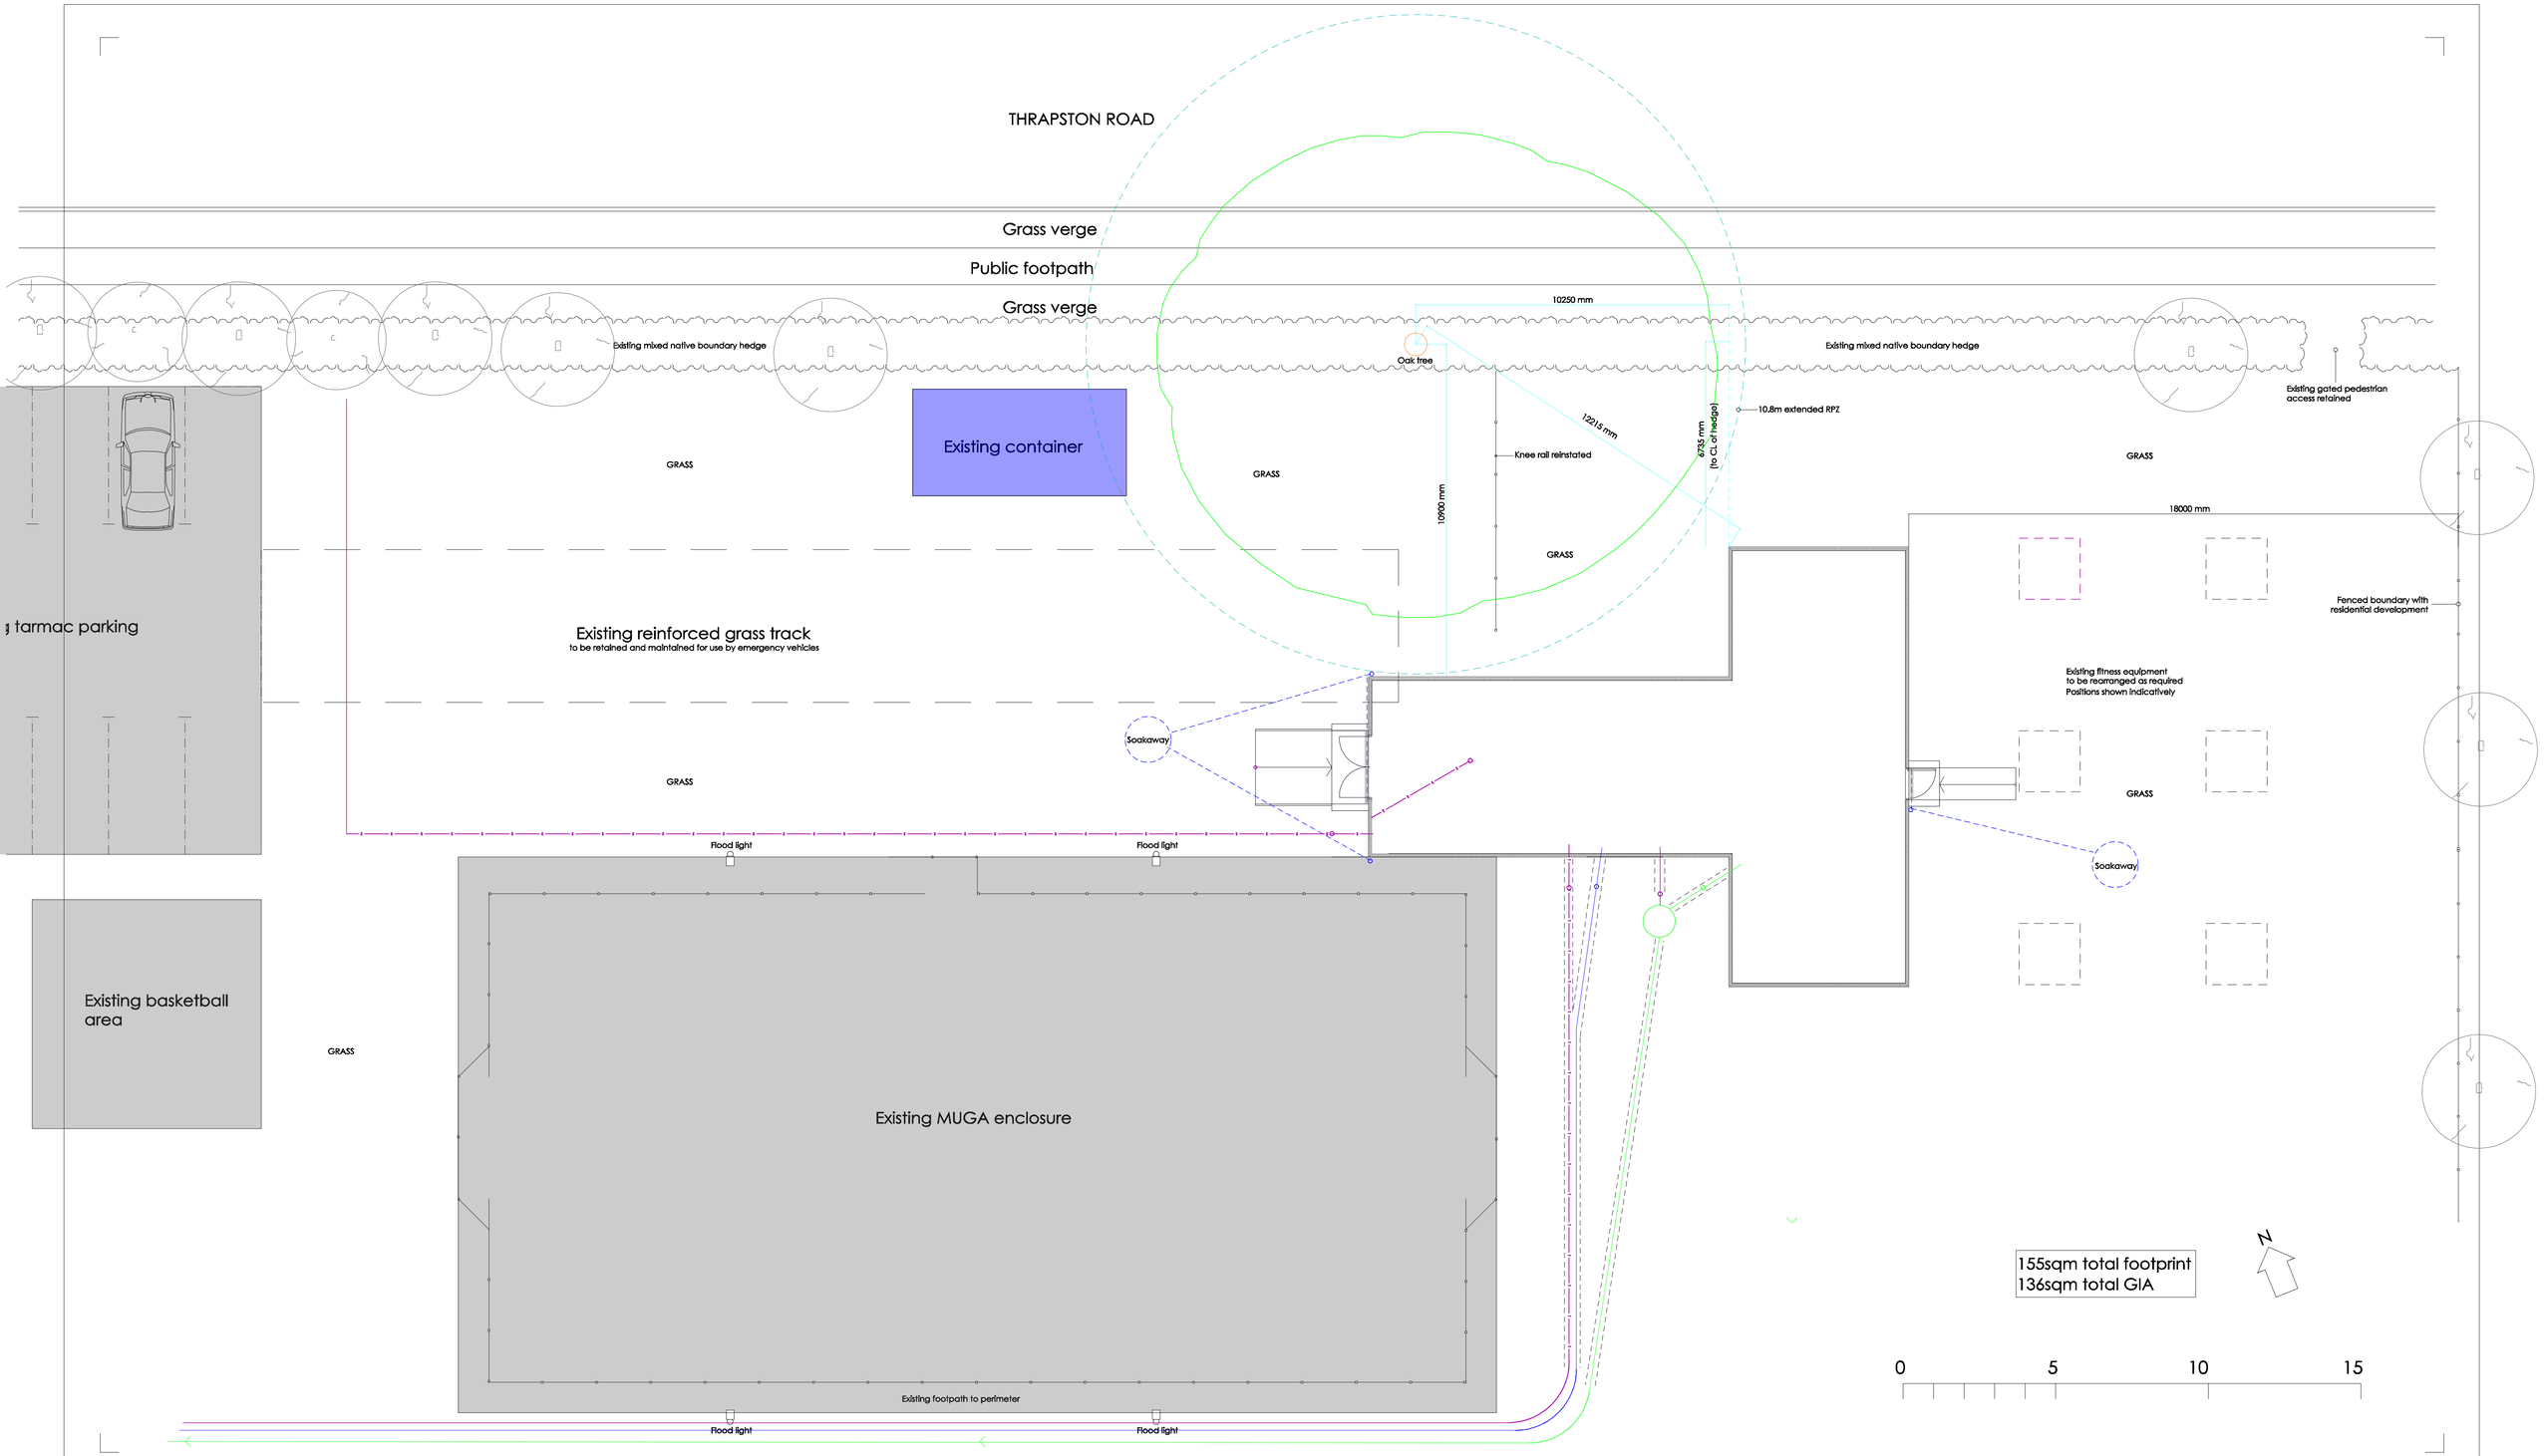


# CAMPBELL McCRAE Limited

architectural services

Chapel House, 5 The Stiles, Godmanchester, Huntingdon, Cambridgeshire, PE29 2JF
Tel: 01480 433073 Web: www.campbell-mccrae.co.uk
Registered number: 7830594. Registered in England and Wales. Registered address: 88 High St, Ramsey, Cambs, PE26 1BS

| Project: | Drawing title: | Scale | Date | Drwg No. | Revision |
|---|---|---|---|---|---|
| Brampton Men's Shed<br>Brampton Memorial Park | Site layout plan | 1:100@A1 | Sept '21 | 22027_201 | A |

Use figured dimensions only, do not scale.
Campbell McCrae Ltd can accept no responsibility for the interpretation of this drawing when the practice is not named as contract administrator in the building contract.