© COPYRIGHT HAMSON BARRON SMITH LTD. 2017

© COPYRIGHT HAMSON BARRON SMITH LTD. 2017

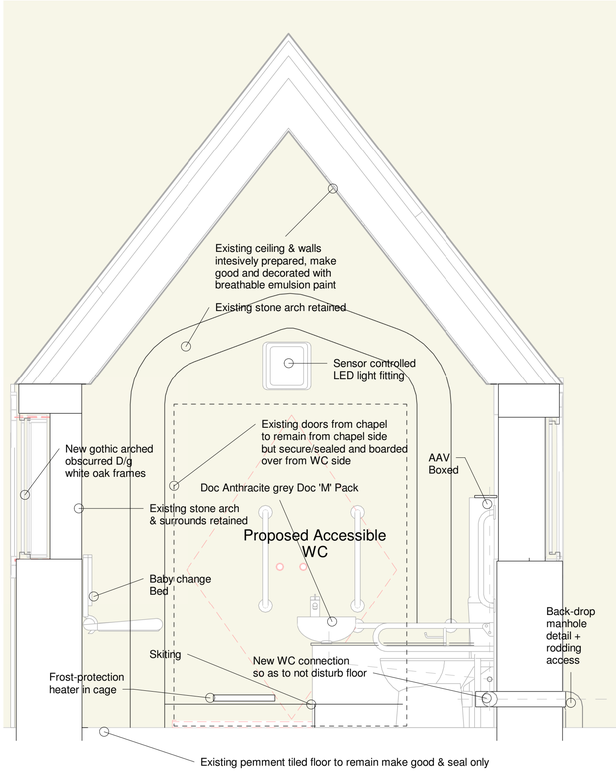

Proposed Section Through Porch A1
1 : 20

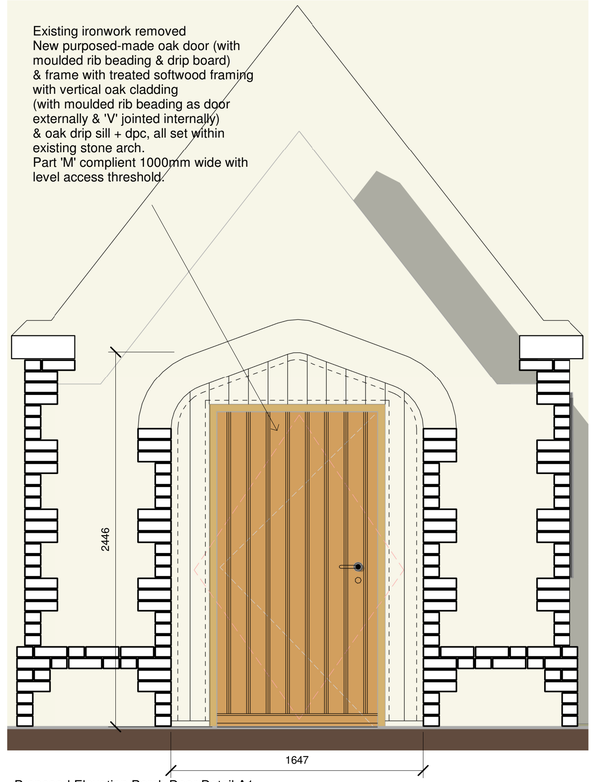

Proposed Elevation Porch Door Detail A1
1 : 20

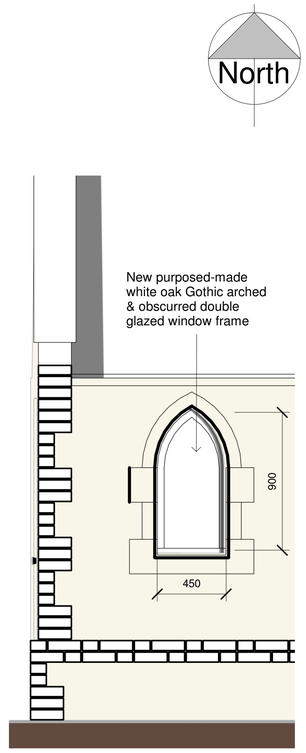

Proposed Elevation - Porch Window Detail A1
1 : 20

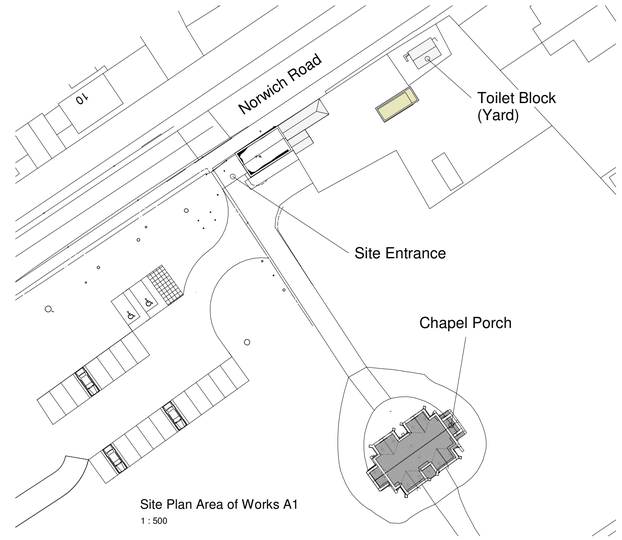

Site Plan Area of Works A1
1 : 500

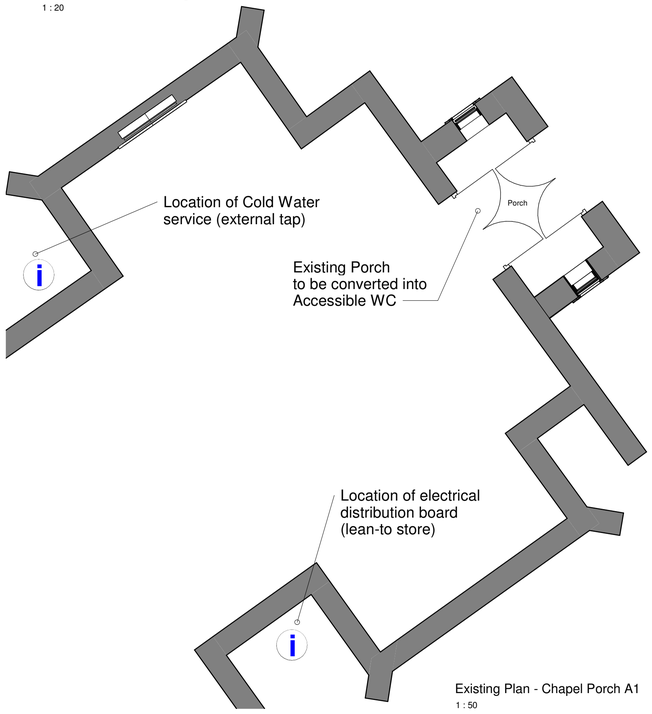

Existing Plan - Chapel Porch A1
1 : 50

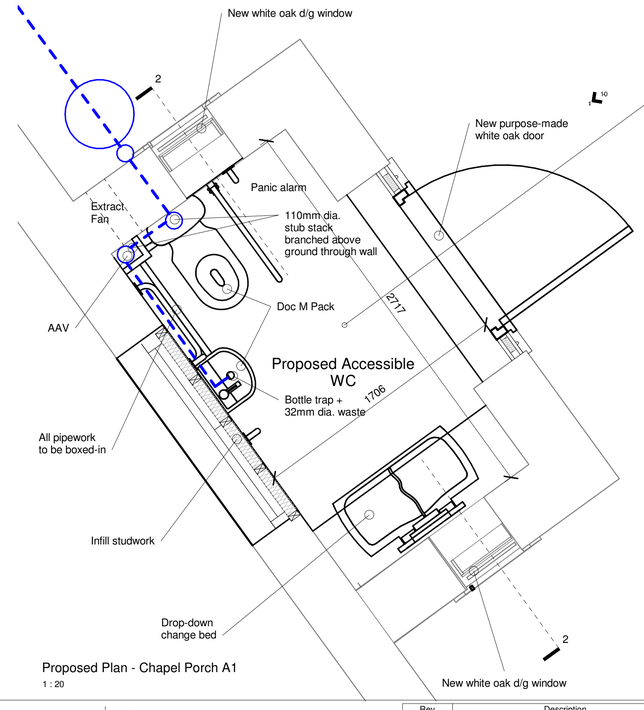

Proposed Plan - Chapel Porch A1
1 : 20

WORKS TO CHAPEL PORCH
Existing pamment tiled floor retained
Walls & ceiling made good and decorated.
New 'Doc M' pack wc fittings with MDF duct/boxing.
New wall mounted baby change bed
Inner doors secured & sealed, new framing/insulation/lining/sealing to WC side.
New outer door in existing arched surround
New lighting/extract fan and panic alarm etc..

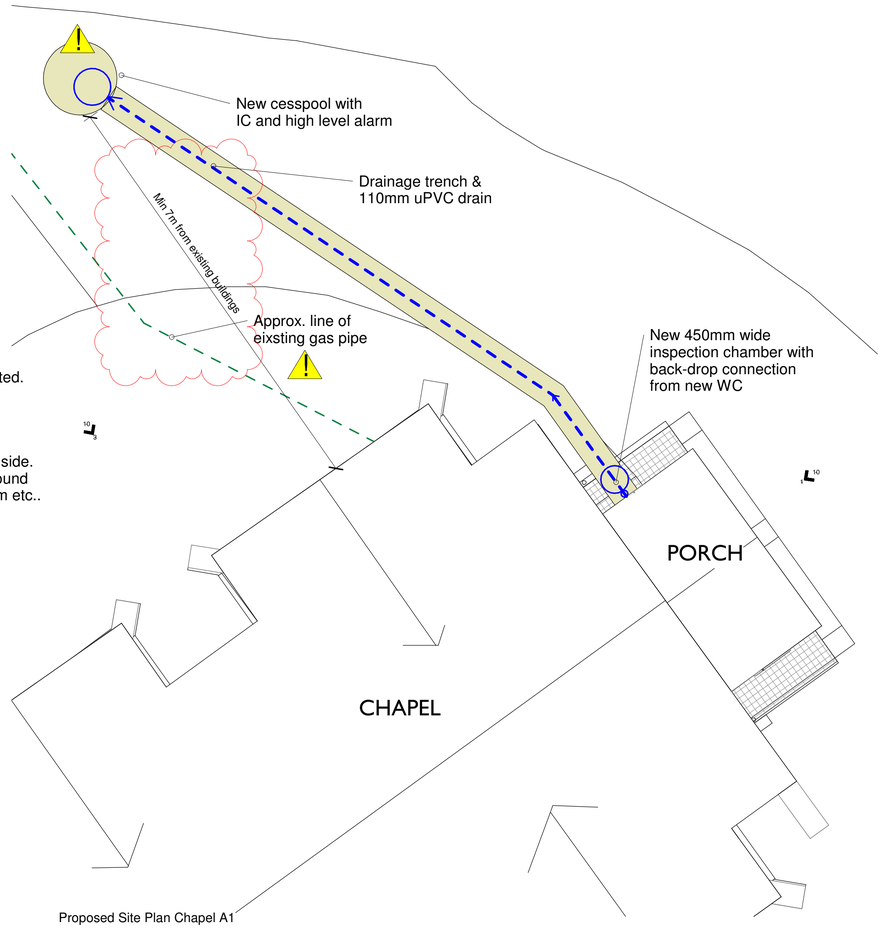

Proposed Site Plan Chapel A1
1 : 50

RESPONSIBILITY IS NOT ACCEPTED FOR OTHERS SCALING DIRECTLY FROM THIS DRAWING. DO NOT SCALE FROM THIS DRAWING, USE WRITTEN DIMENSIONS ONLY.

ORIGINAL SHEET SIZE A1

THIS DRAWING IS PRODUCED FOR USE IN THIS PROJECT ONLY AND MAY NOT BE USED FOR ANY OTHER PURPOSE. THE ORIGINATOR ACCEPT NO LIABILITY FOR THE USE OF THIS DRAWING OTHER THAN THE PURPOSE FOR WHICH IT WAS INTENDED IN CONNECTION WITH THIS PROJECT AS RECORDED IN THE 'PURPOSE FOR ISSUE' AND 'FILE STATUS CODE'.

THIS DRAWING MAY NOT BE REPRODUCED IN ANY FORM WITHOUT PRIOR WRITTEN AGREEMENT.

© CROWN COPYRIGHT AND DATABASE RIGHTS – ORDNANCE SURVEY LICENCE NUMBER 100019340.

KEY PLAN

NOTES

Rev	Description	Date
P00	Tender Issue	28/2/20
P01	Building Control	17/8/20

CLIENT
Thetford Town Council

PROJECT
Thetford Cemetery - Improvements to Works Depot & Chapel

TITLE
Chapel Accessible WC, Plans Section & Elevations

SCALE: As indicated
DISCIPLINE: Surveying
PROJECT NUMBER: 103049
DRAWING NUMBER: 10
REV CODE: P01
STATUS CODE: D2
PURPOSE OF ISSUE: Tender
Drawn by: MP
Checked by: MPH
Approved by: ---

Hamson Barron Smith
www.hamsonbarronsmith.com
Norwich
Townshend House
30 Crown Road,
Norwich
NR1 3DT
hello@hamsonbarronsmith.com