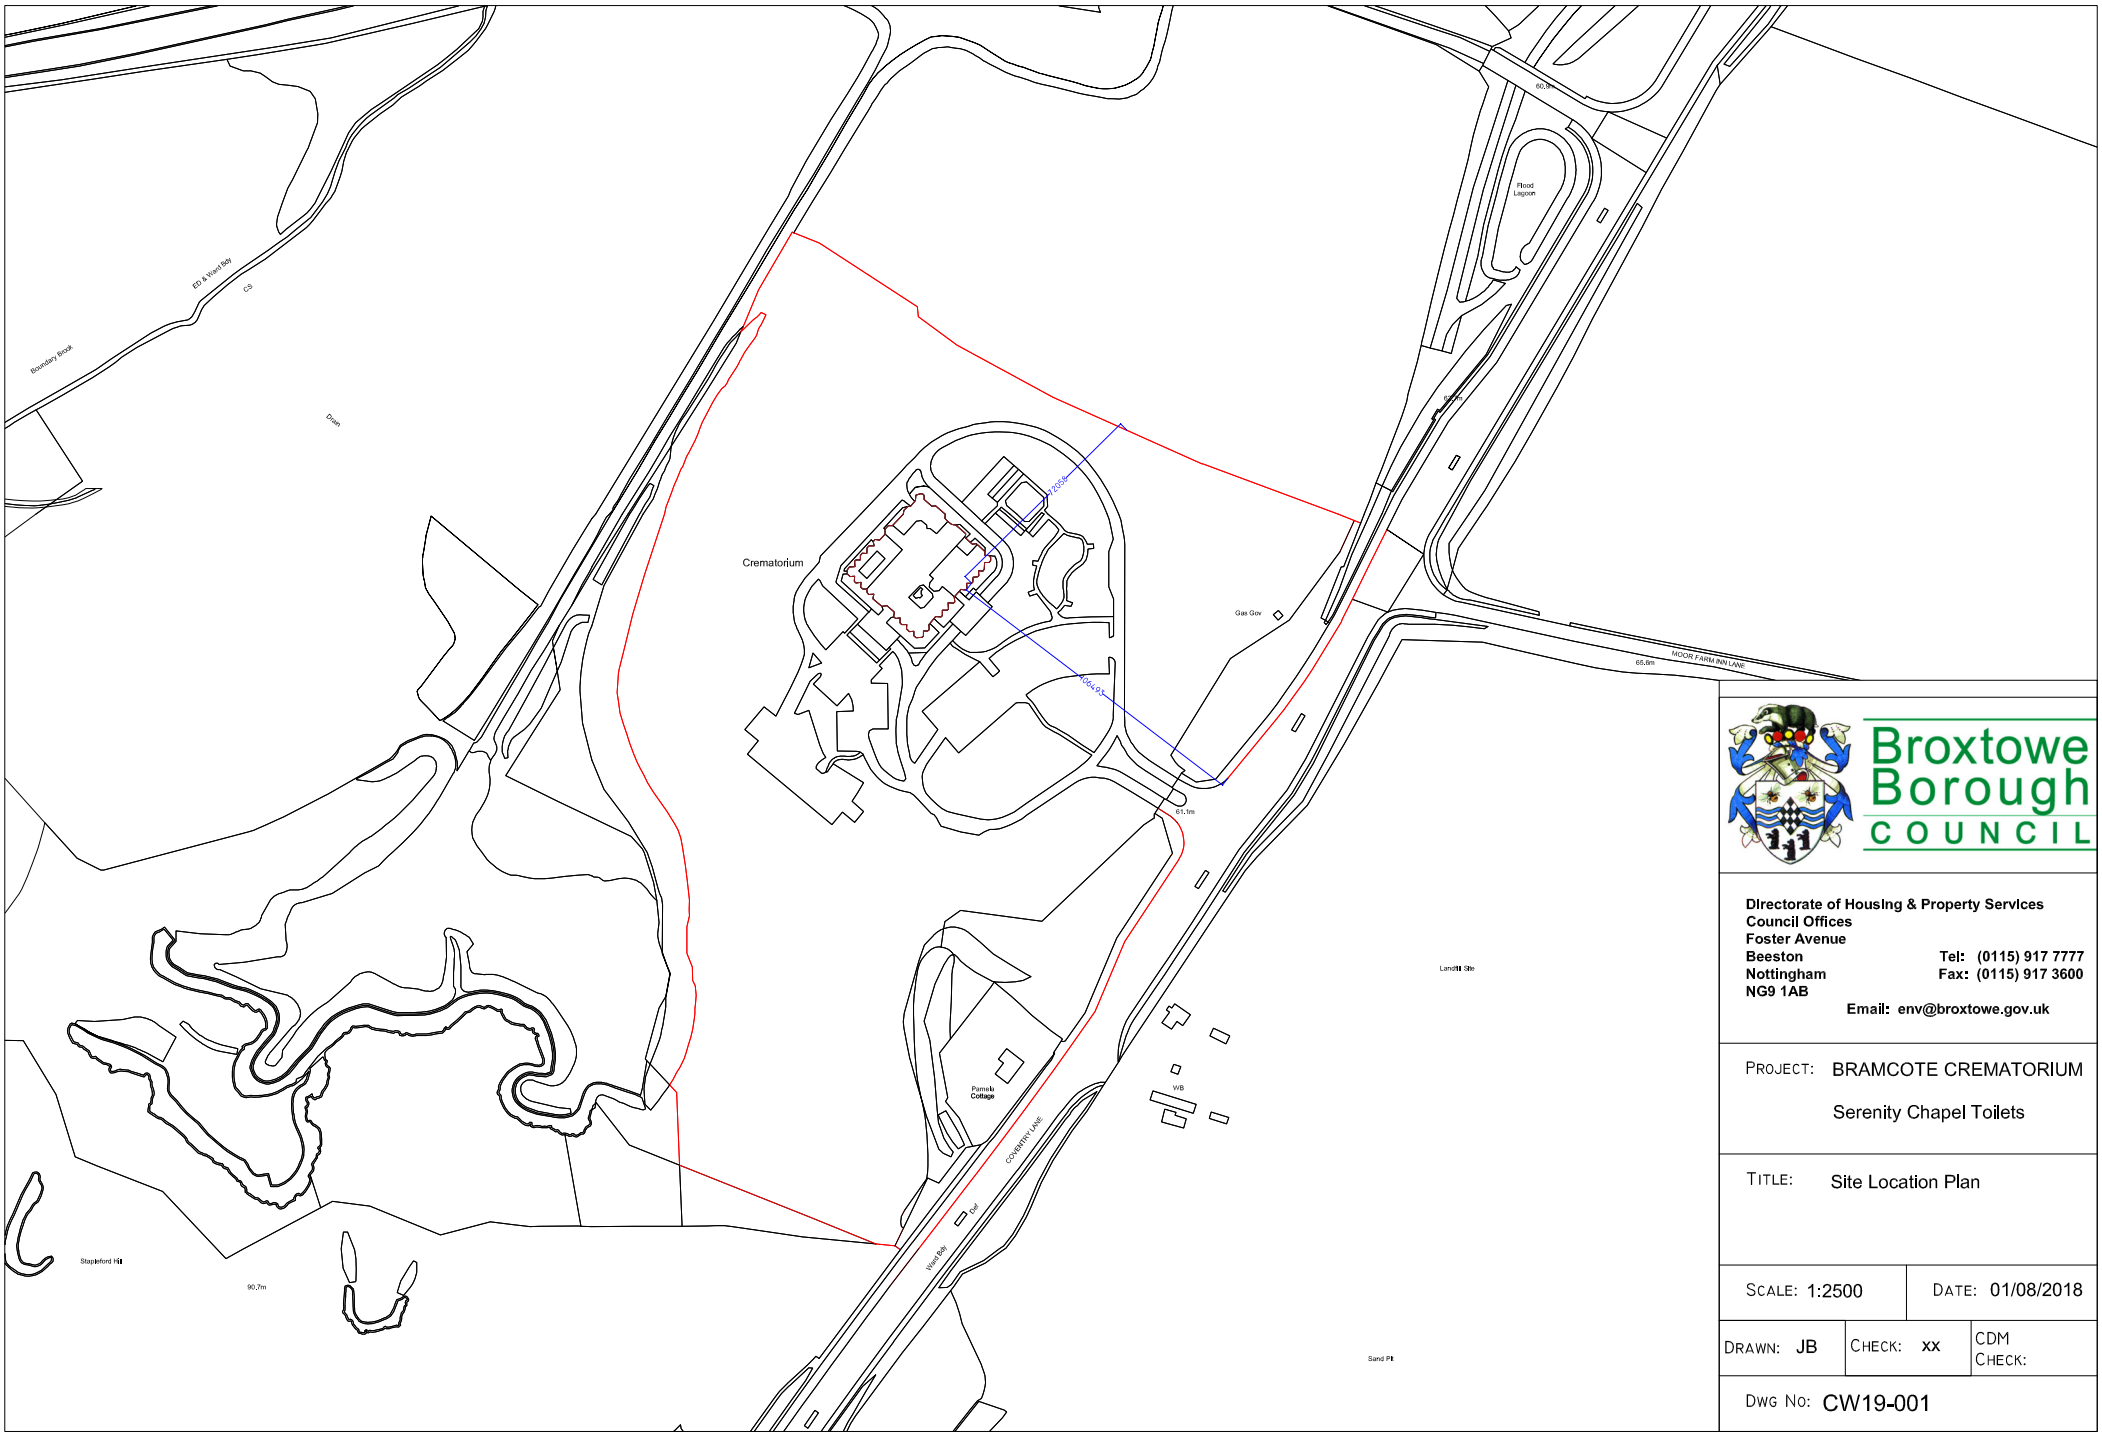

Broxtowe Borough COUNCIL

Directorate of Housing & Property Services
Council Offices
Foster Avenue
Beeston
Nottingham
NG9 1AB

Tel: (0115) 917 7777
Fax: (0115) 917 3600
Email: env@broxtowe.gov.uk

PROJECT:	BRAMCOTE CREMATORIUM Serenity Chapel Toilets
TITLE:	Site Location Plan
SCALE: 1:2500	DATE: 01/08/2018
DRAWN: JB	CHECK: xx / CDM CHECK:
DWG NO:	CW19-001