EXISTING ROOF TRUSS T3 T4 LOOKING NORTH

Existing roof structure
- Kingpost trusses at 2750mm to 3045mm +/- 25mm centres
- Kingpost 75 x 225mm
- Tie beam 75 x 280mm
- Principle rafters 75 x 225mm
- Struts 110 x 50mm
- Purlins 135 x 80mm (span approx 3m)
- Rafters 50 x 110 at 360mm ctrs
- Ceiling joists 35 x 100mm nominally 3m span at 340mm ctrs

THIS DRAWING IS INTENDED FOR TENDER ISSUE ONLY. All dimensional details have been digitally generated. Additional contextural details have been provided by HBA to enhance legibility and pictoral accuracy. Layer colours and pen weights have been regularised. This drawing is generated in PDF format and will accurately scale but is best printed at the paper size recorded below.

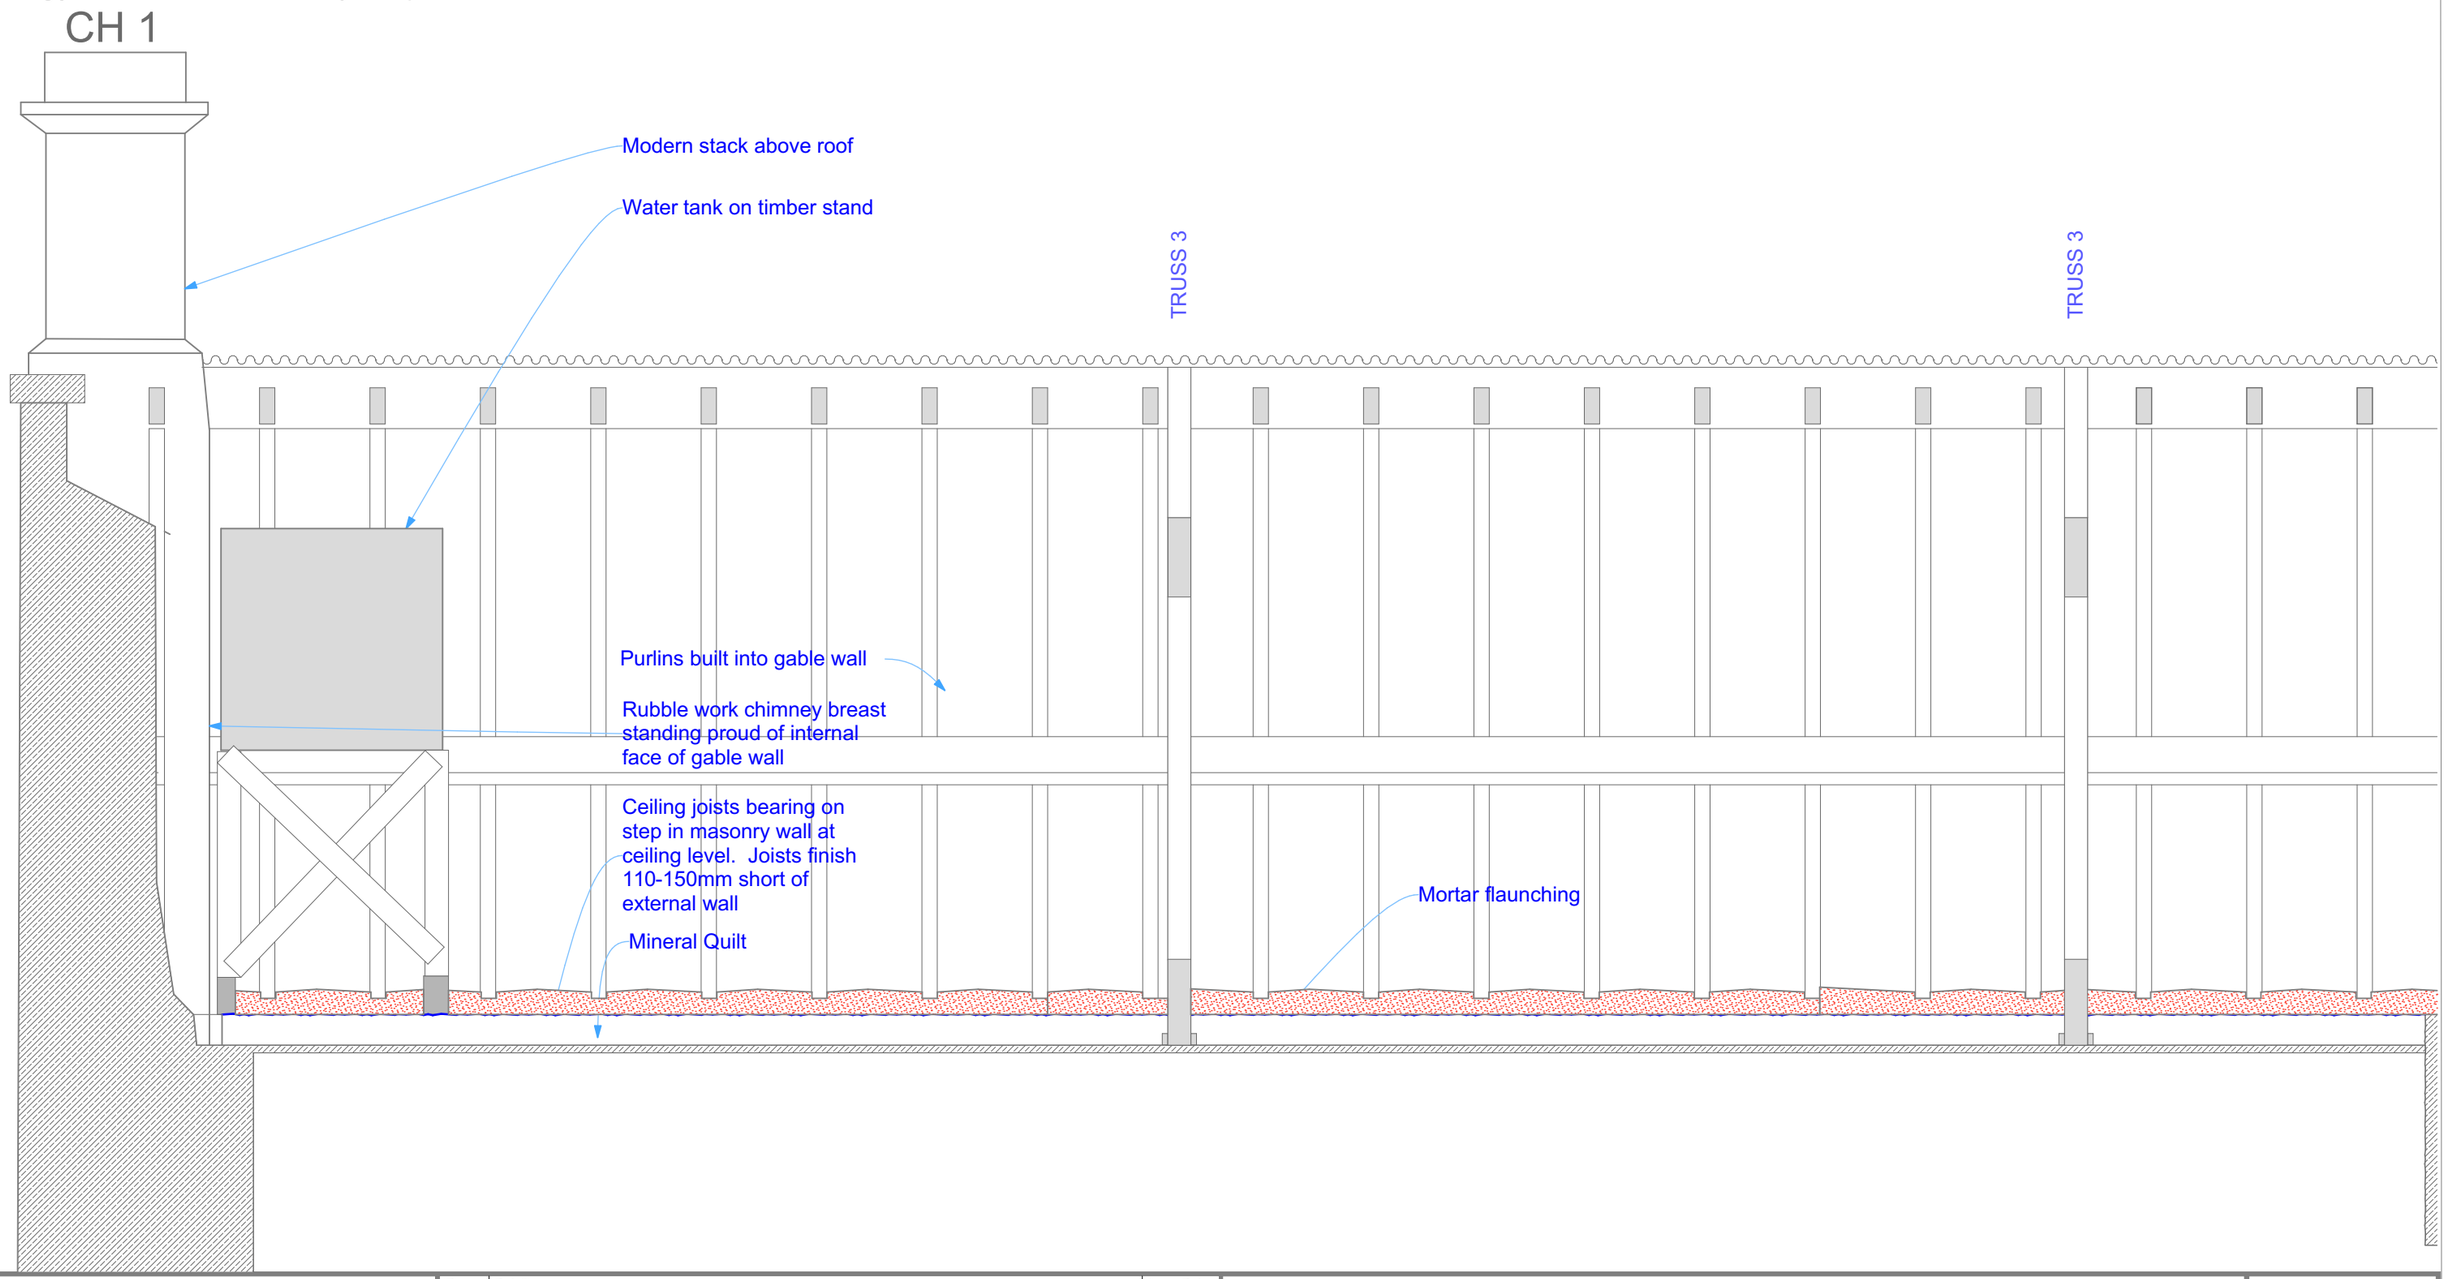

HARRISON BROOKES ARCHITECTS 01373 303453

Rev	Details	Issue Date

PROJECT: HOP POLE INN LIMPLEY STOKE BA2 7FS

DRAWING: EXISTING ROOF VOID SECTION CH2-CH3

PHASE 1 WORKS (TENDER)

SCALE: 1:20
SIZE: A3
DATE: 09/03/2023

HBA 345

106 P1

PHASE 1