EXISTING ROOF VOID LOOKING WEST TO CH1

Notes on existing roof structure
- Kingpost trusses at 2750mm to 3045mm +/- 25mm centres
- Kingpost 75 x 225mm
- Tie beam 75 x 280mm
- Principle rafters 75 x 225mm
- Struts 110 x 50mm
- Purlins 135 x 80mm (span approx 3m)
- Rafters 50 x 110 at 360mm ctrs
- Ceiling joists 35 x 100mm nominally 3m span at 340mm ctrs

The internal gable wall comprises a projecting chimney breast that is a later than the gable. This is built off the floor ledge that occurs at ceilng level. This is currently obscured by a water tank that is scheduled for removal.

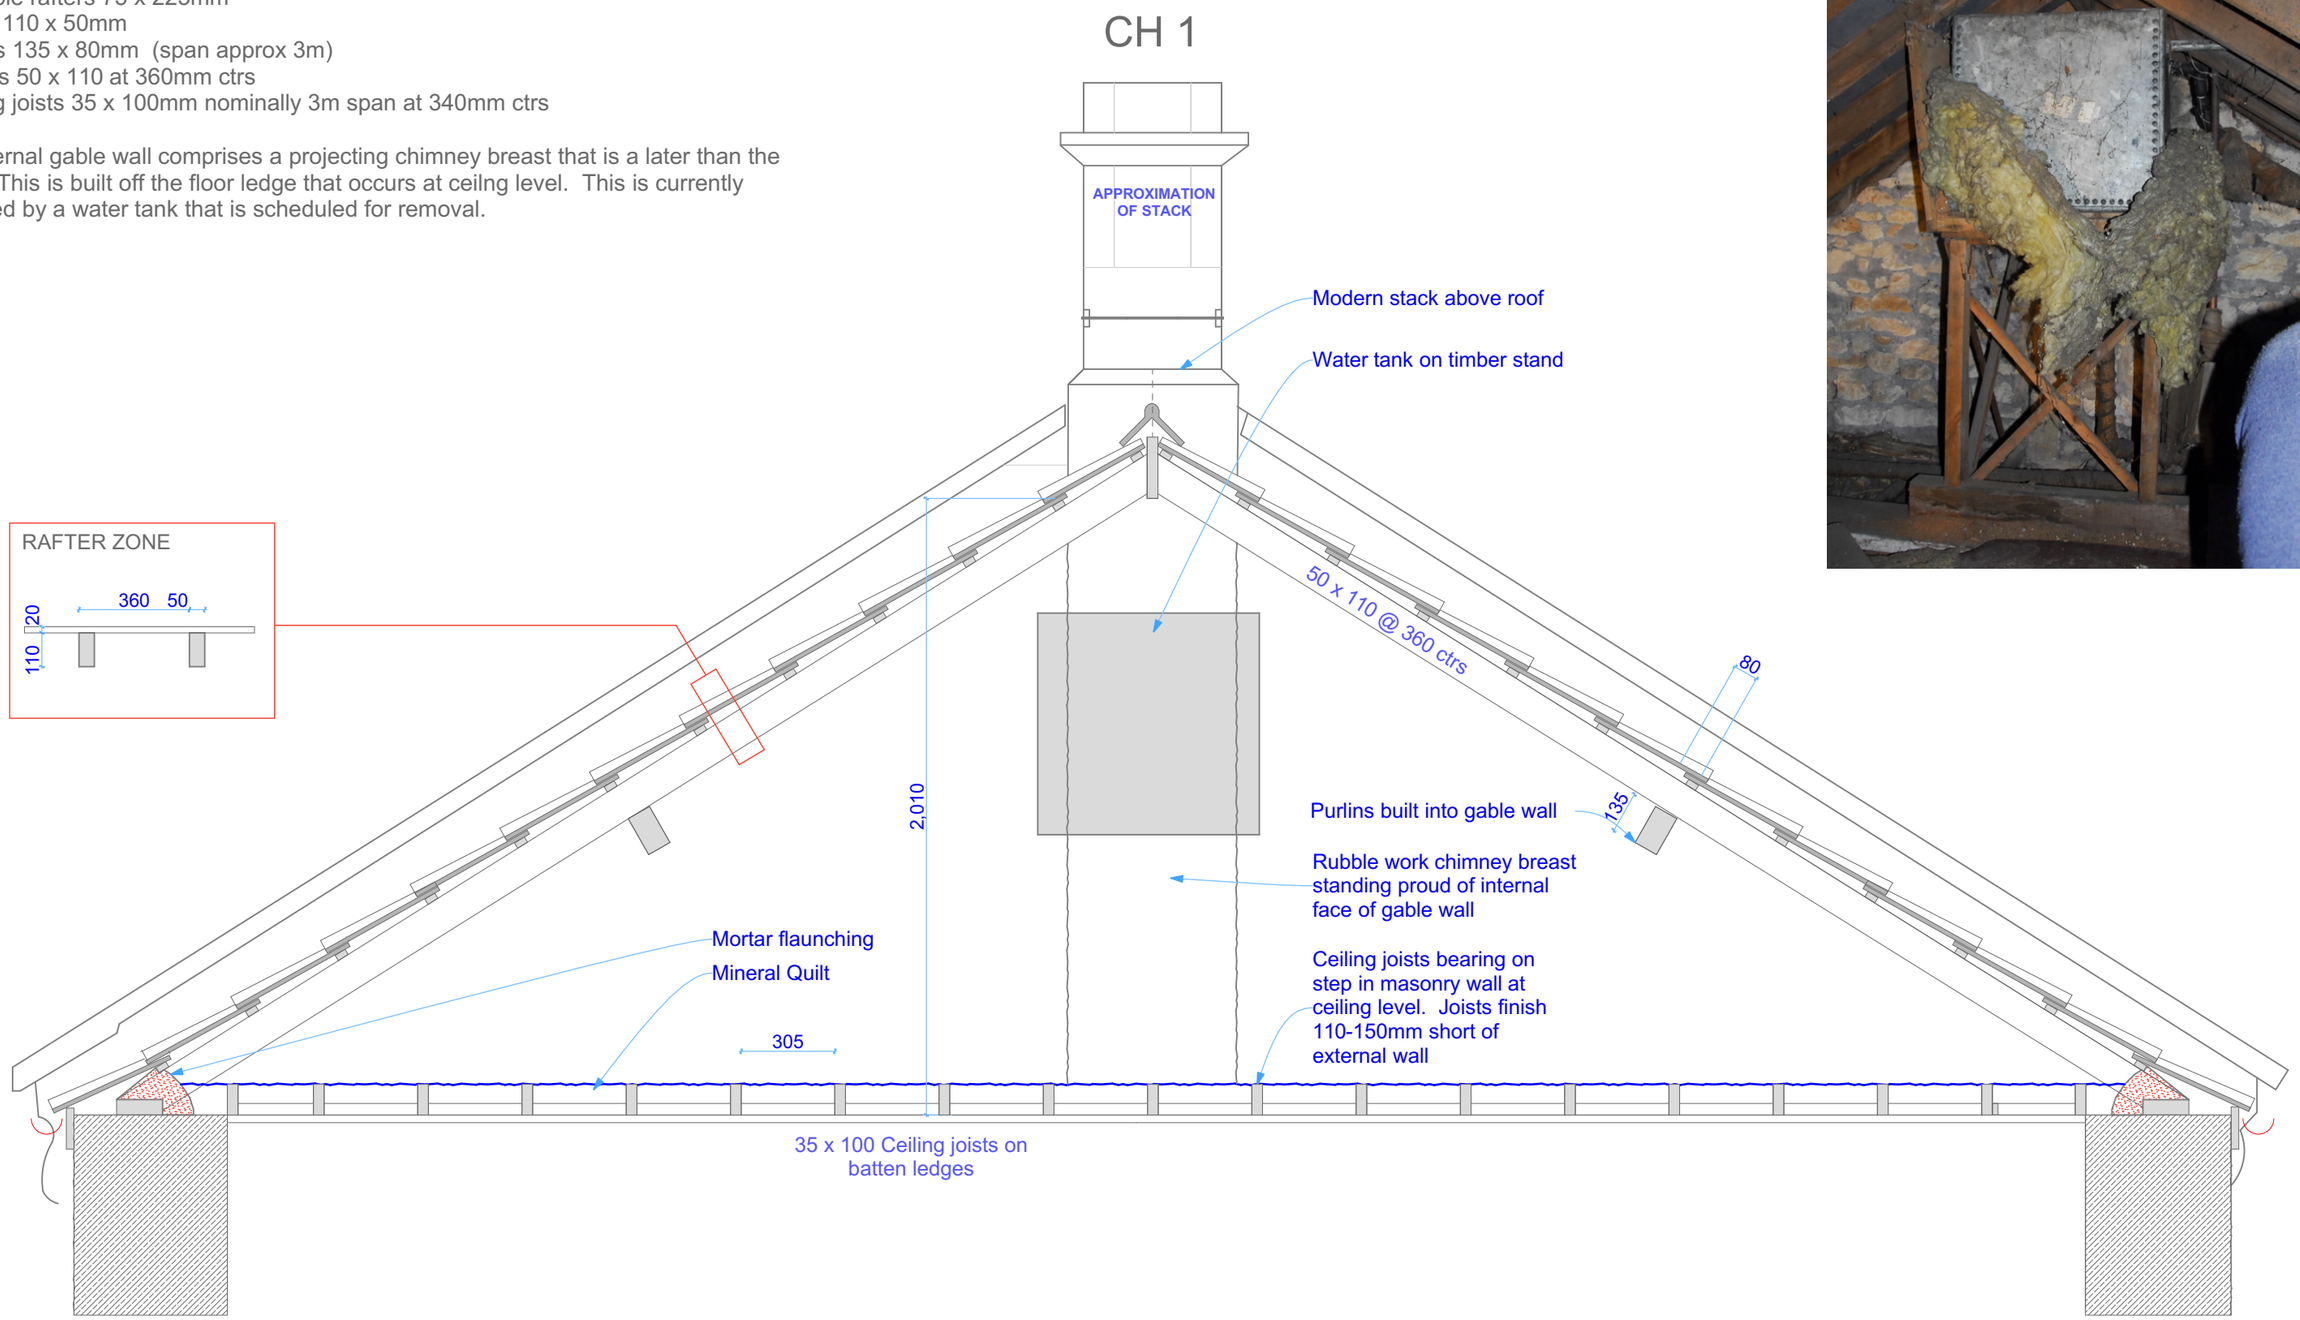

HARRISON BROOKES ARCHITECTS 01373 303453

Rev	Details	Issue Date

PROJECT:	HOP POLE INN LIMPLEY STOKE	BA2 7FS	HBA 345
DRAWING:	EXISTING ROOF VOID LOOKING WEST TO CH1	SCALE: 1:20	104 P1
		SIZE: A3	
	PHASE 1 WORKS (TENDER)	DATE: 08/03/2023	PHASE 1