WEST ELEVATION AS EXISTING 1:50

0 1 5

THIS DRAWING IS INTENDED FOR TENDER ISSUE ONLY.
All dimensional details have been digitally generated. Additional contextural details have been provided by HBA to enhance legibility and pictoral accuracy. Layer colours and pen weights have been regularised. This drawing is generated in PDF format and will accurately scale but is best printed at the paper size recorded below.

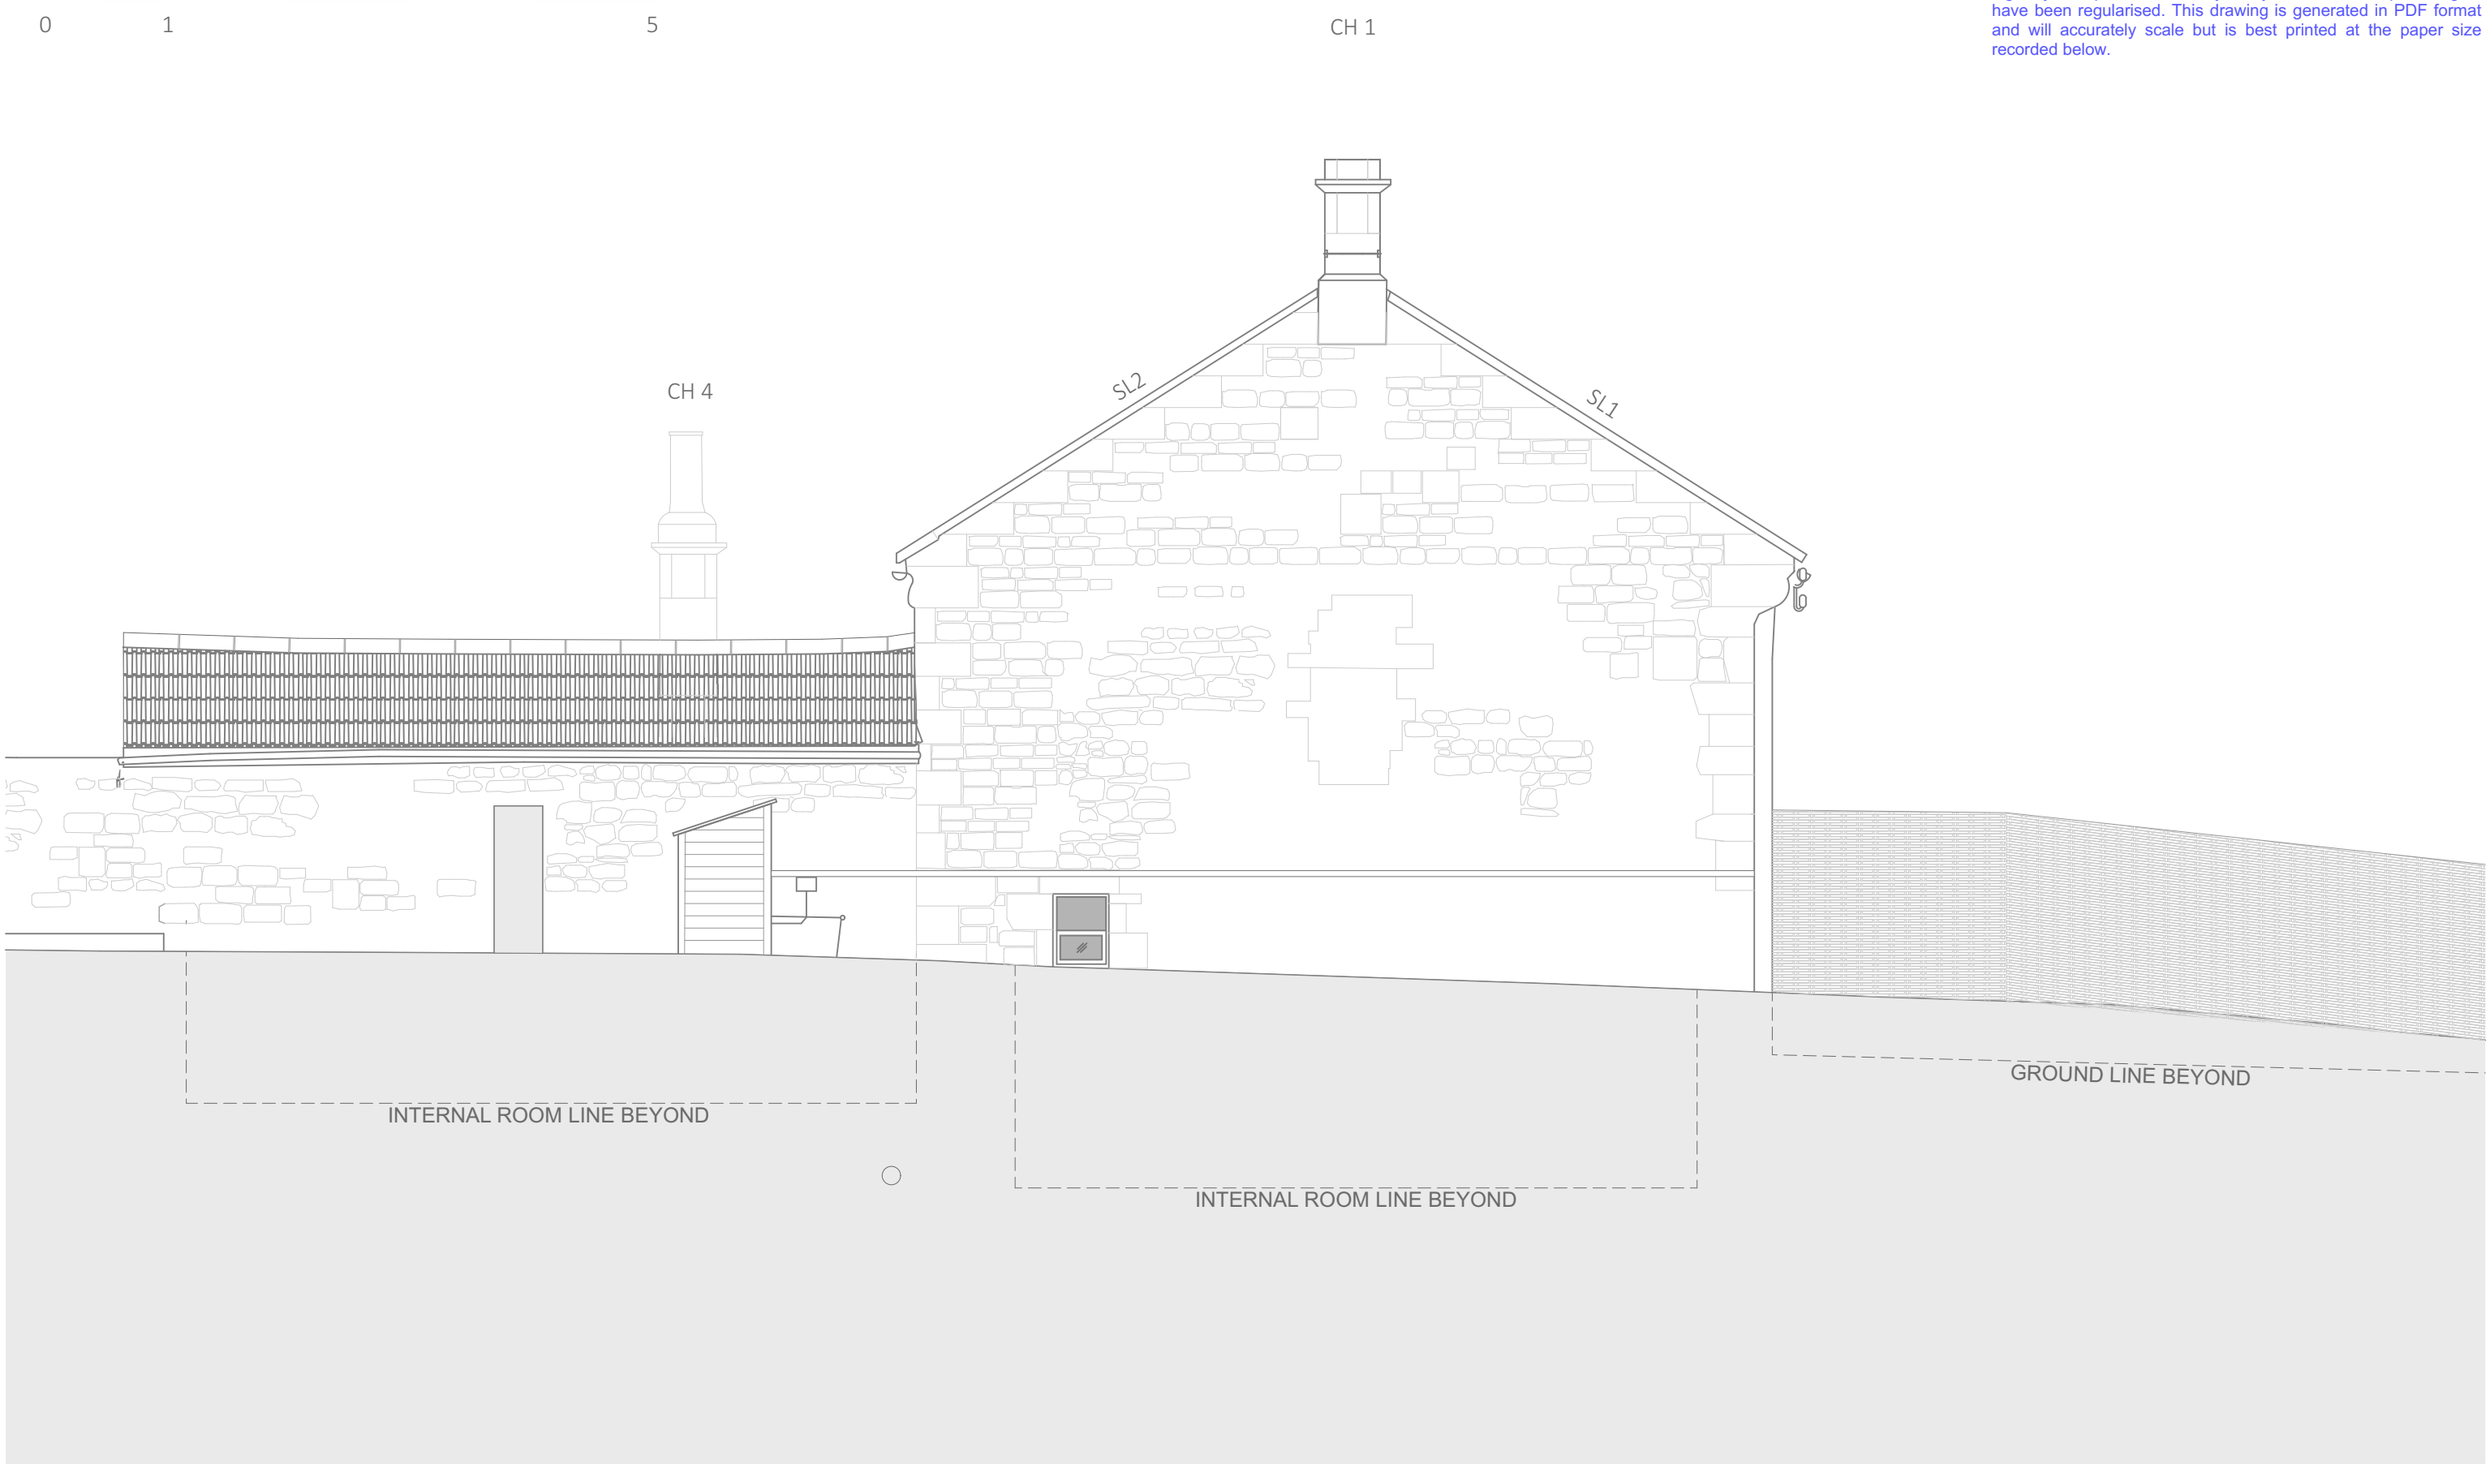

HBA
HARRISON BROOKES ARCHITECTS 01373 303453

Rev	Details	Issue Date

PROJECT:	HOP POLE INN LIMPLEY STOKE	BA2 7FS	HBA 345
DRAWING:	EXISTING WEST ELEVATION	SCALE: 1:50	113 P1
		SIZE: A3	
	PHASE 1 WORKS (TENDER)	DATE: 08/03/2023	PHASE 1